


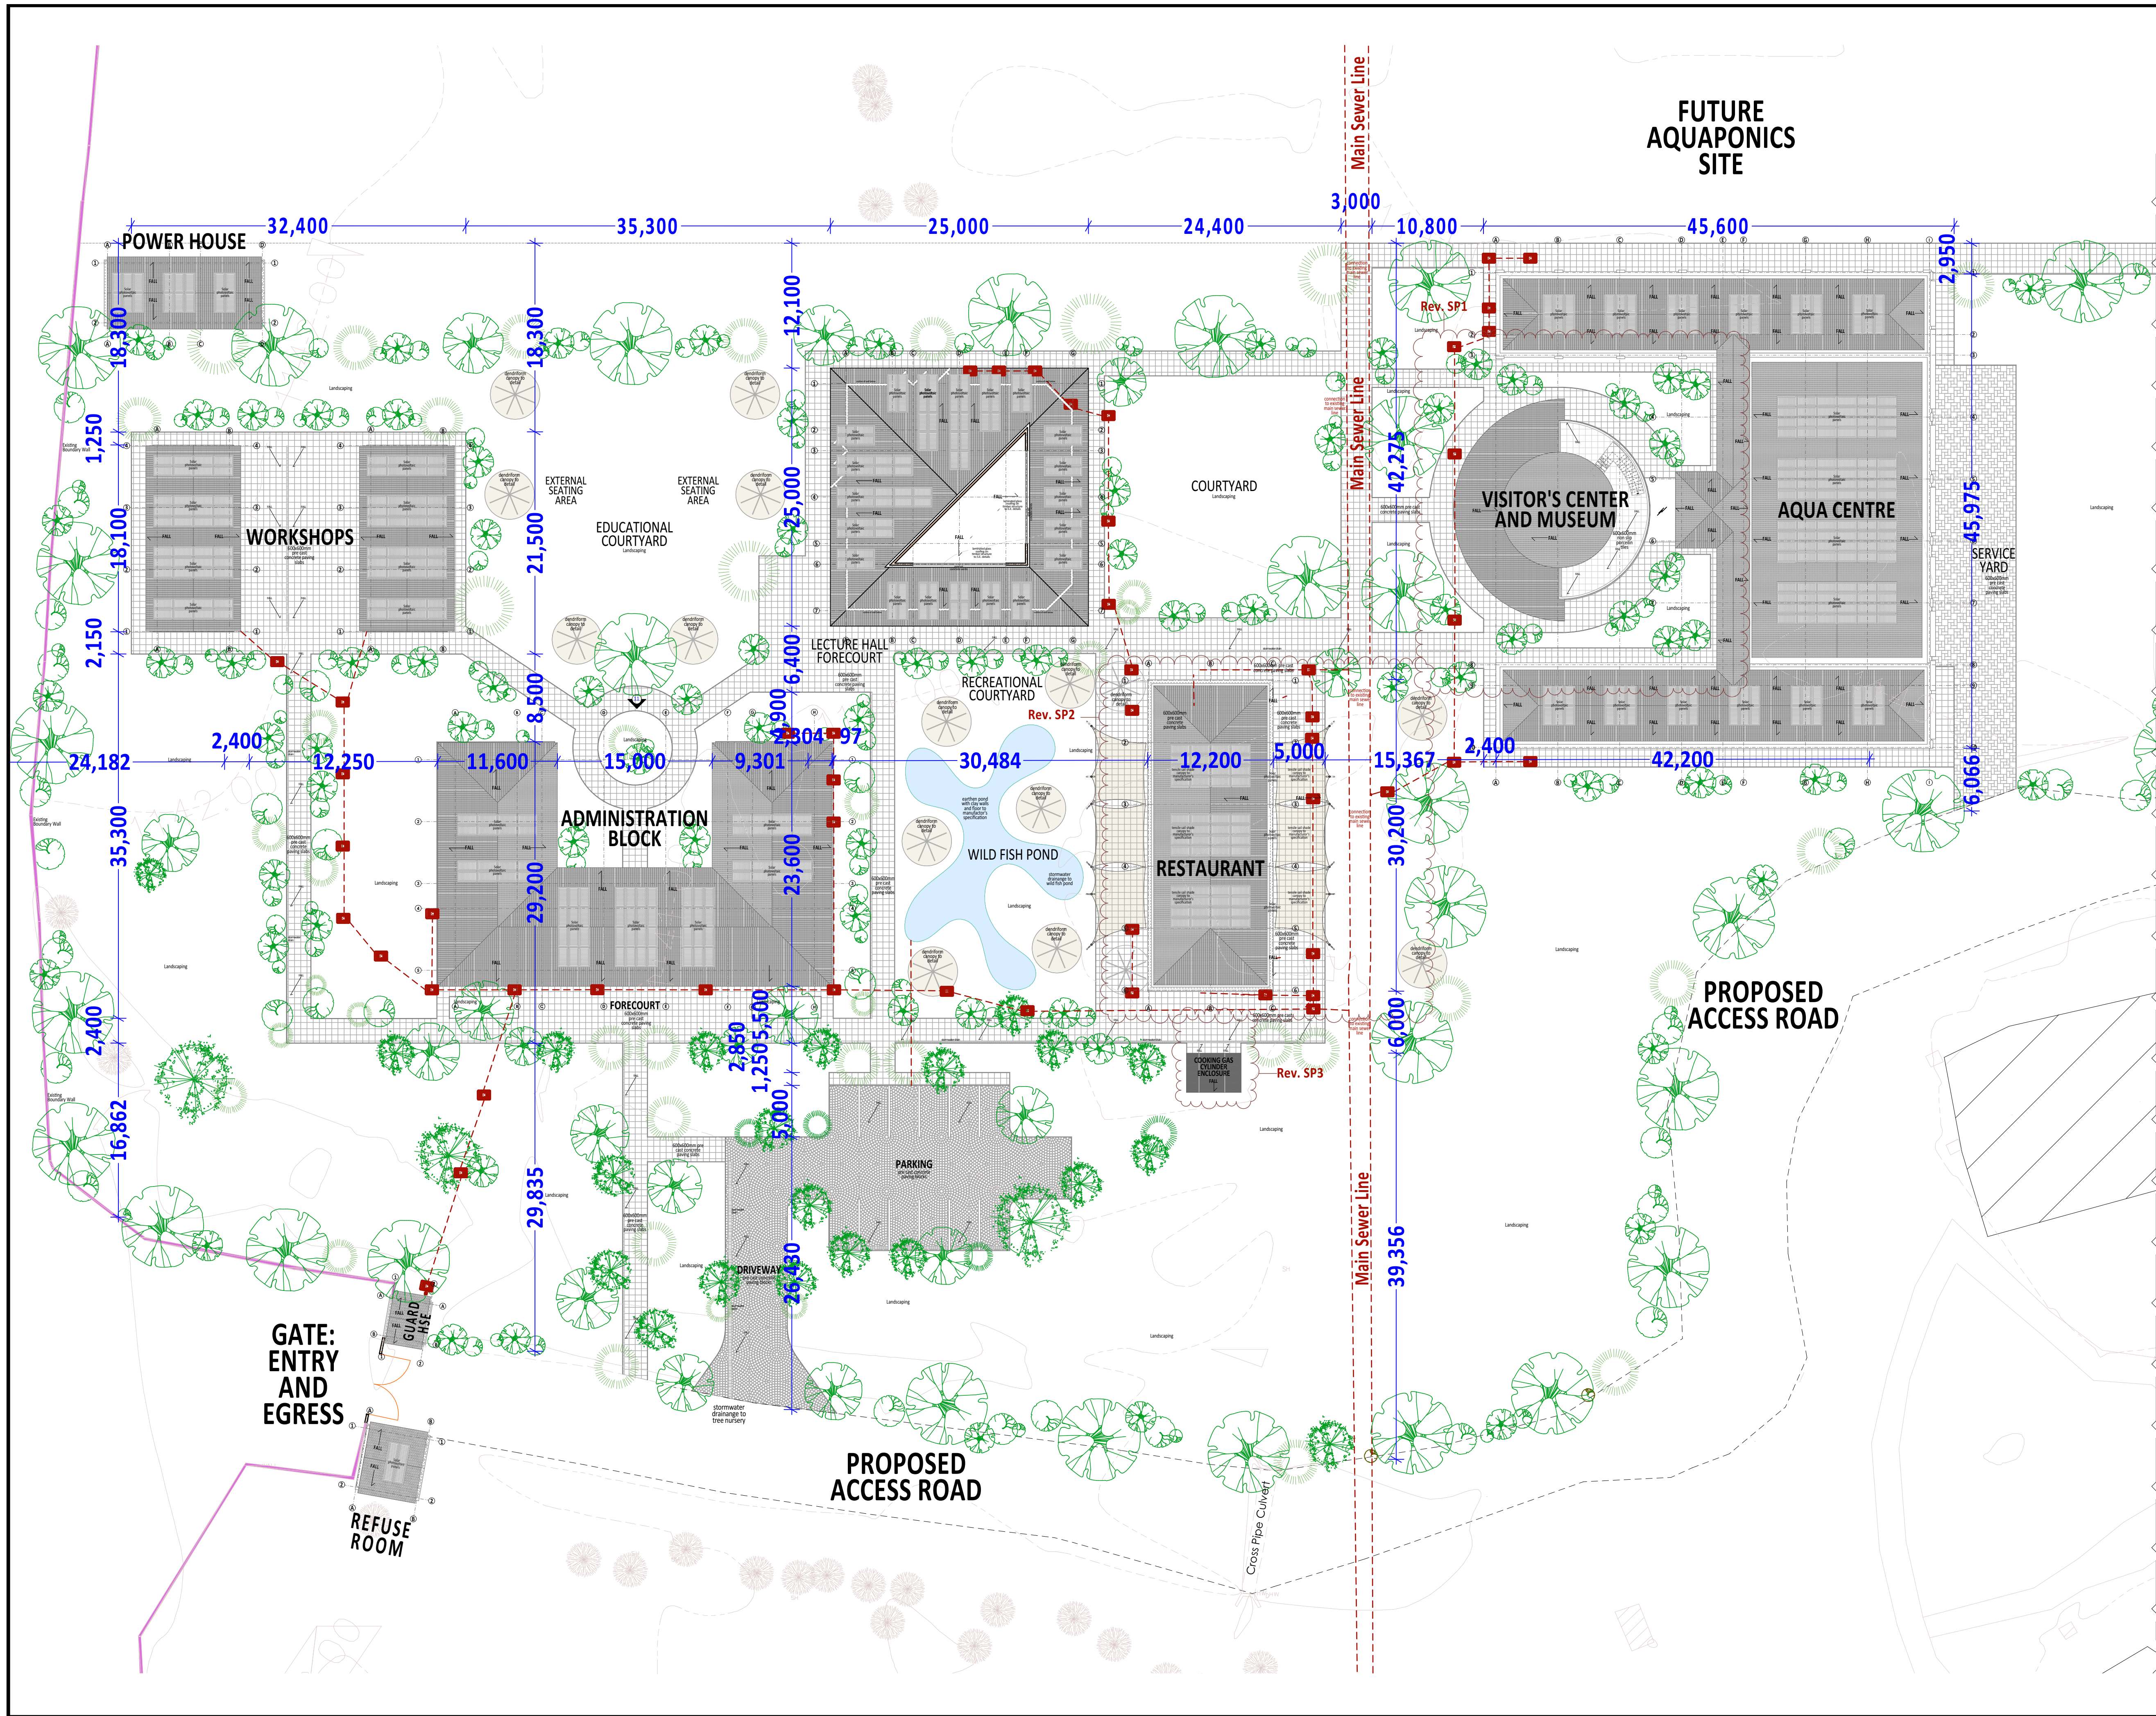


NOTES

- GENERAL NOTES**
1. This drawing is protected under the Copyright Act and cannot be used or reproduced in part or in whole without authors consent.
 2. Read only figured dimensions.
 3. All construction work is to comply with the latest K.B.S. standard codes of practice, Local Authority By- Laws, and fire regulations.
 4. P.V. denotes permanent ventilation and must be provided above all doors and windows where indicated or shown.
 5. All walls less than 200mm thick to be reinforced with hoop iron at every alternate course.
 6. Water Meter to be 300mm above G.L.
 7. D.P.C. denotes one layer of bituminous felt to be provided under walls 150mm above G.L.
 8. All R.C. works to structural engineer's details.
 9. Provide 1 row of 600x600x50mm precast conc paving slabs around the building unless otherwise shown.
 10. Contractors must verify all dimensions and levels on site before commencing work. Any discrepancies must be reported to the architect before work is put in hand.
 11. All levels shown are finished levels otherwise stated.
 12. All surface beds to be cast on well compacted and well consolidated filling.
 13. Depth of foundation trenches to be minimum 600mm below reduced ground level.
 14. All pipes and services to be minimum 450mm below reduced ground level.

REVISIONS

No.	Date	Revision/Issue
Rev. SP1	15/06/26	Paving reduced in Aqua Center forecourt for soft landscaping
Rev. SP2	15/06/26	Restaurant repositioned 6 meters from main sewer line
Rev. SP3	17/06/26	Cooking gas cylinder enclosure introduced 6 meters from Restaurant building


OTTO MRUTTU
REGISTERED ARCHITECT NO. A1023

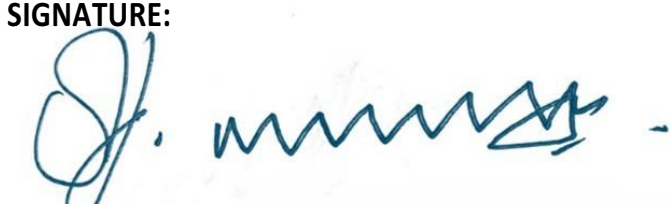SIGNATURE:


 Proposed work shown thus
 Existing work shown thus
 Work to be demolished shown thus

CLIENT: THE KISUMU NATIONAL POLYTECHNIC
P.O. BOX 143
KISUMU 40 100


SIGNATURE:

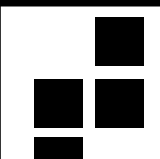 **Otto Mruttu + Partners Architects**
P.O. BOX 76382 NAIROBI 00508
TEL: 020 - 2722410
FAX: 020 - 2305101
CELL: 0722554624

JOB TITLE:
PROPOSED BLUE SKILLS TRAINING FOR EMPLOYMENT CENTRE (BSTEC) FOR THE KISUMU NATIONAL POLYTECHNIC ON KISUMU MUNICIPALITY / BLOCK 9 / 101


DRAWING TITLE:
SITE PLAN

P-150	DRG. NO: 01	REVISION:	DRAWN BY: J.O.O.
	SCALE: 1:300	DATE: MAR 2026	CHECKED BY: O.M.

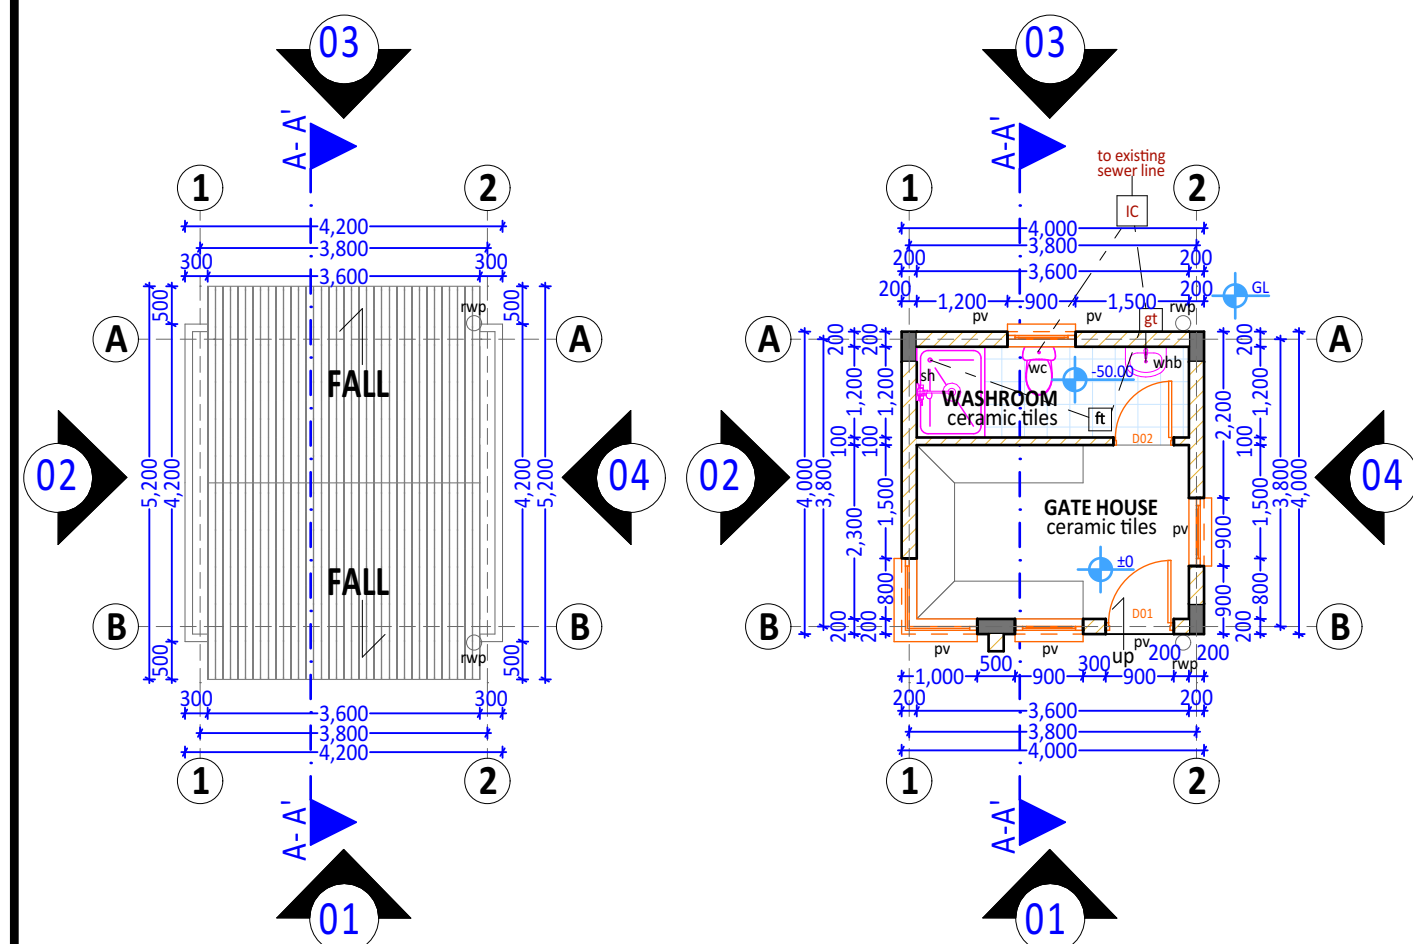


GATE HOUSE ROOF PLAN
Scale 1:100
AREA: 16M²

GATE HOUSE PLAN
Scale 1:100

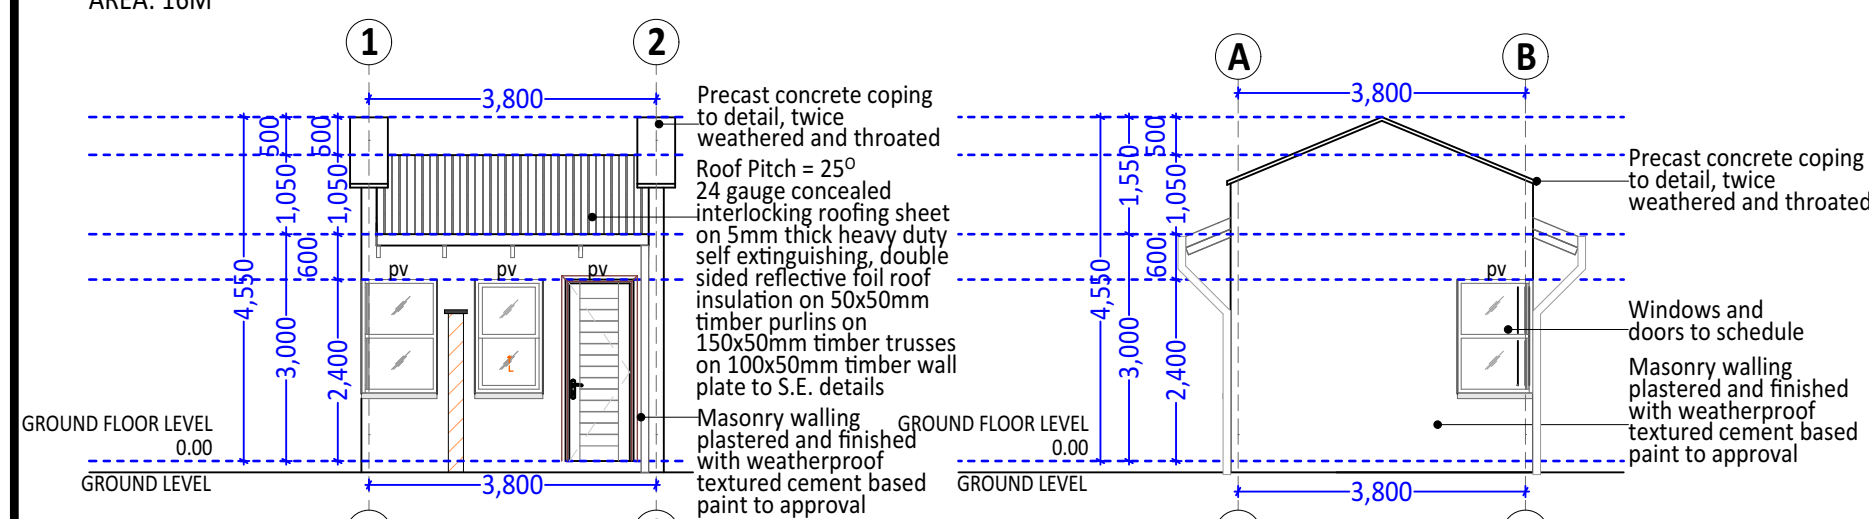


GATE HOUSE ELEVATION 01
Scale 1:100

GATE HOUSE ELEVATION 02
Scale 1:100

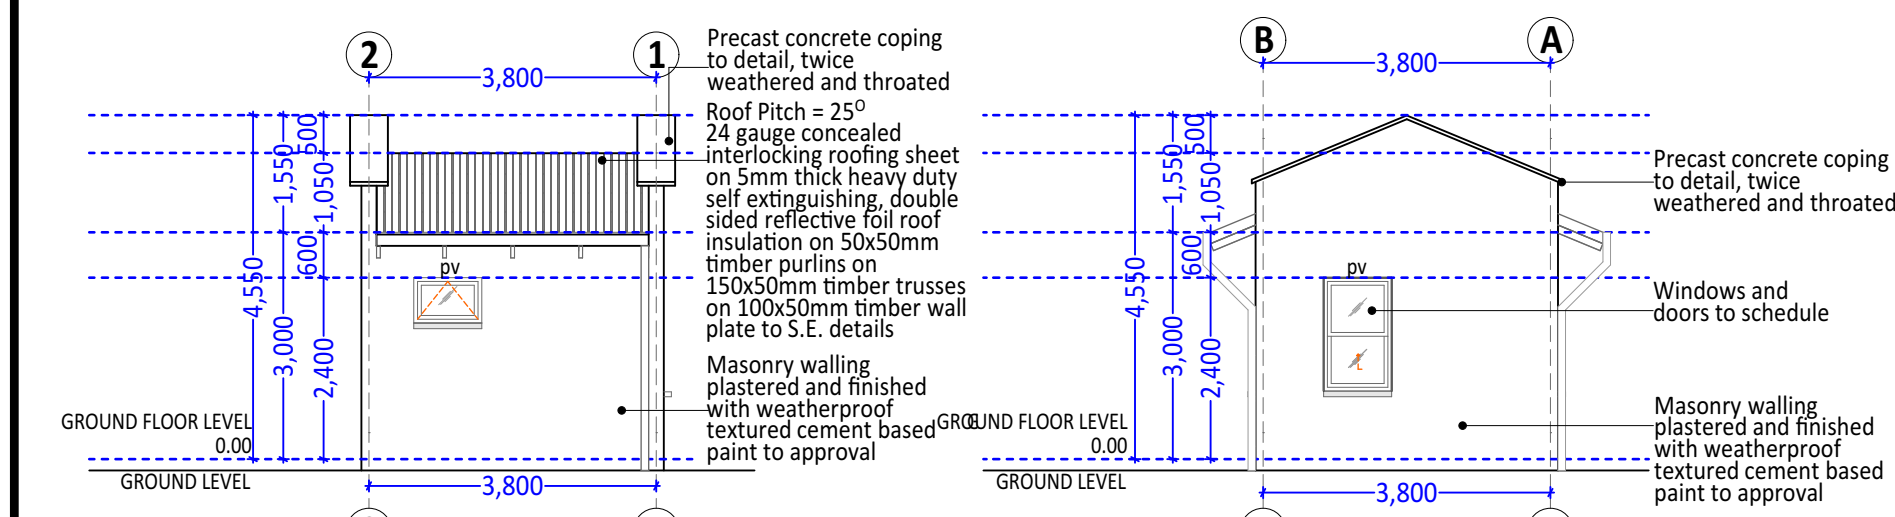


GATE HOUSE ELEVATION 03
Scale 1:100


GATE HOUSE ELEVATION 04
Scale 1:100

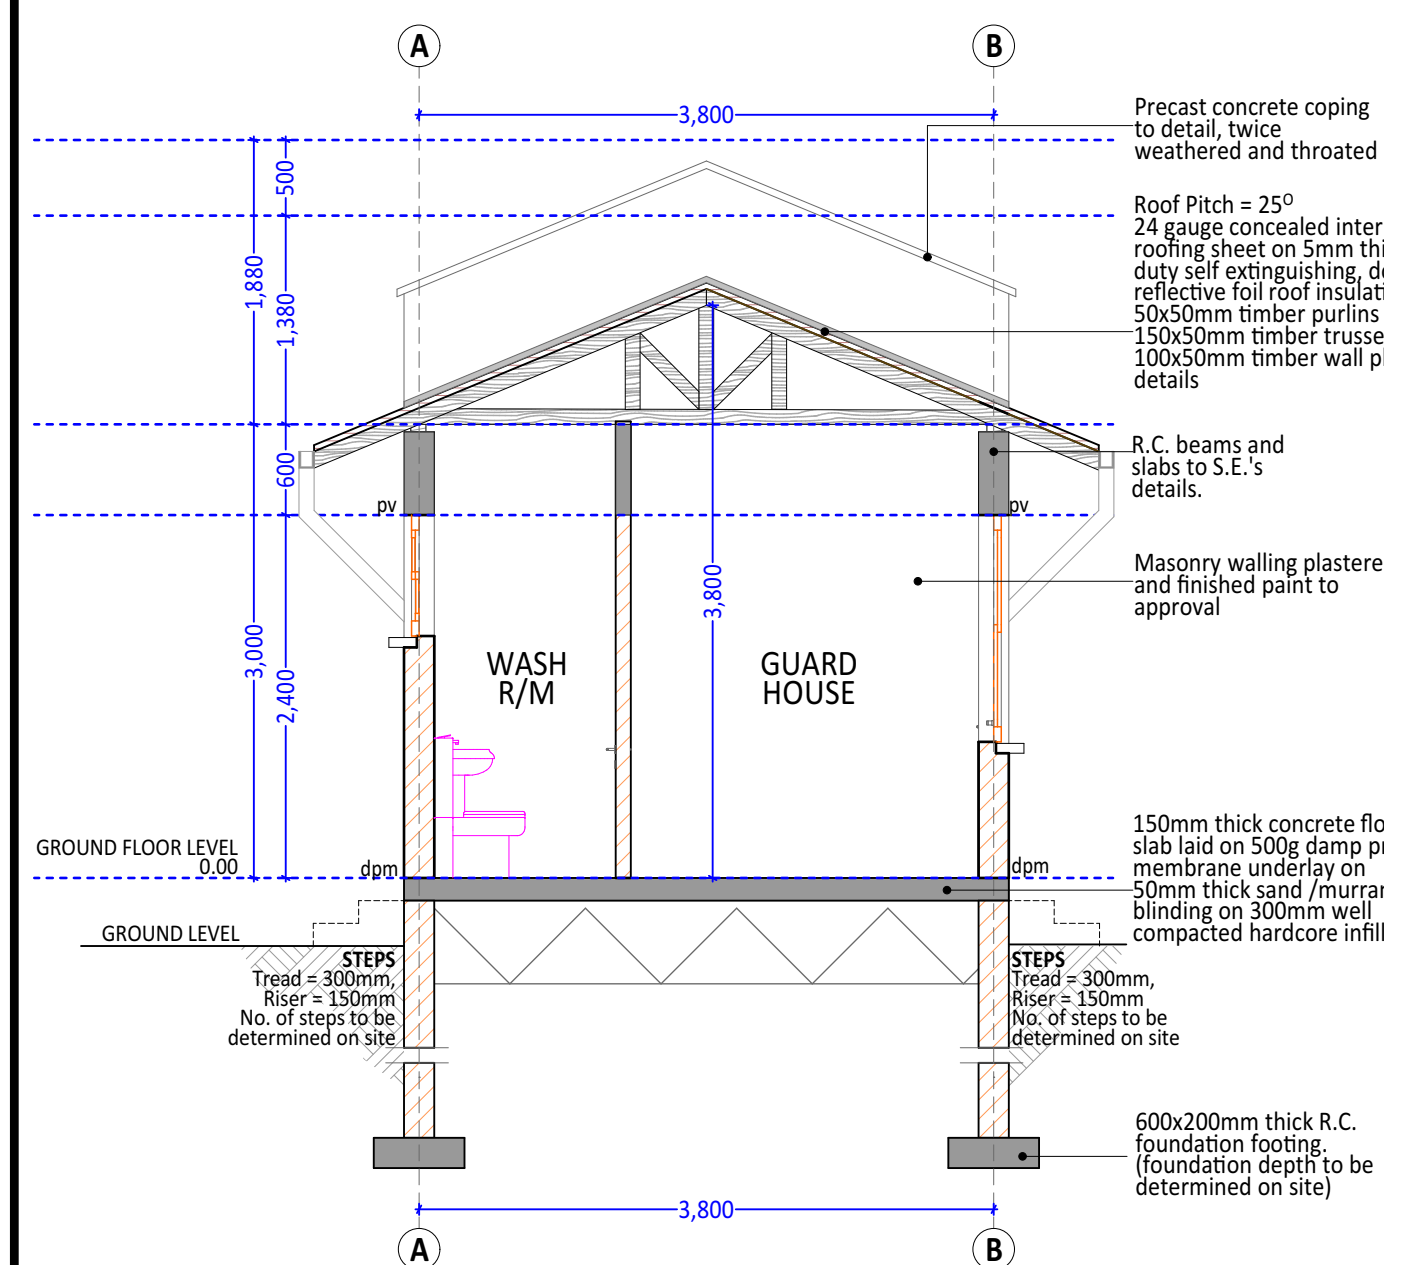


GATE HOUSE SECTION A-A'
Scale 1:50

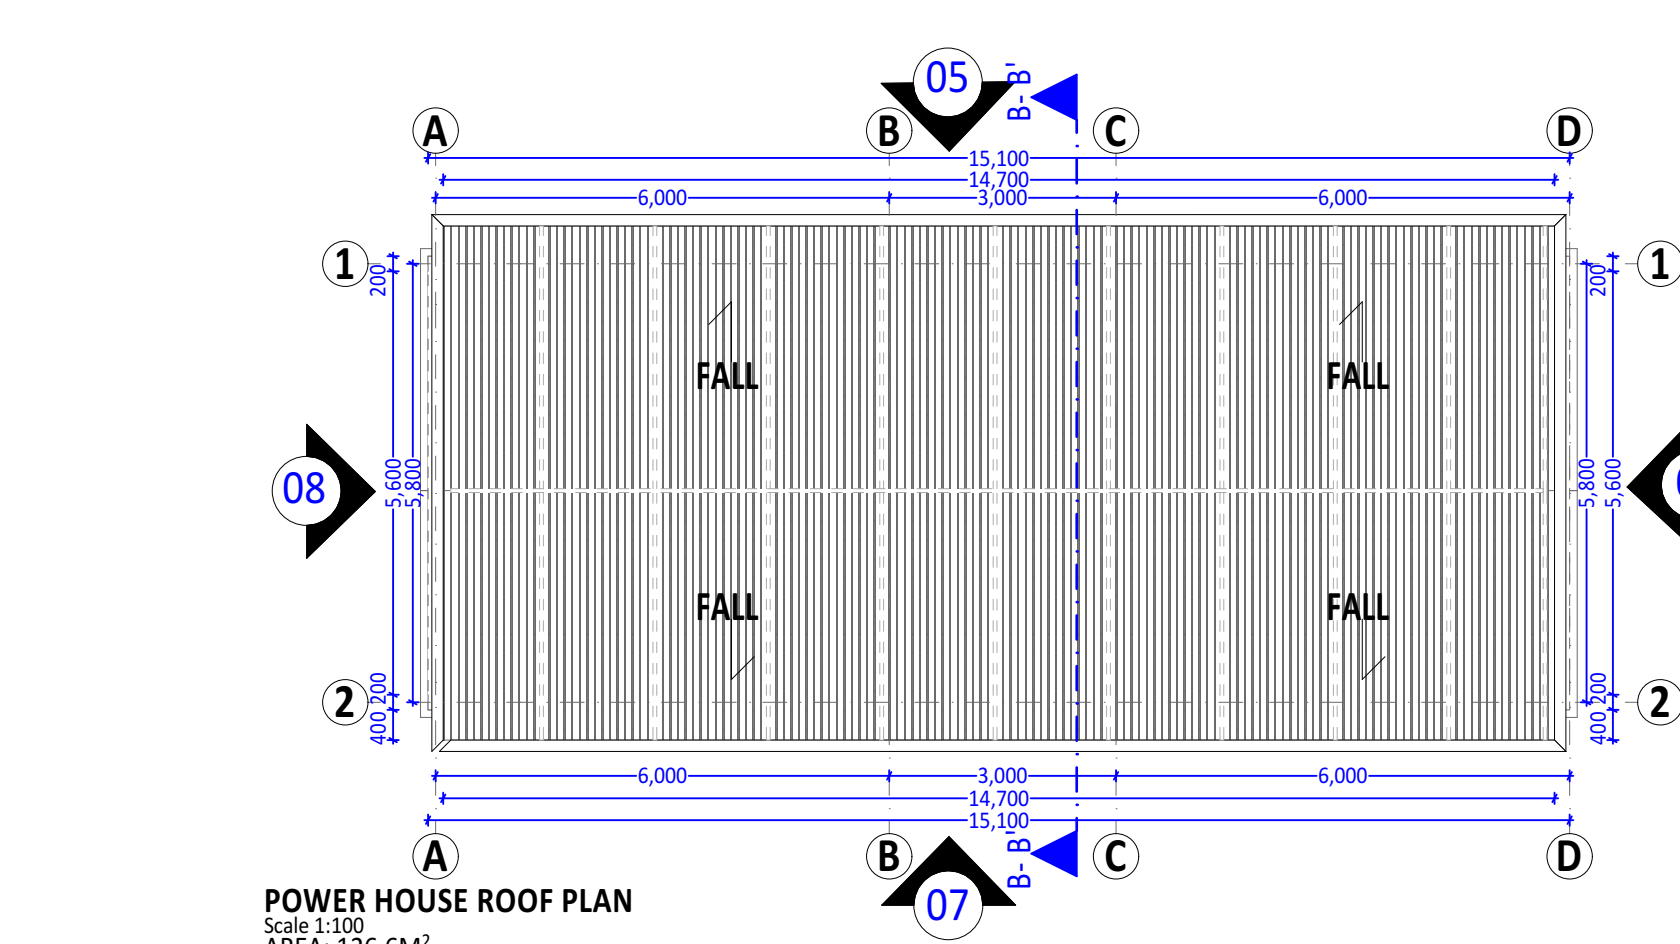


POWER HOUSE ROOF PLAN
Scale 1:100
AREA: 126.6M²

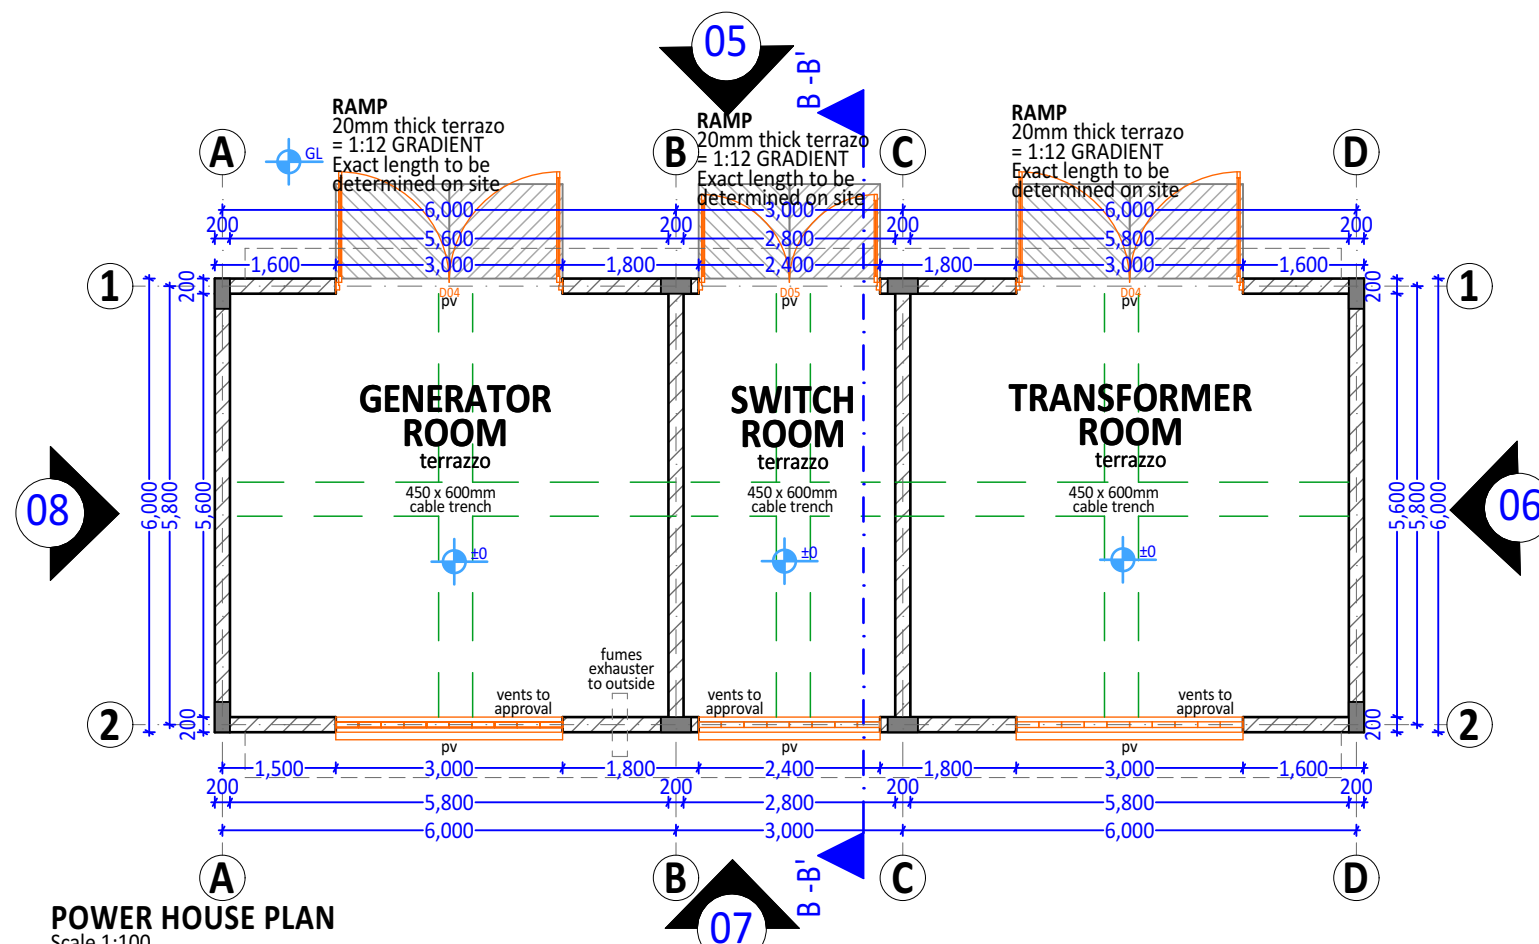


POWER HOUSE PLAN
Scale 1:100

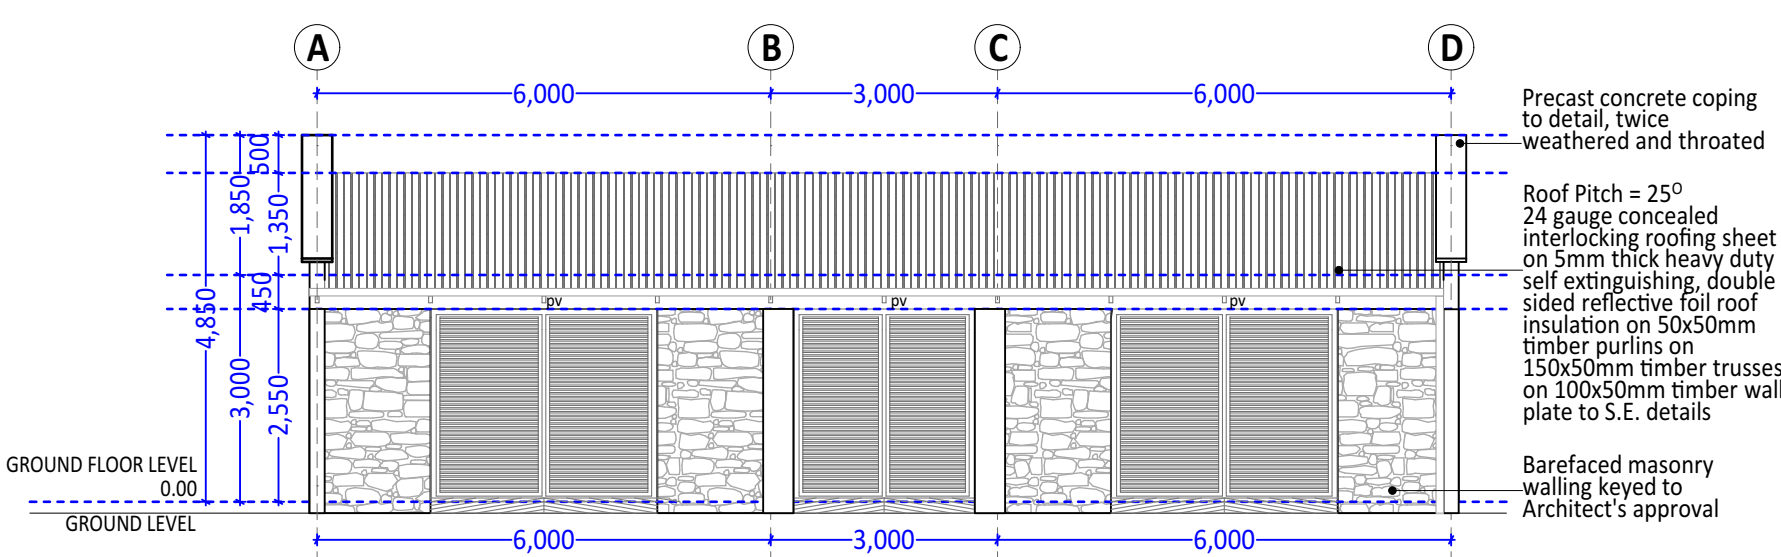


POWER HOUSE ELEVATION 05
Scale 1:100

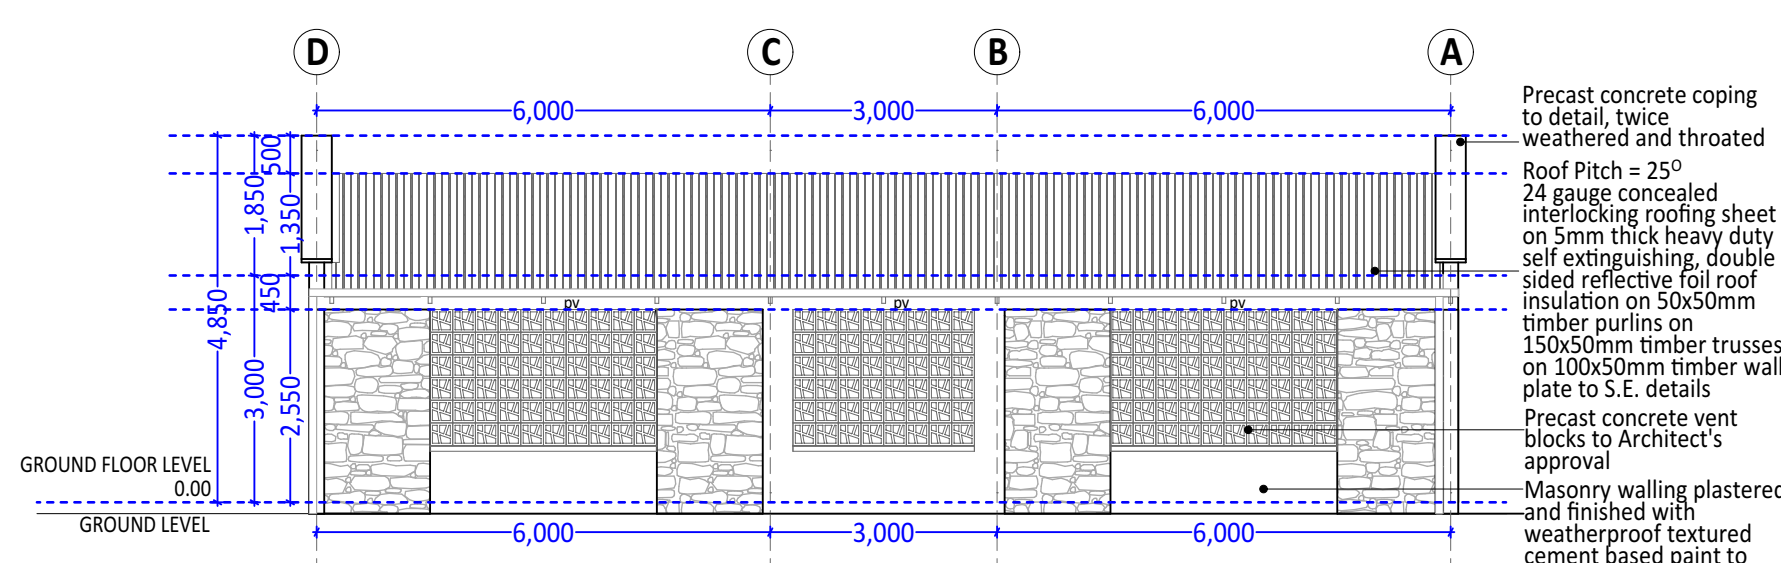


POWER HOUSE ELEVATION 07
Scale 1:100

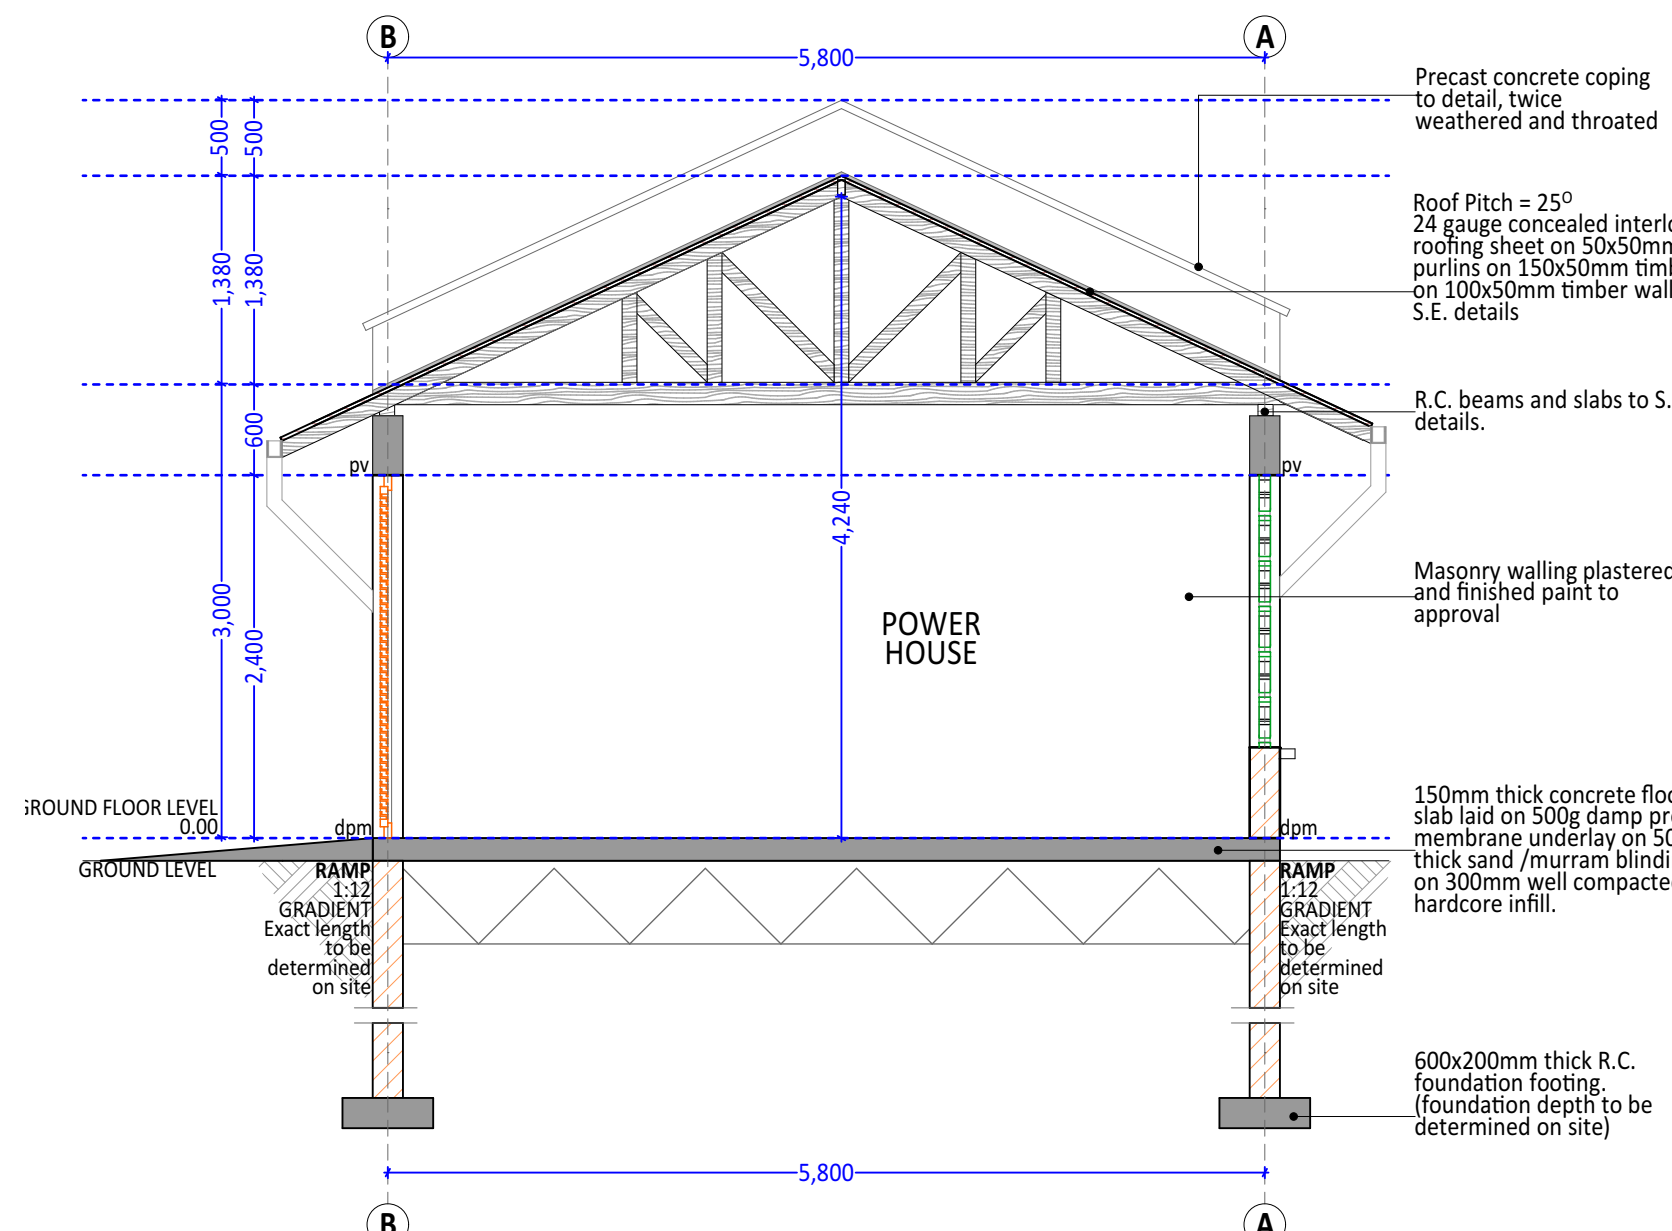


POWER HOUSE SECTION B-B'
Scale 1:50

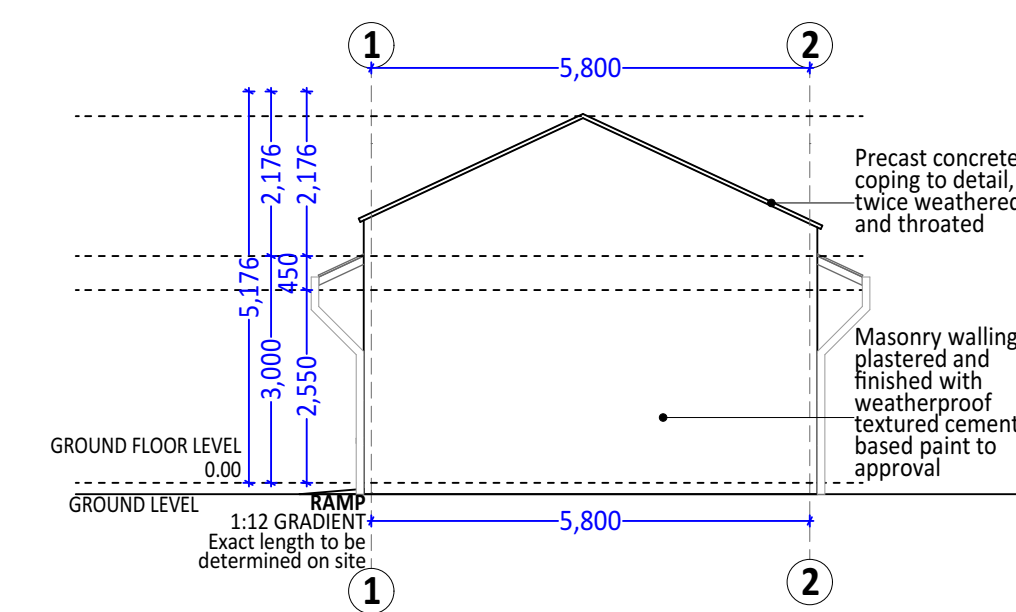

POWER HOUSE ELEVATION 06
Scale 1:100

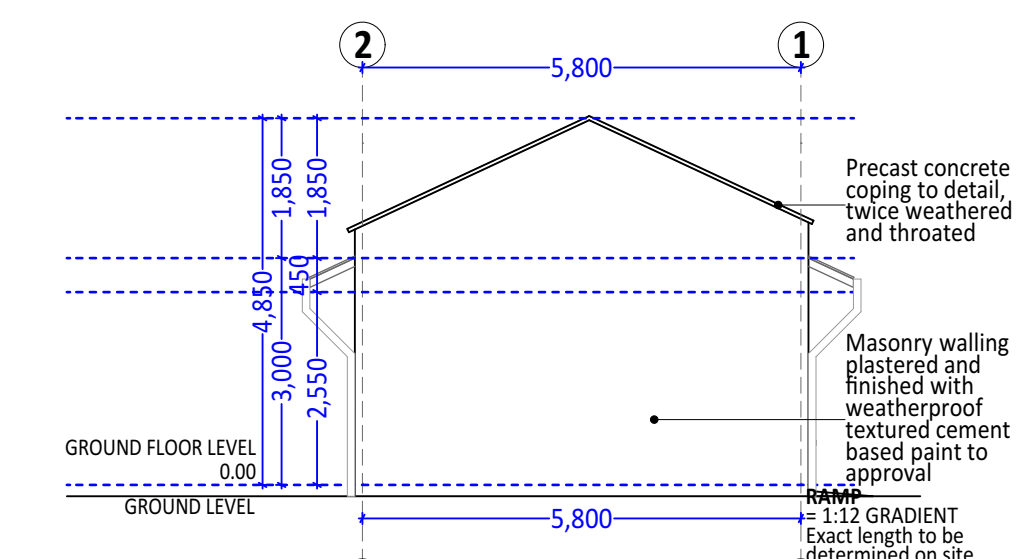

POWER HOUSE ELEVATION 08
Scale 1:100

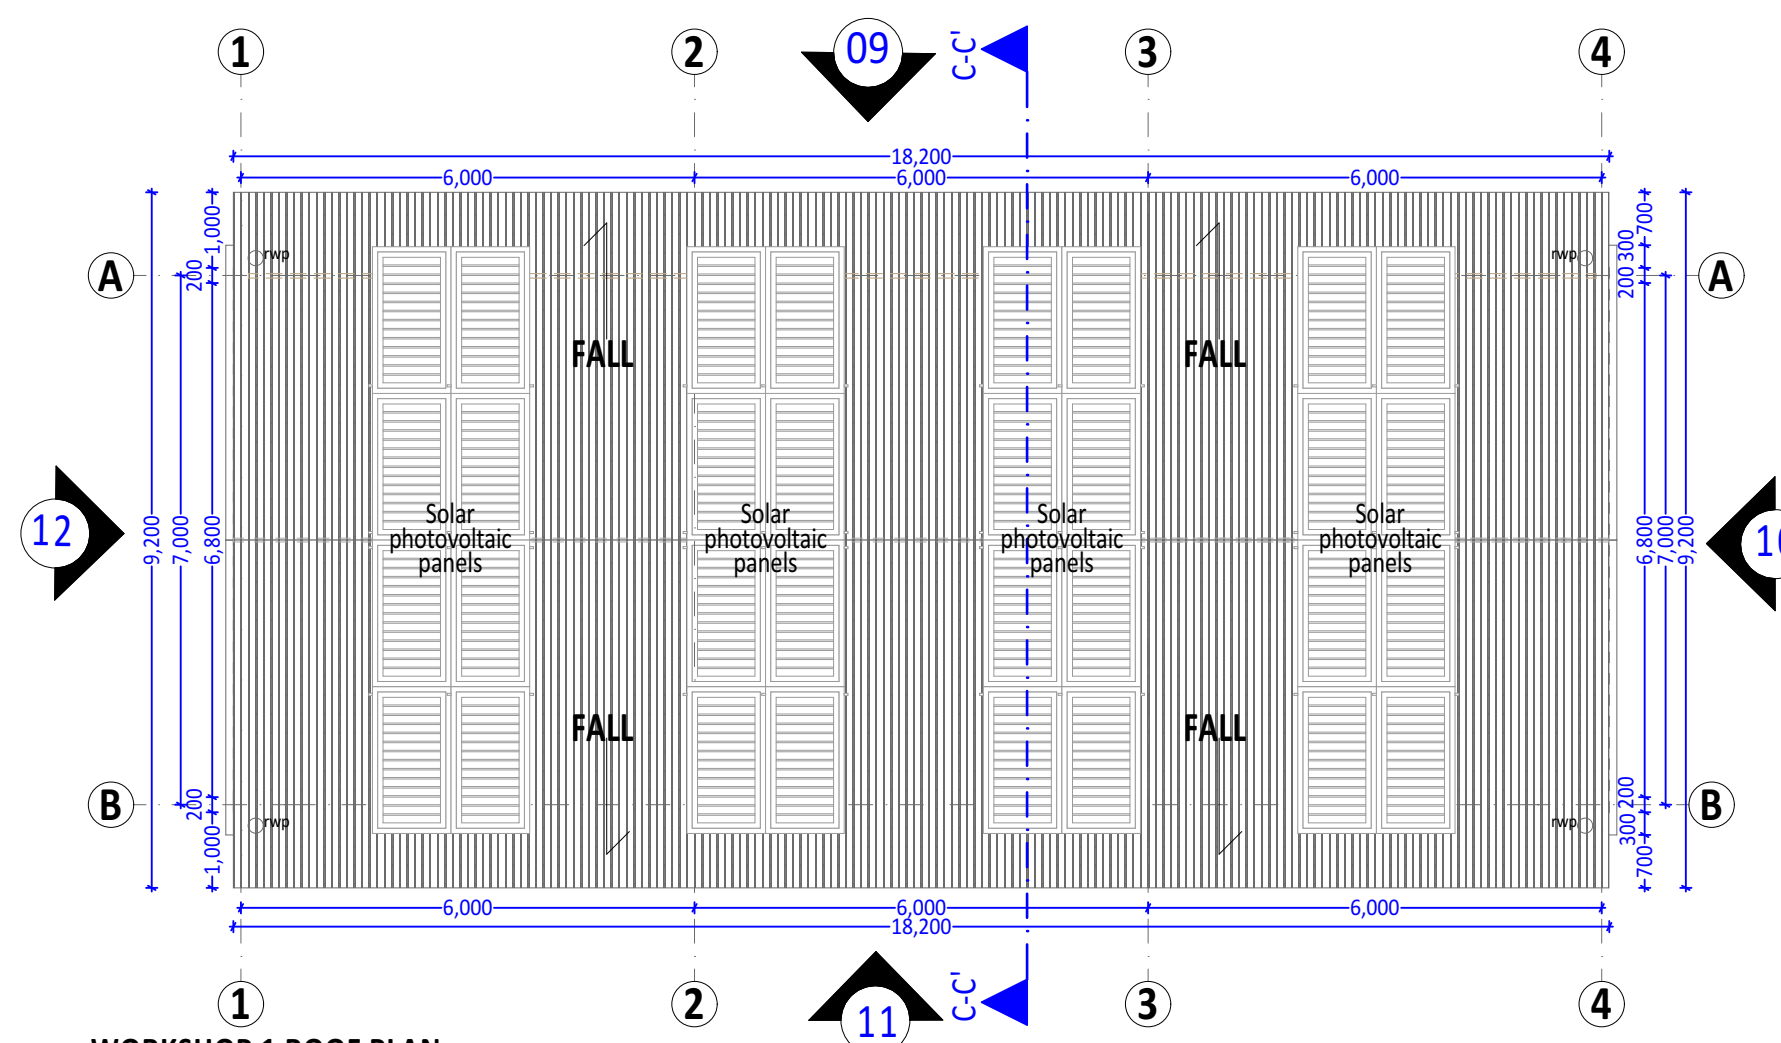

WORKSHOP 1 ROOF PLAN
Scale 1:100
AREA: 130M²

NOTES

GENERAL NOTES

1. This drawing is protected under the Copyright Act and cannot be used or reproduced in part or in whole without authors consent.
2. Read only figured dimensions.
3. All construction work is to comply with the latest K.B.S. standard codes of practice, Local Authority By- Laws, and fire regulations.
4. P.V. denotes permanent ventilation and must be provided above all doors and windows where indicated or shown.
5. All walls less than 200mm thick to be reinforced with hoop iron at every alternate course.
6. Water Meter to be 300mm above G.L.
7. D.P.C. denotes one layer of bituminous felt to be provided under walls 150mm above G.L.
8. All R.C. works to structural engineer's details.
9. Provide 1 row of 600x600x50mm precast conc paving slabs around the building unless otherwise shown.
10. Contractors must verify all dimensions and levels on site before commencing work. Any discrepancies must be reported to the architect before work is put in hand.
11. All levels shown are finished levels otherwise stated.
12. All surface beds to be cast on well compacted and well consolidated filling.
13. Depth of foundation trenches to be minimum 600mm below reduced ground level.
14. All pipes and services to be minimum 450mm below reduced ground level.

REVISIONS

No.	Date	Revision/Issue

OTTO MRUTTU
REGISTERED ARCHITECT NO. A1023

SIGNATURE:

[Signature]

	Proposed work shown thus
	Existing work shown thus
	Work to be demolished shown thus

CLIENT: THE KISUMU NATIONAL POLYTECHNIC
P.O. BOX 143
KISUMU 40 100

SIGNATURE:


Otto Mruttu + Partners Architects
P.O. BOX 76382 NAIROBI 00508
TEL: 020 - 2722410
FAX: 020 - 2305101
CELL: 0722554624

JOB TITLE:
**PROPOSED BLUE SKILLS TRAINING FOR
EMPLOYMENT CENTRE (BTEC) FOR THE
KISUMU NATIONAL POLYTECHNIC ON
KISUMU MUNICIPALITY / BLOCK 9 / 101**


DRAWING TITLE:
**GATE HOUSE - ROOF PLAN, PLAN, ELEVATIONS 01-04,
SECTION A-A', POWER HOUSE - ROOF PLAN, PLAN,
ELEVATIONS 05-08, SECTION B-B', WORKSHOP 1 -
ROOF PLAN.**

P-150


DRG. NO: 02	REVISION:	DRAWN BY: J.O.O.
SCALE: 1:100 1:50	DATE: MAR 2026	CHECKED BY: O.M.

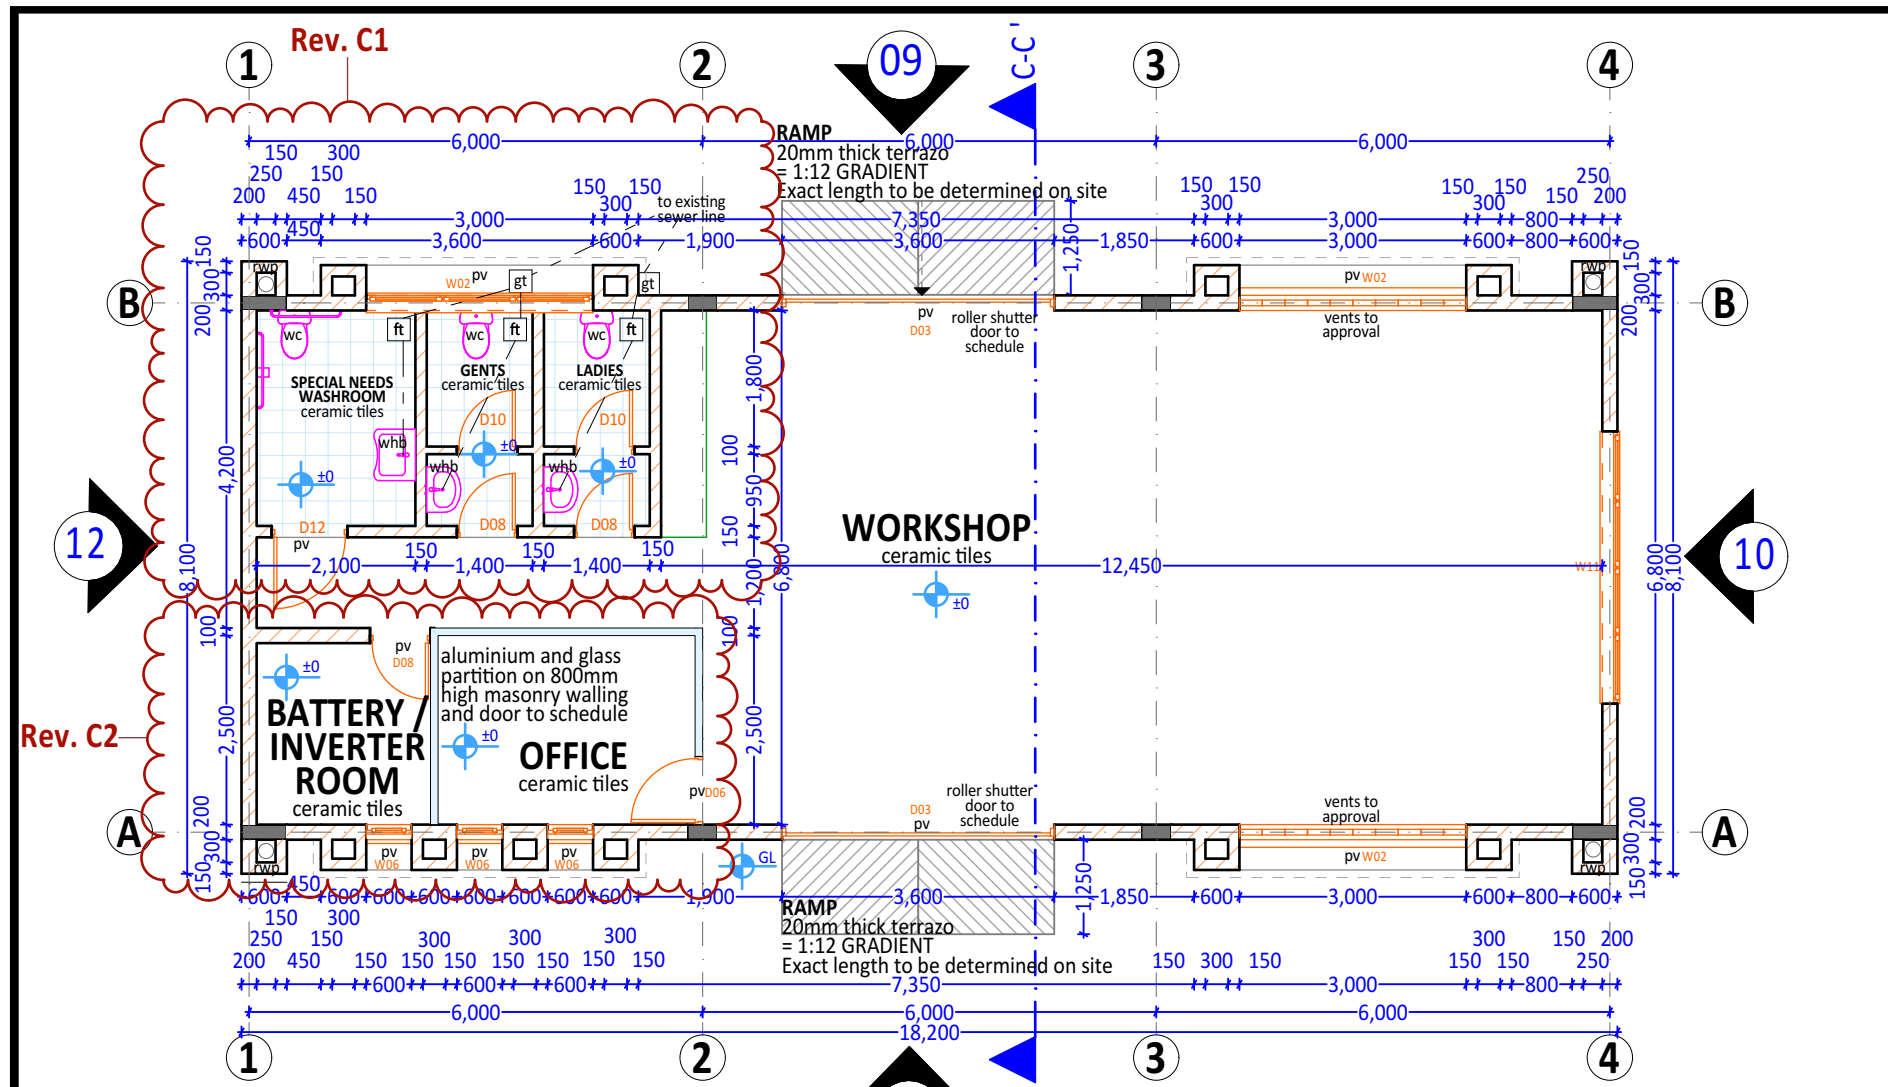


WORKSHOP 1 PLAN
Scale 1:100

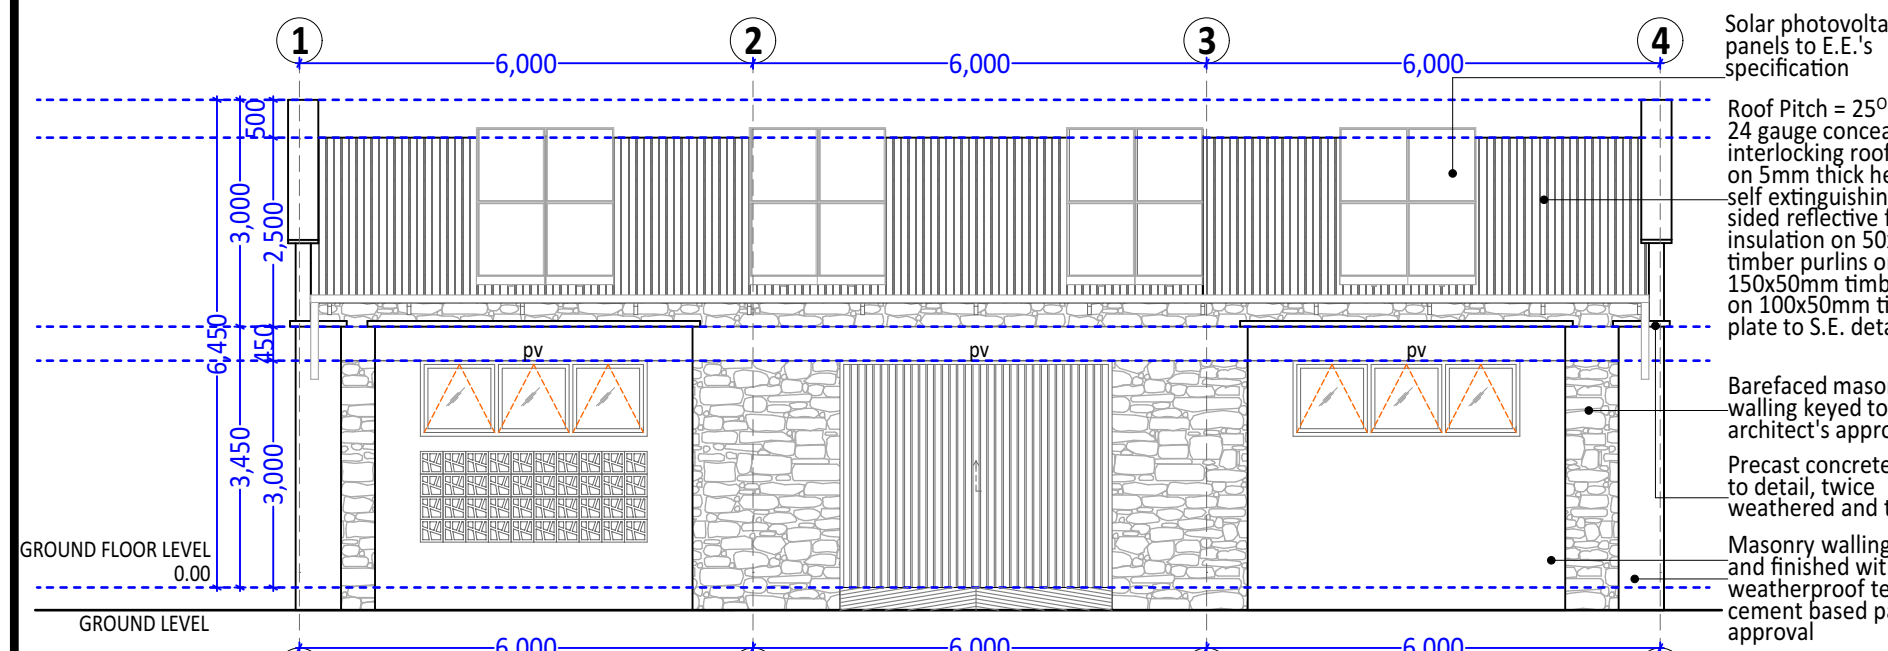


WORKSHOP 1 ELEVATION 09
Scale 1:100

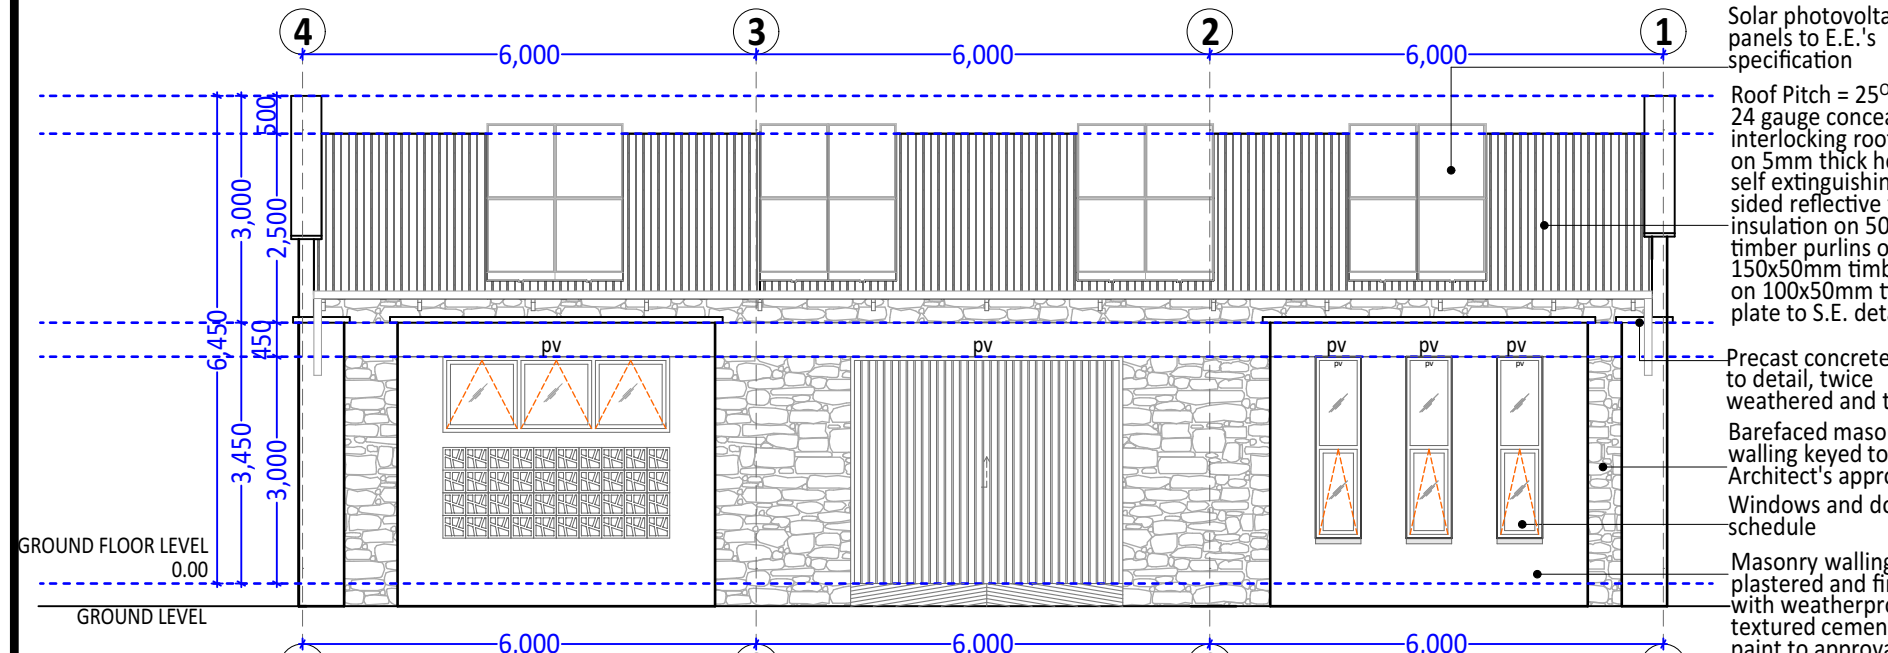


WORKSHOP 1 ELEVATION 11
Scale 1:100

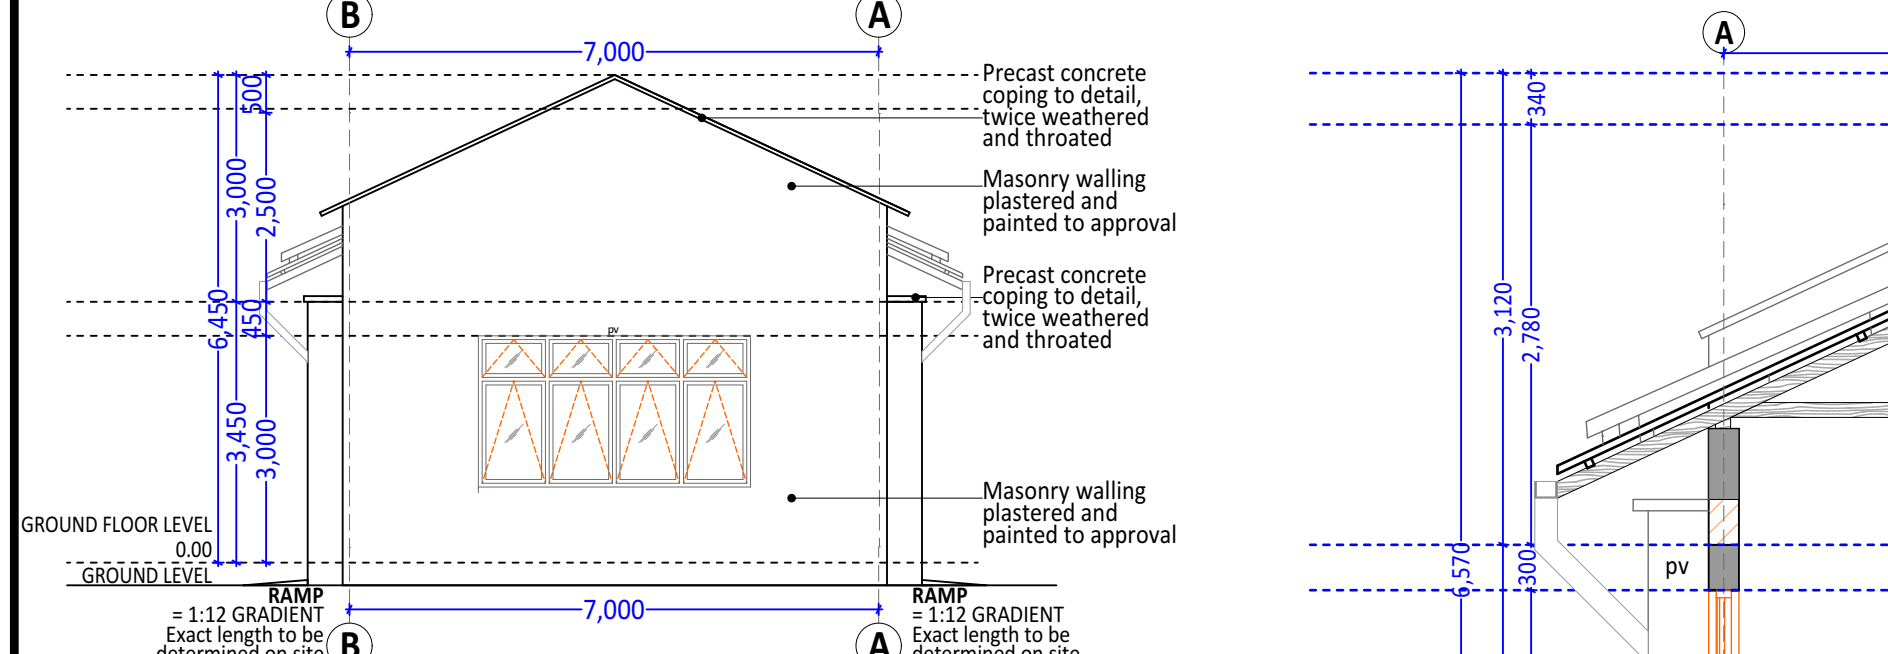


WORKSHOP 1 ELEVATION 10
Scale 1:100

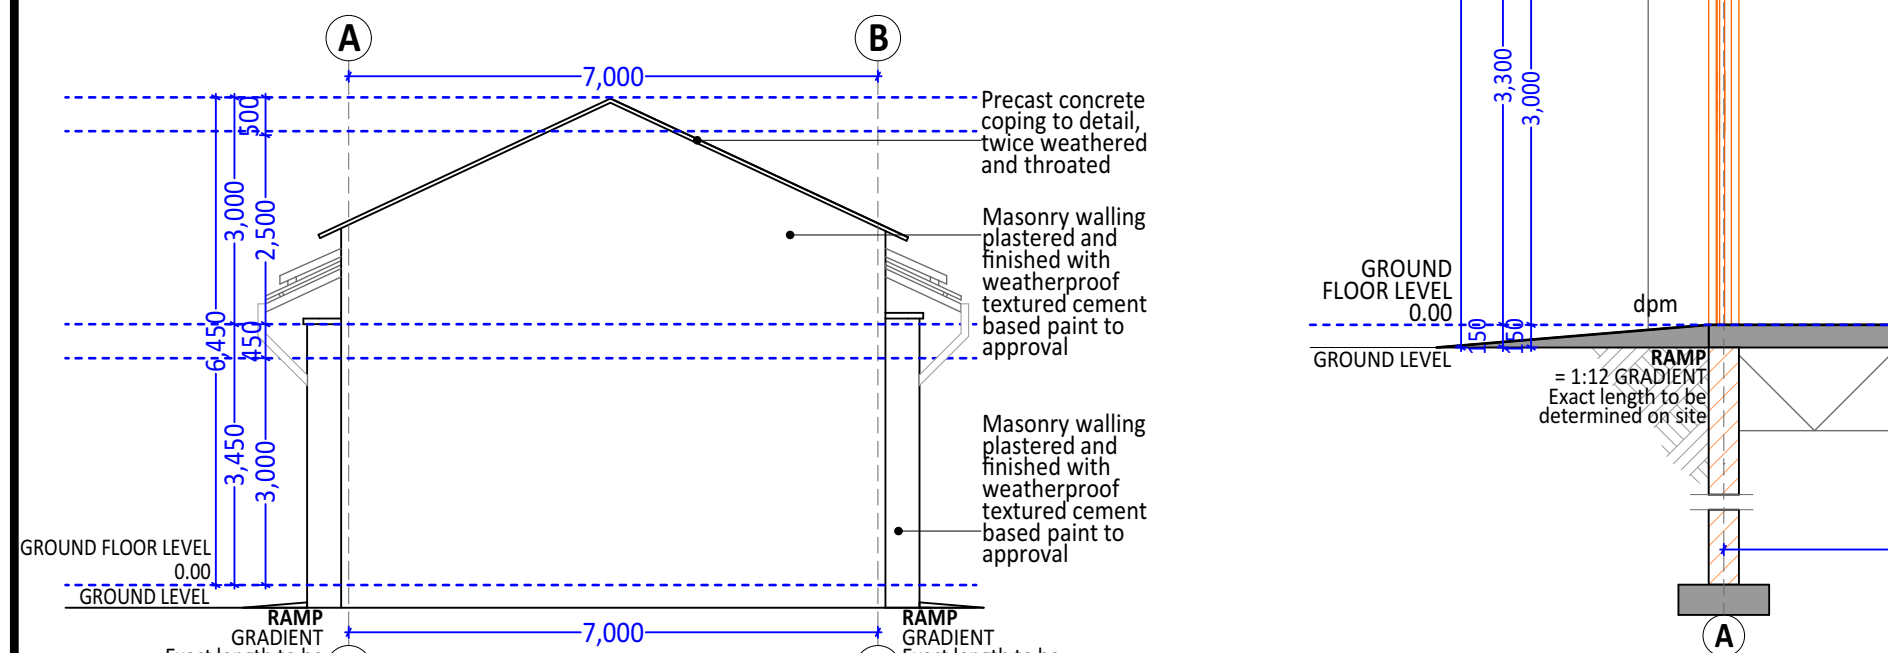


WORKSHOP 1 ELEVATION 12
Scale 1:100

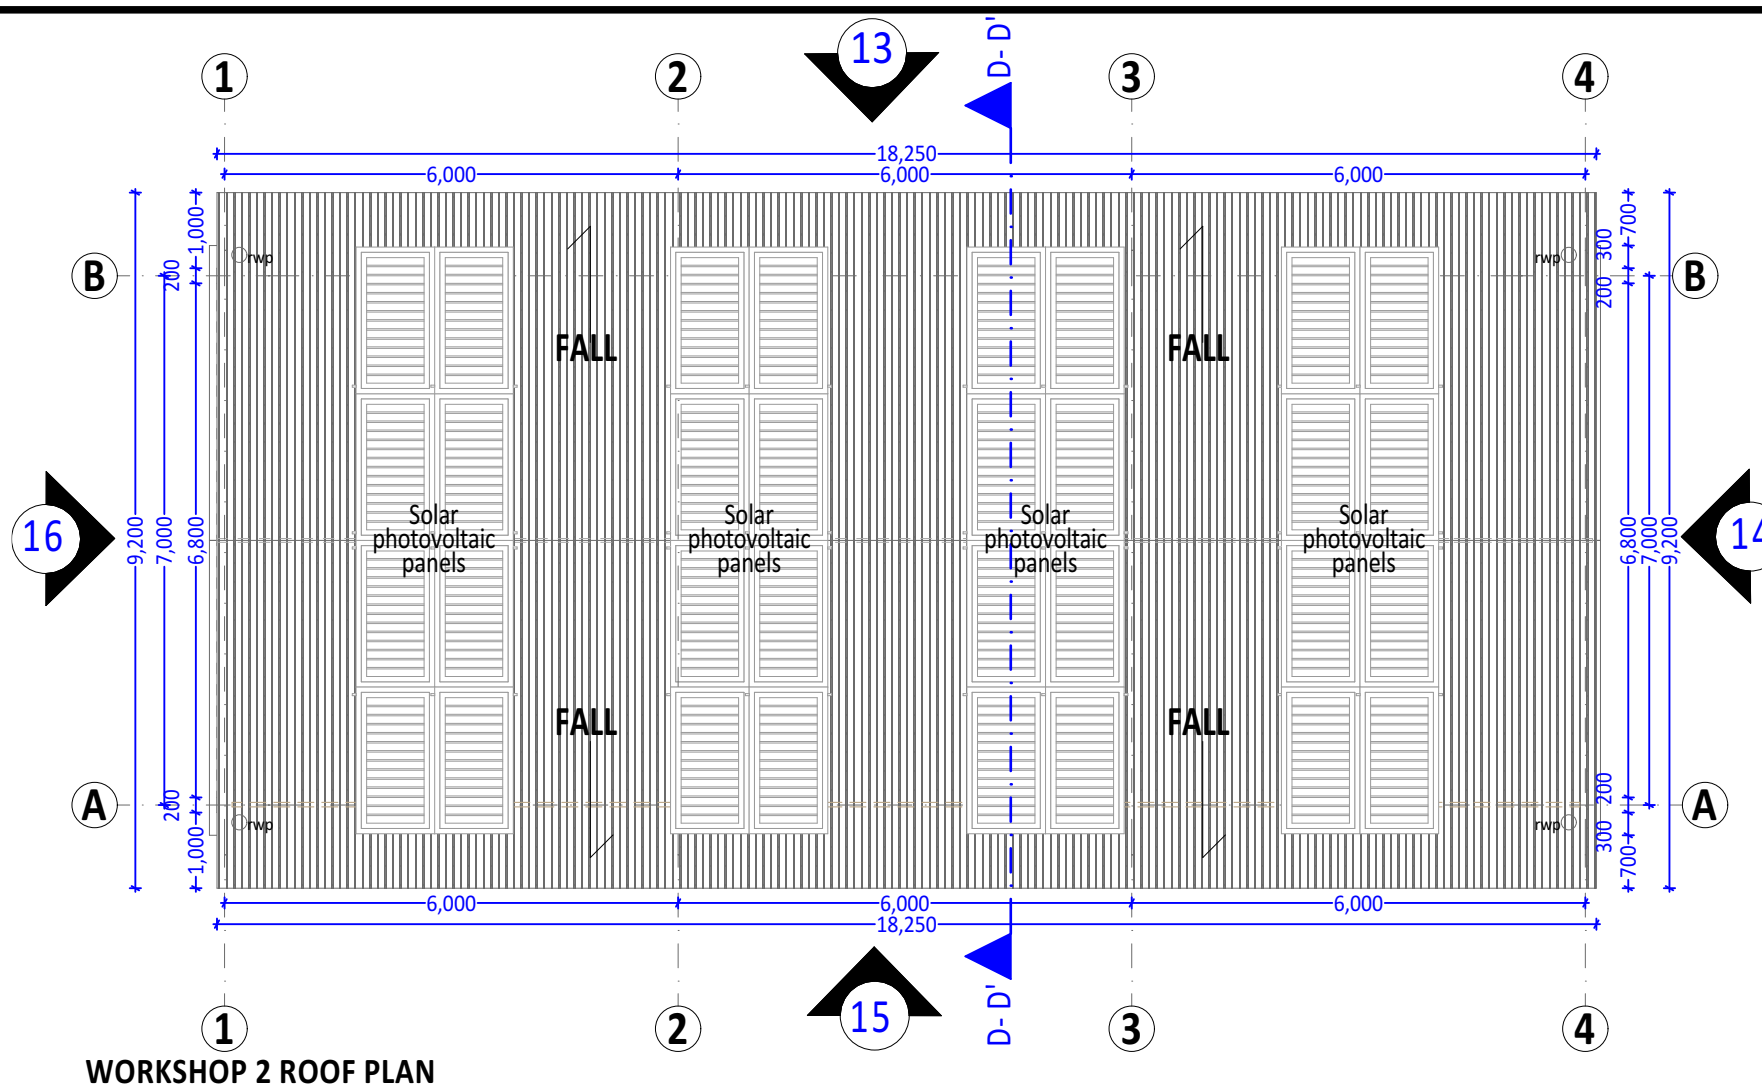


WORKSHOP 2 ROOF PLAN
Scale 1:100
AREA: 130M²

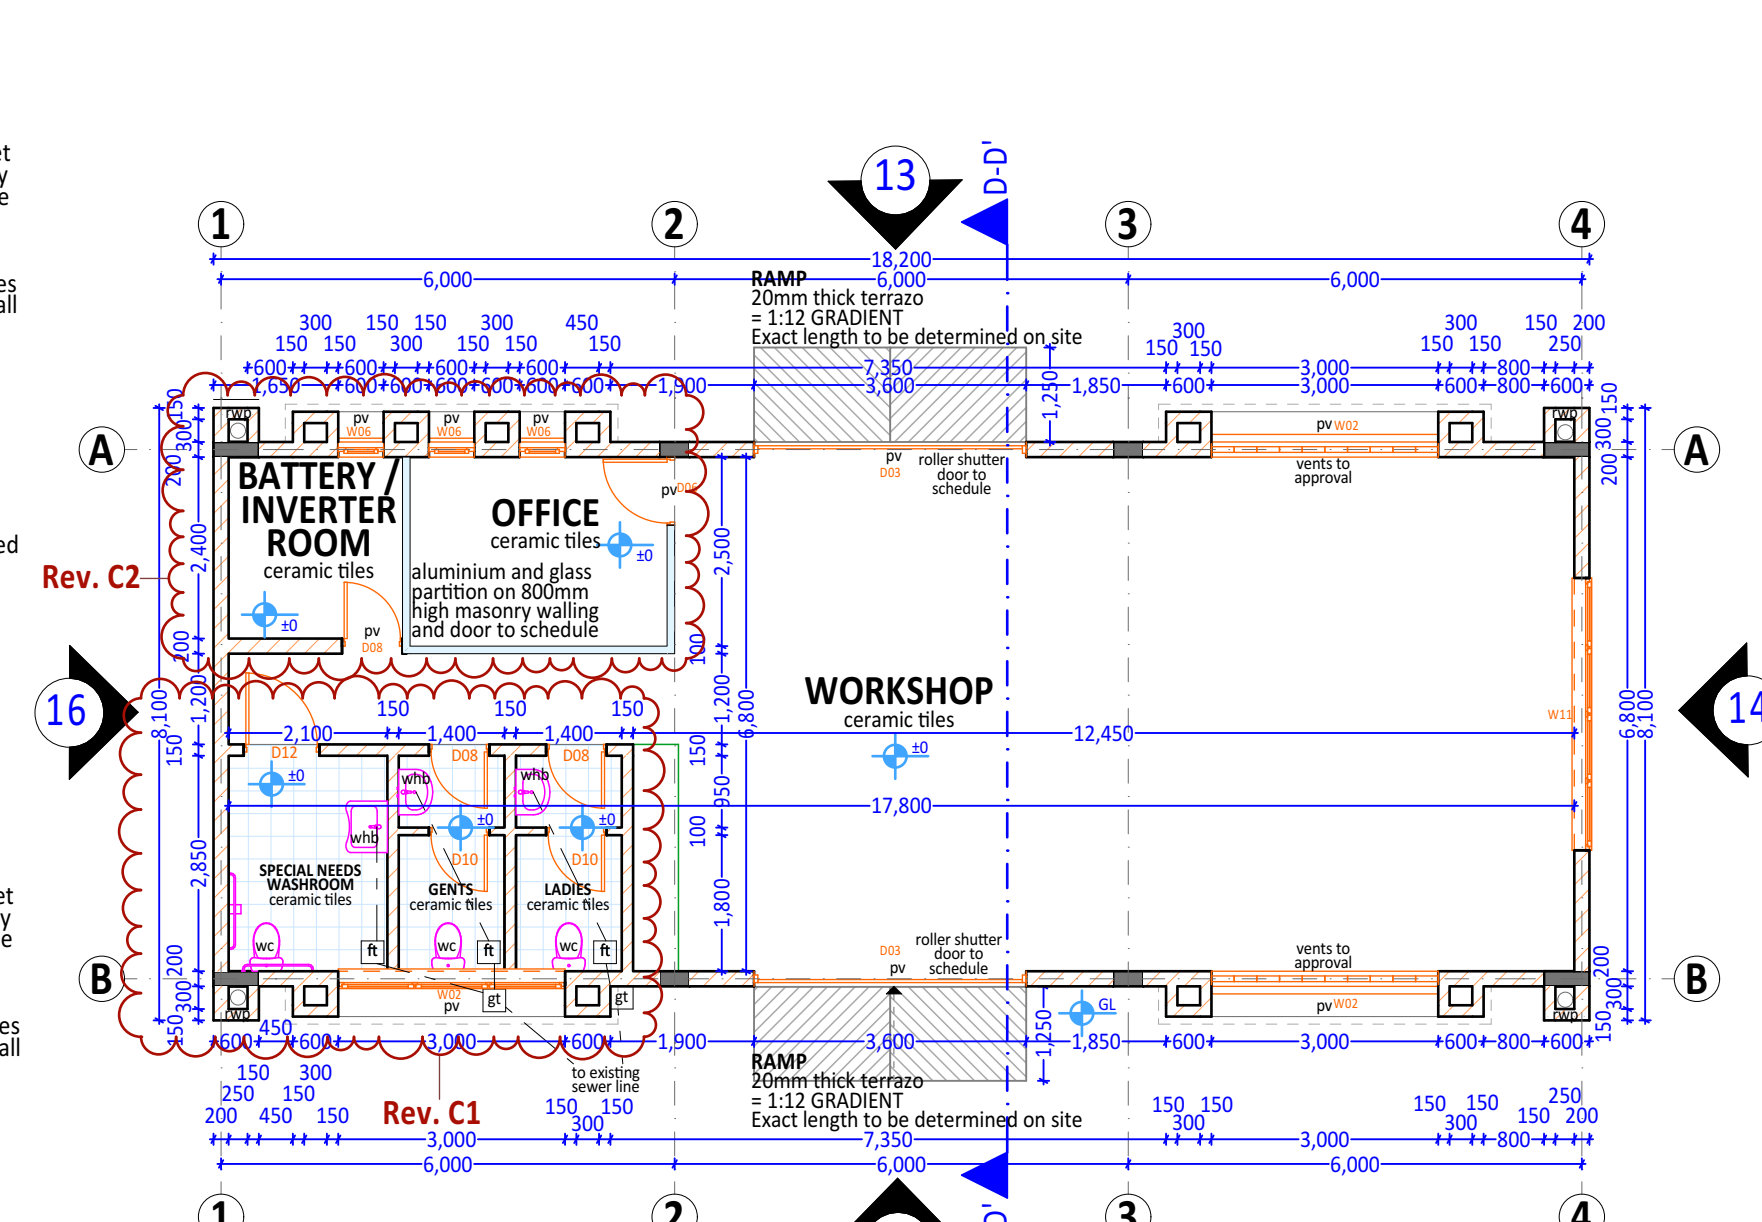


WORKSHOP 2 PLAN
Scale 1:100

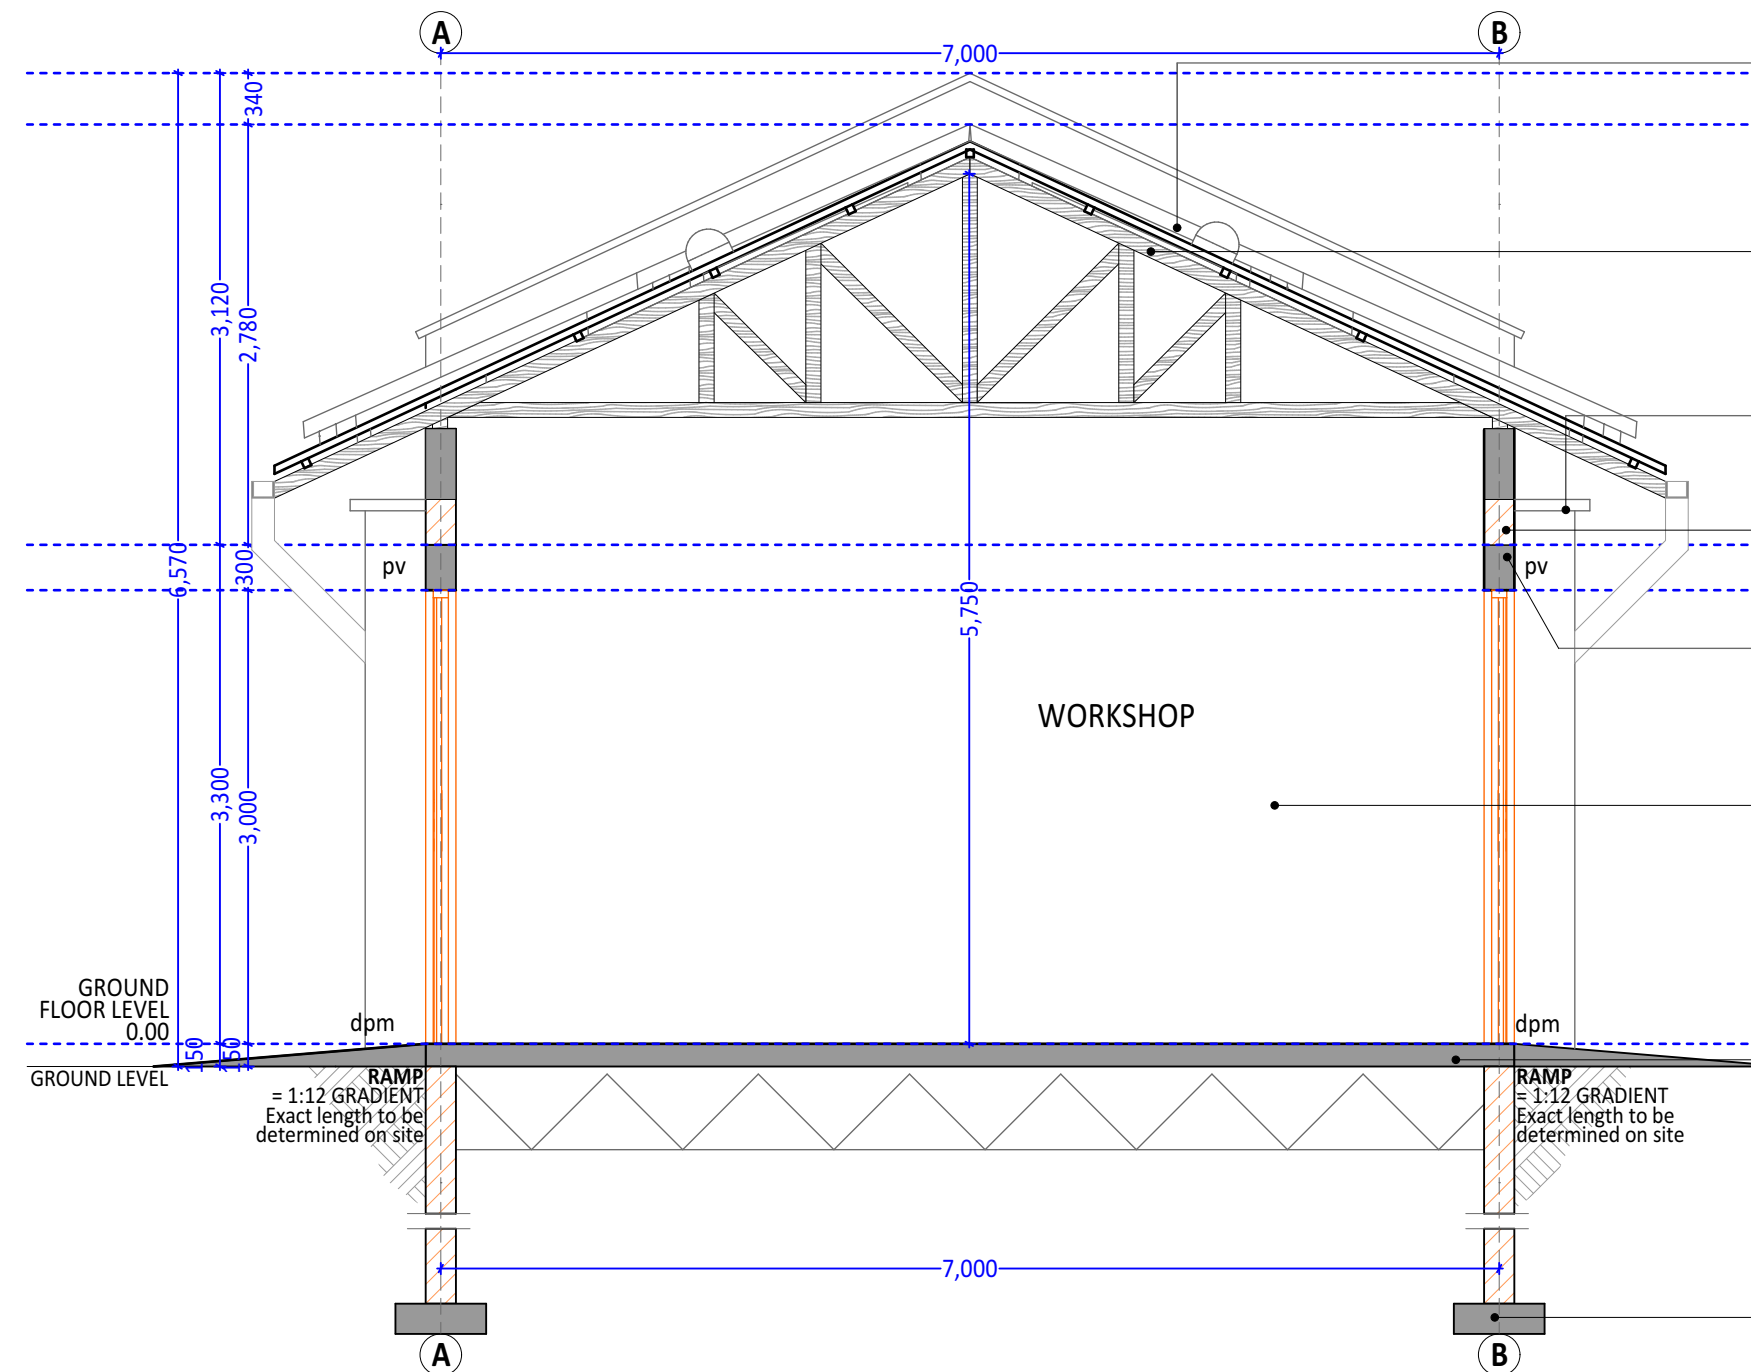


WORKSHOP 2 SECTION C-C'
Scale 1:50

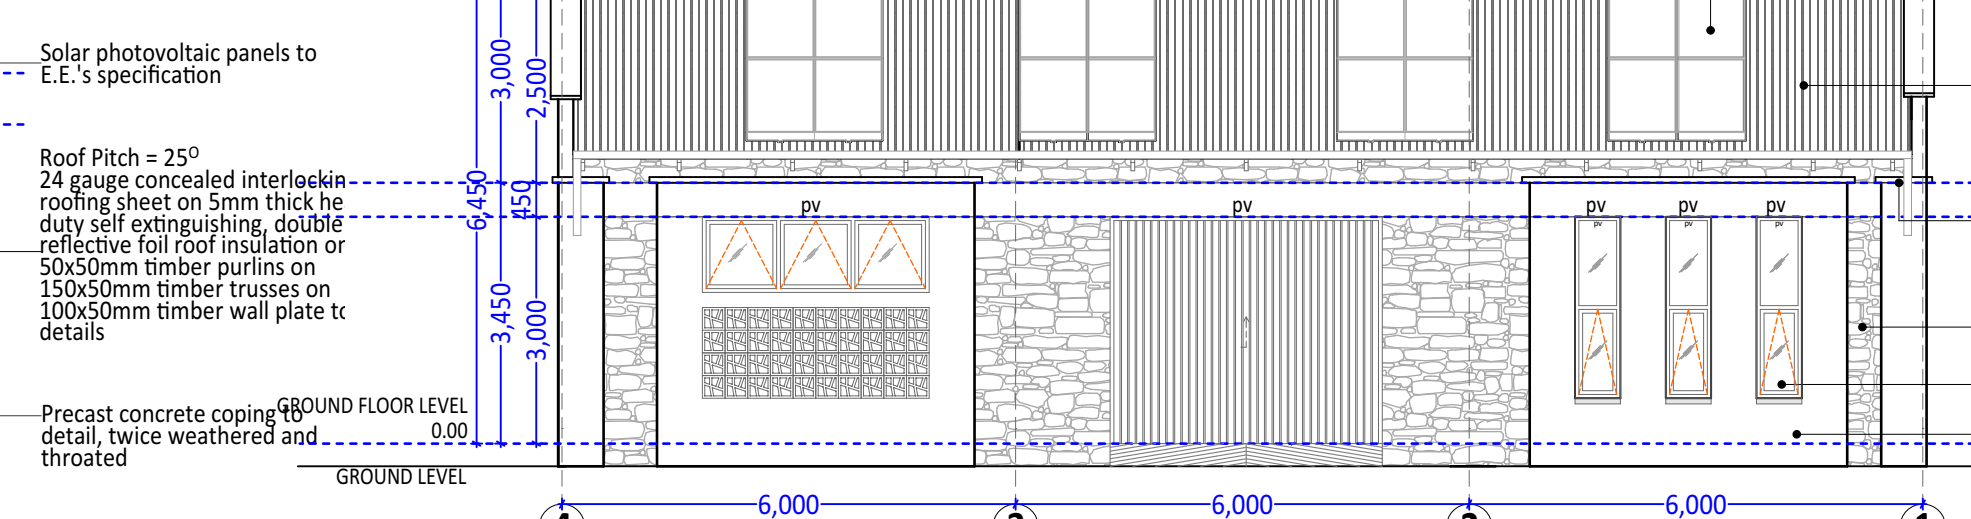


WORKSHOP 2 ELEVATION 13
Scale 1:100

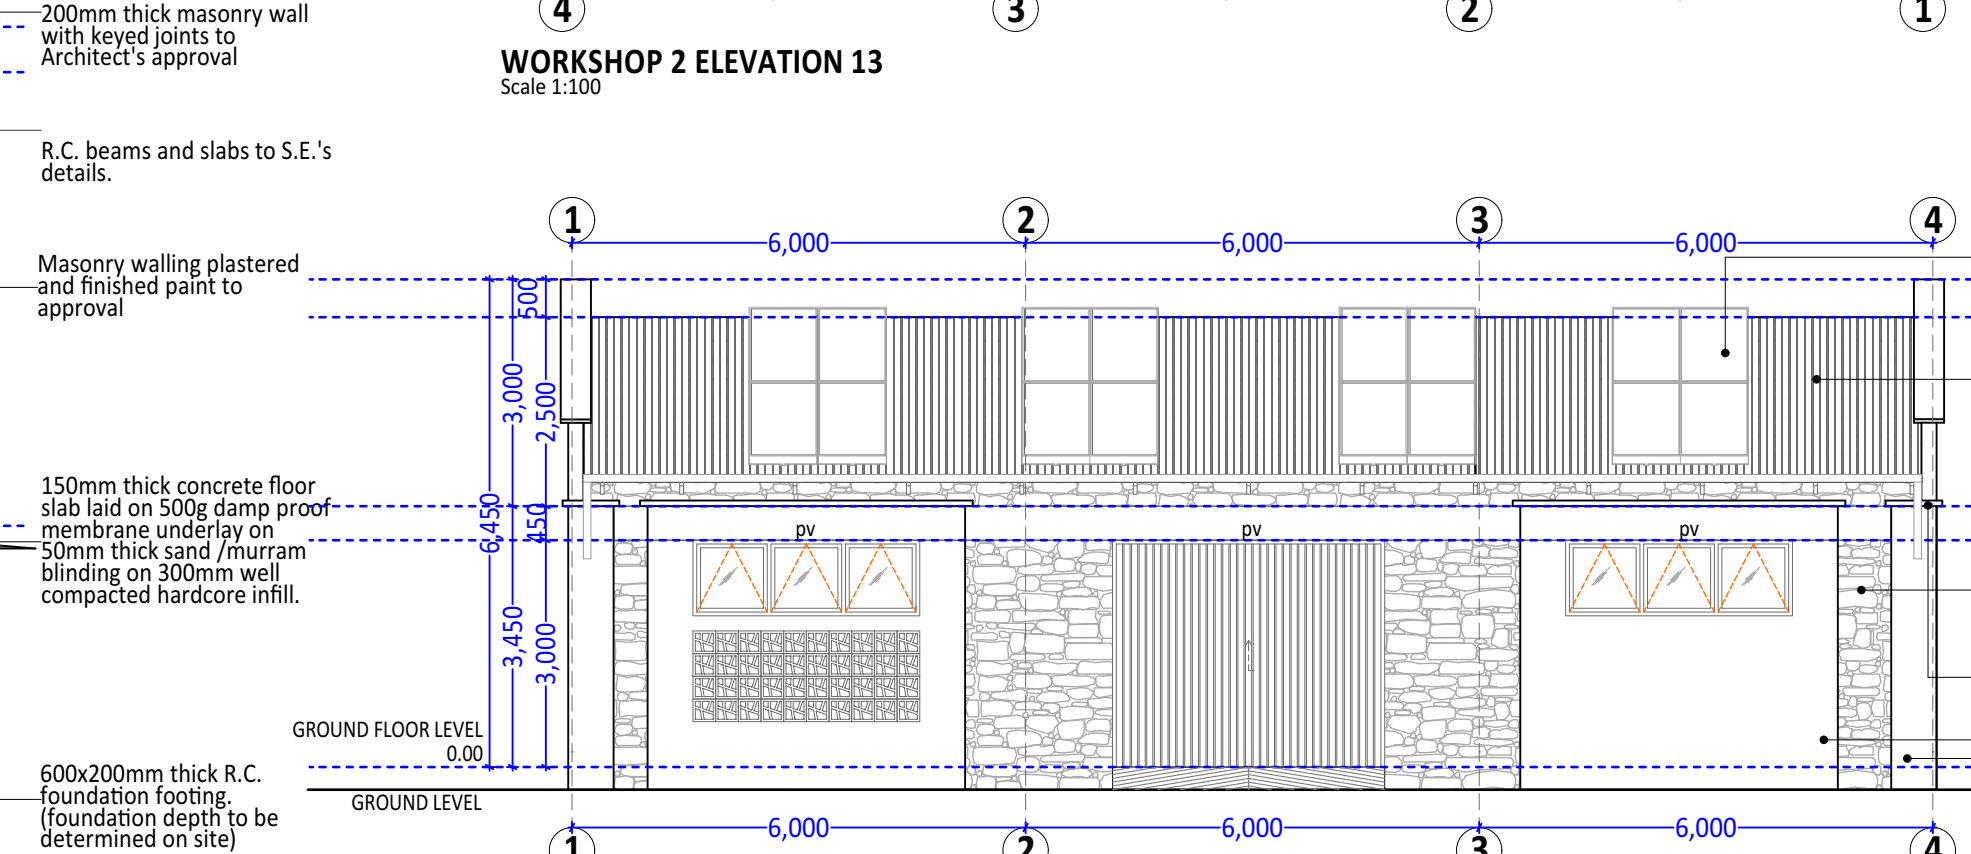

WORKSHOP 2 ELEVATION 15
Scale 1:100

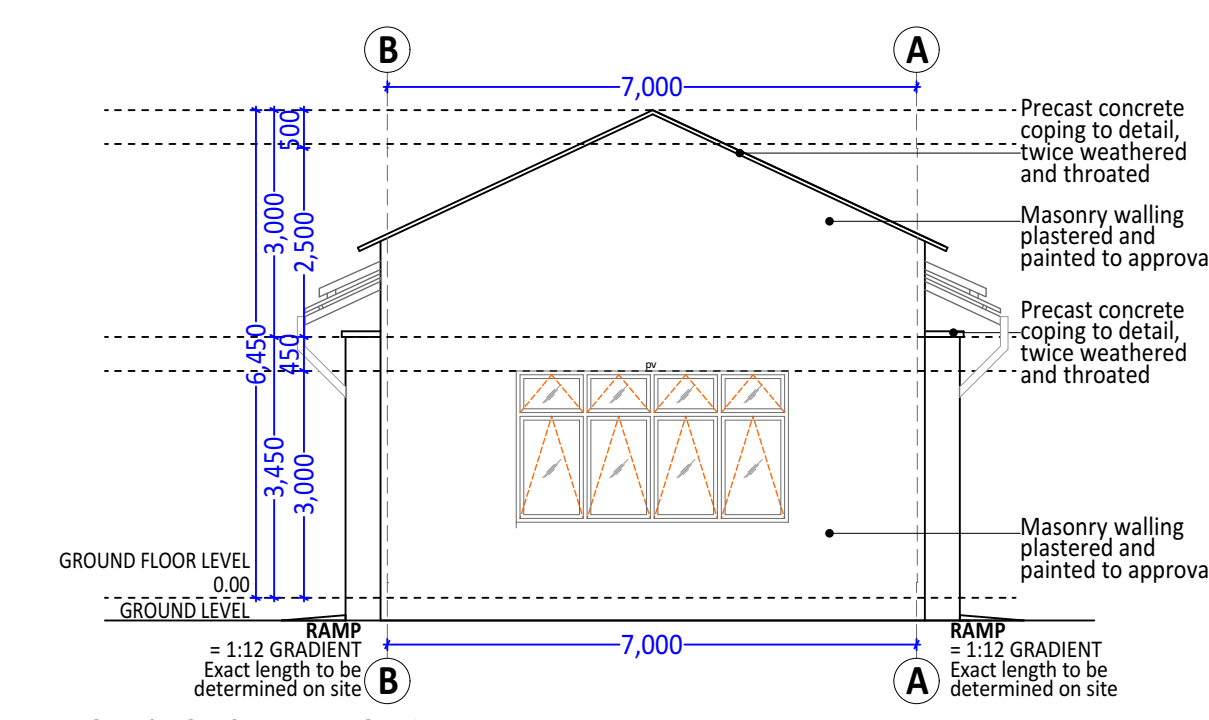

WORKSHOP 2 ELEVATION 14
Scale 1:100

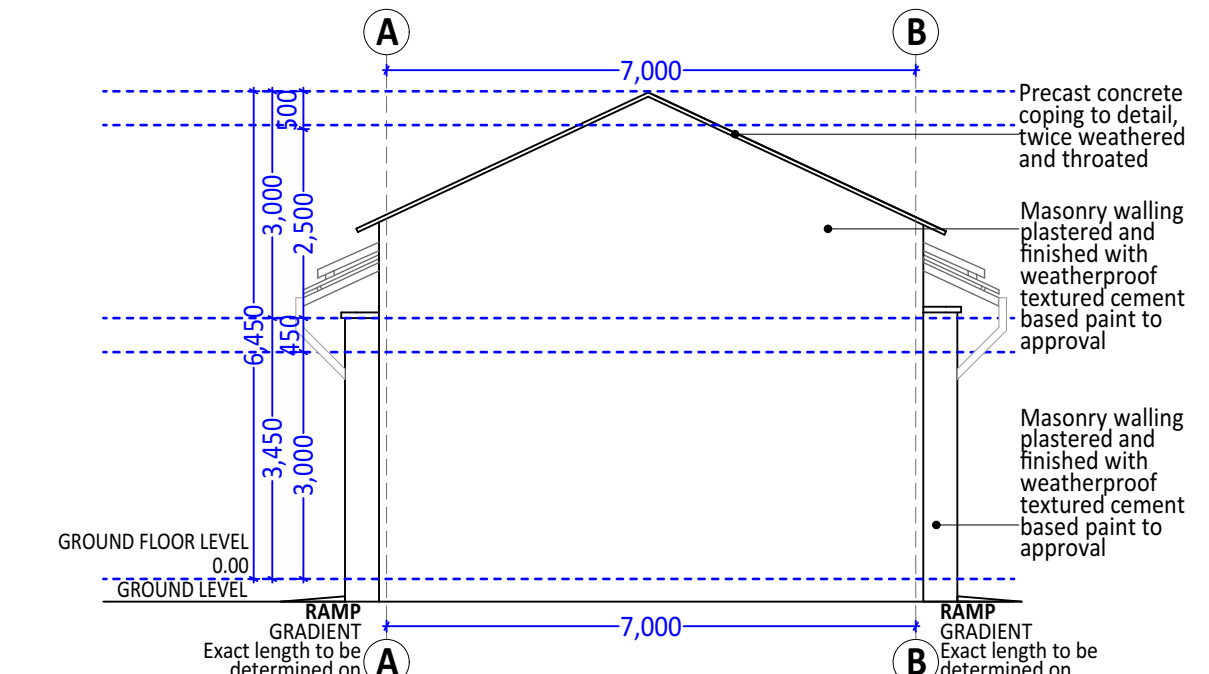

WORKSHOP 2 ELEVATION 16
Scale 1:100

NOTES

- GENERAL NOTES**
1. This drawing is protected under the Copyright Act and cannot be used or reproduced in part or in whole without authors consent.
 2. Read only figured dimensions.
 3. All construction work is to comply with the latest K.B.S. standard codes of practice, Local Authority By- Laws, and fire regulations.
 4. P.V. denotes permanent ventilation and must be provided above all doors and windows where indicated or shown.
 5. All walls less than 200mm thick to be reinforced with hoop iron at every alternate course.
 6. Water Meter to be 300mm above G.L.
 7. D.P.C. denotes one layer of bituminous felt to be provided under walls 150mm above G.L.
 8. All R.C. works to structural engineer's details.
 9. Provide 1 row of 600x600x50mm precast conc paving slabs around the building unless otherwise shown.
 10. Contractors must verify all dimensions and levels on site before commencing work. Any discrepancies must be reported to the architect before work is put in hand.
 11. All levels shown are finished levels otherwise stated.
 12. All surface beds to be cast on well compacted and well consolidated filling.
 13. Depth of foundation trenches to be minimum 600mm below reduced ground level.
 14. All pipes and services to be minimum 450mm below reduced ground level.

REVISIONS

No.	Date	Revision/Issue
Rev. C1	15/06/26	Washrooms introduced into the Workshops
Rev. C2	15/06/26	Sizes of the battery / inverter room and office reduced.

OTTO MRUTTU
REGISTERED ARCHITECT NO. A1023

SIGNATURE:

CLIENT: THE KISUMU NATIONAL POLYTECHNIC
P.O. BOX 143
KISUMU 40 100

SIGNATURE:


Otto Mruttu + Partners Architects
P.O. BOX 76382 NAIROBI 00508
TEL: 020 - 2722410
FAX: 020 - 2305101
CELL: 0722554624

JOB TITLE:
PROPOSED BLUE SKILLS TRAINING FOR EMPLOYMENT CENTRE (BSTEC) FOR THE KISUMU NATIONAL POLYTECHNIC ON KISUMU MUNICIPALITY / BLOCK 9 / 101


DRAWING TITLE:
WORKSHOP 1 - PLAN, ELEVATIONS 09-12, SECTION C-C', WORKSHOP 2 - ROOF PLAN, PLAN ELEVATIONS 13-16.

DRG. NO: 03	REVISION:	DRAWN BY: J.O.O.
SCALE: 1:100 1:50	DATE: MAR 2026	CHECKED BY: O.M.


P-150

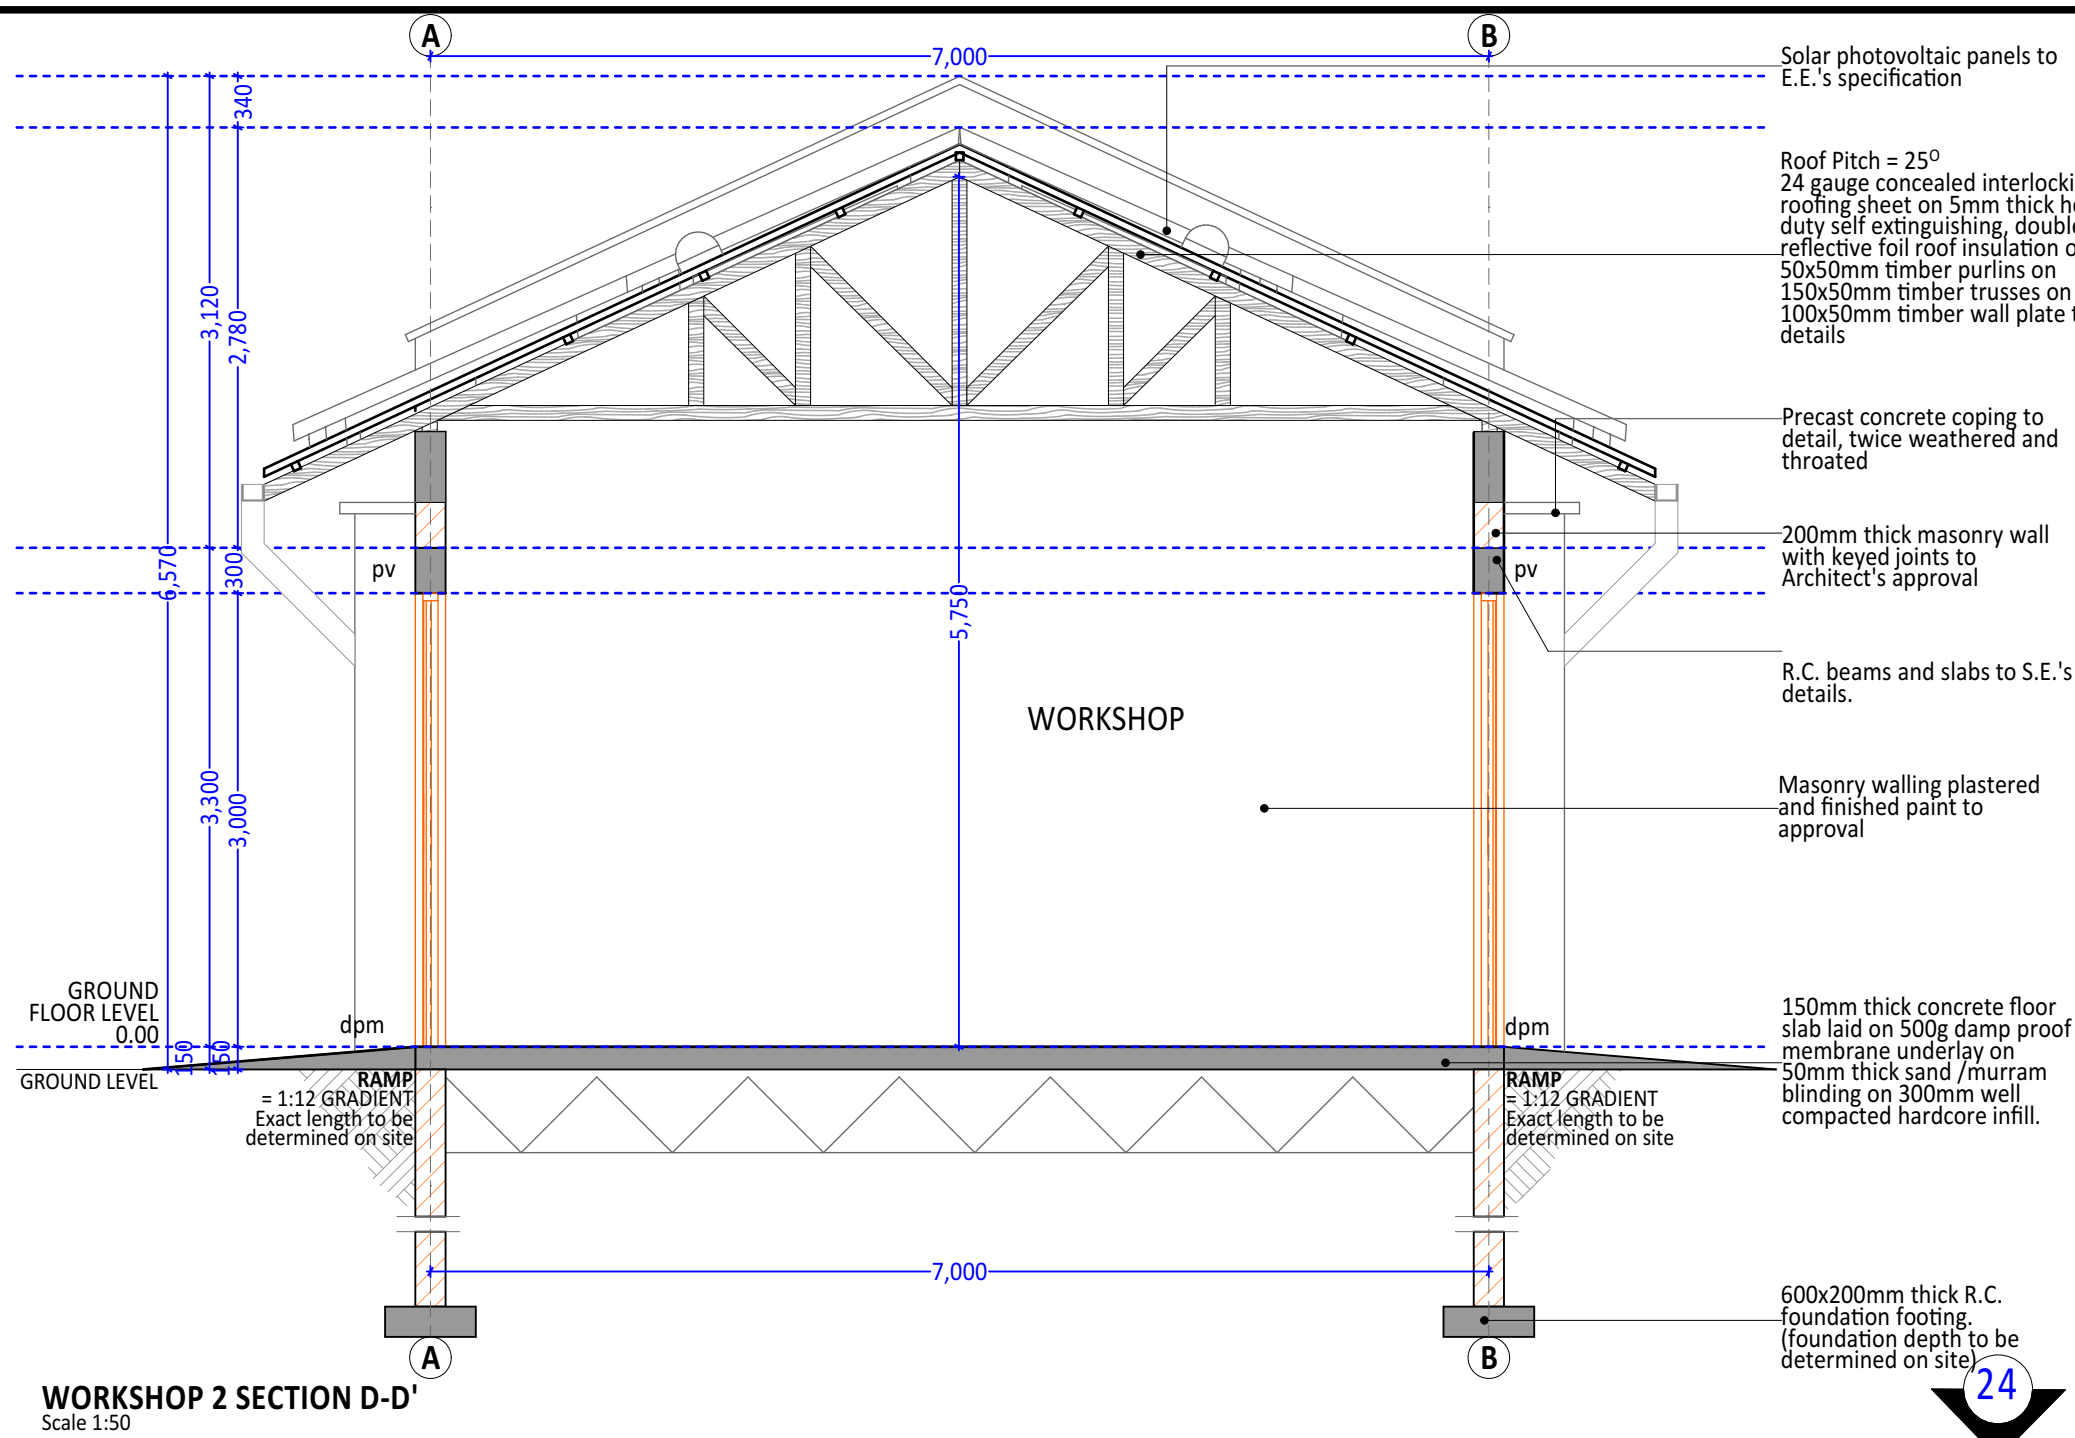


WORKSHOP 2 SECTION D-D'
Scale 1:50

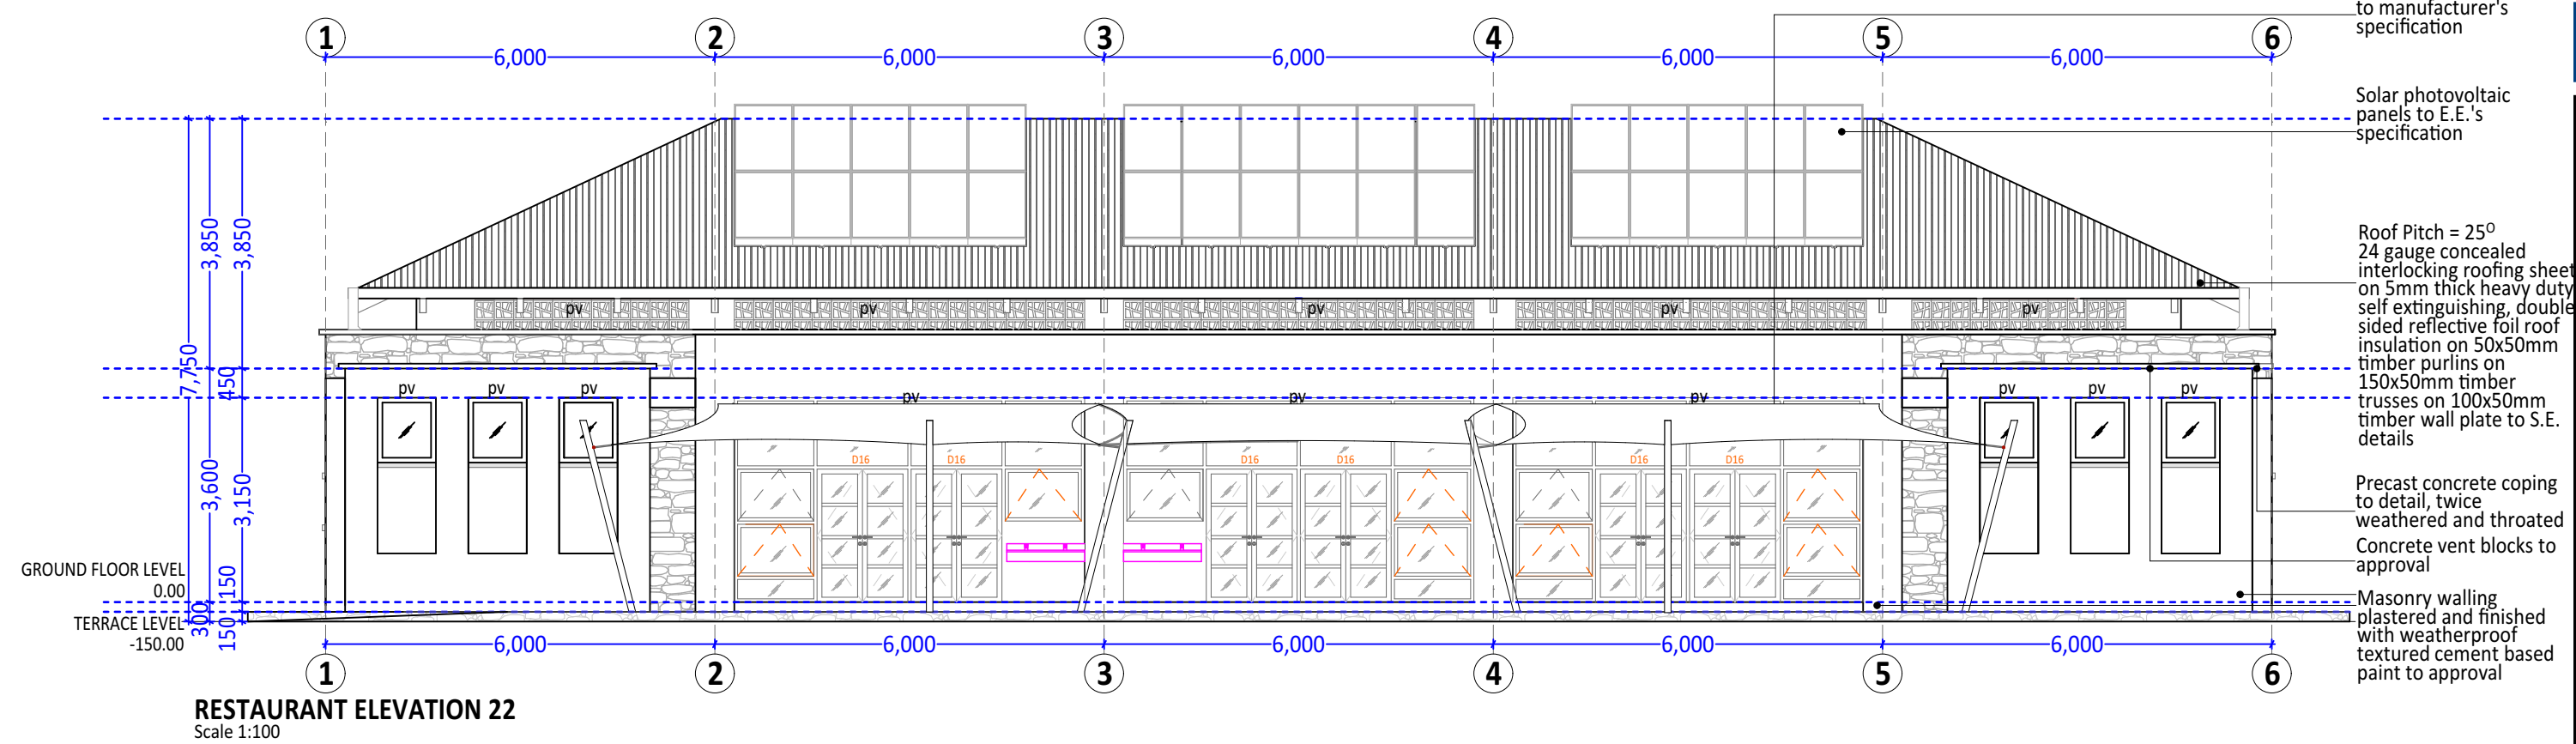

RESTAURANT ELEVATION 22
Scale 1:100

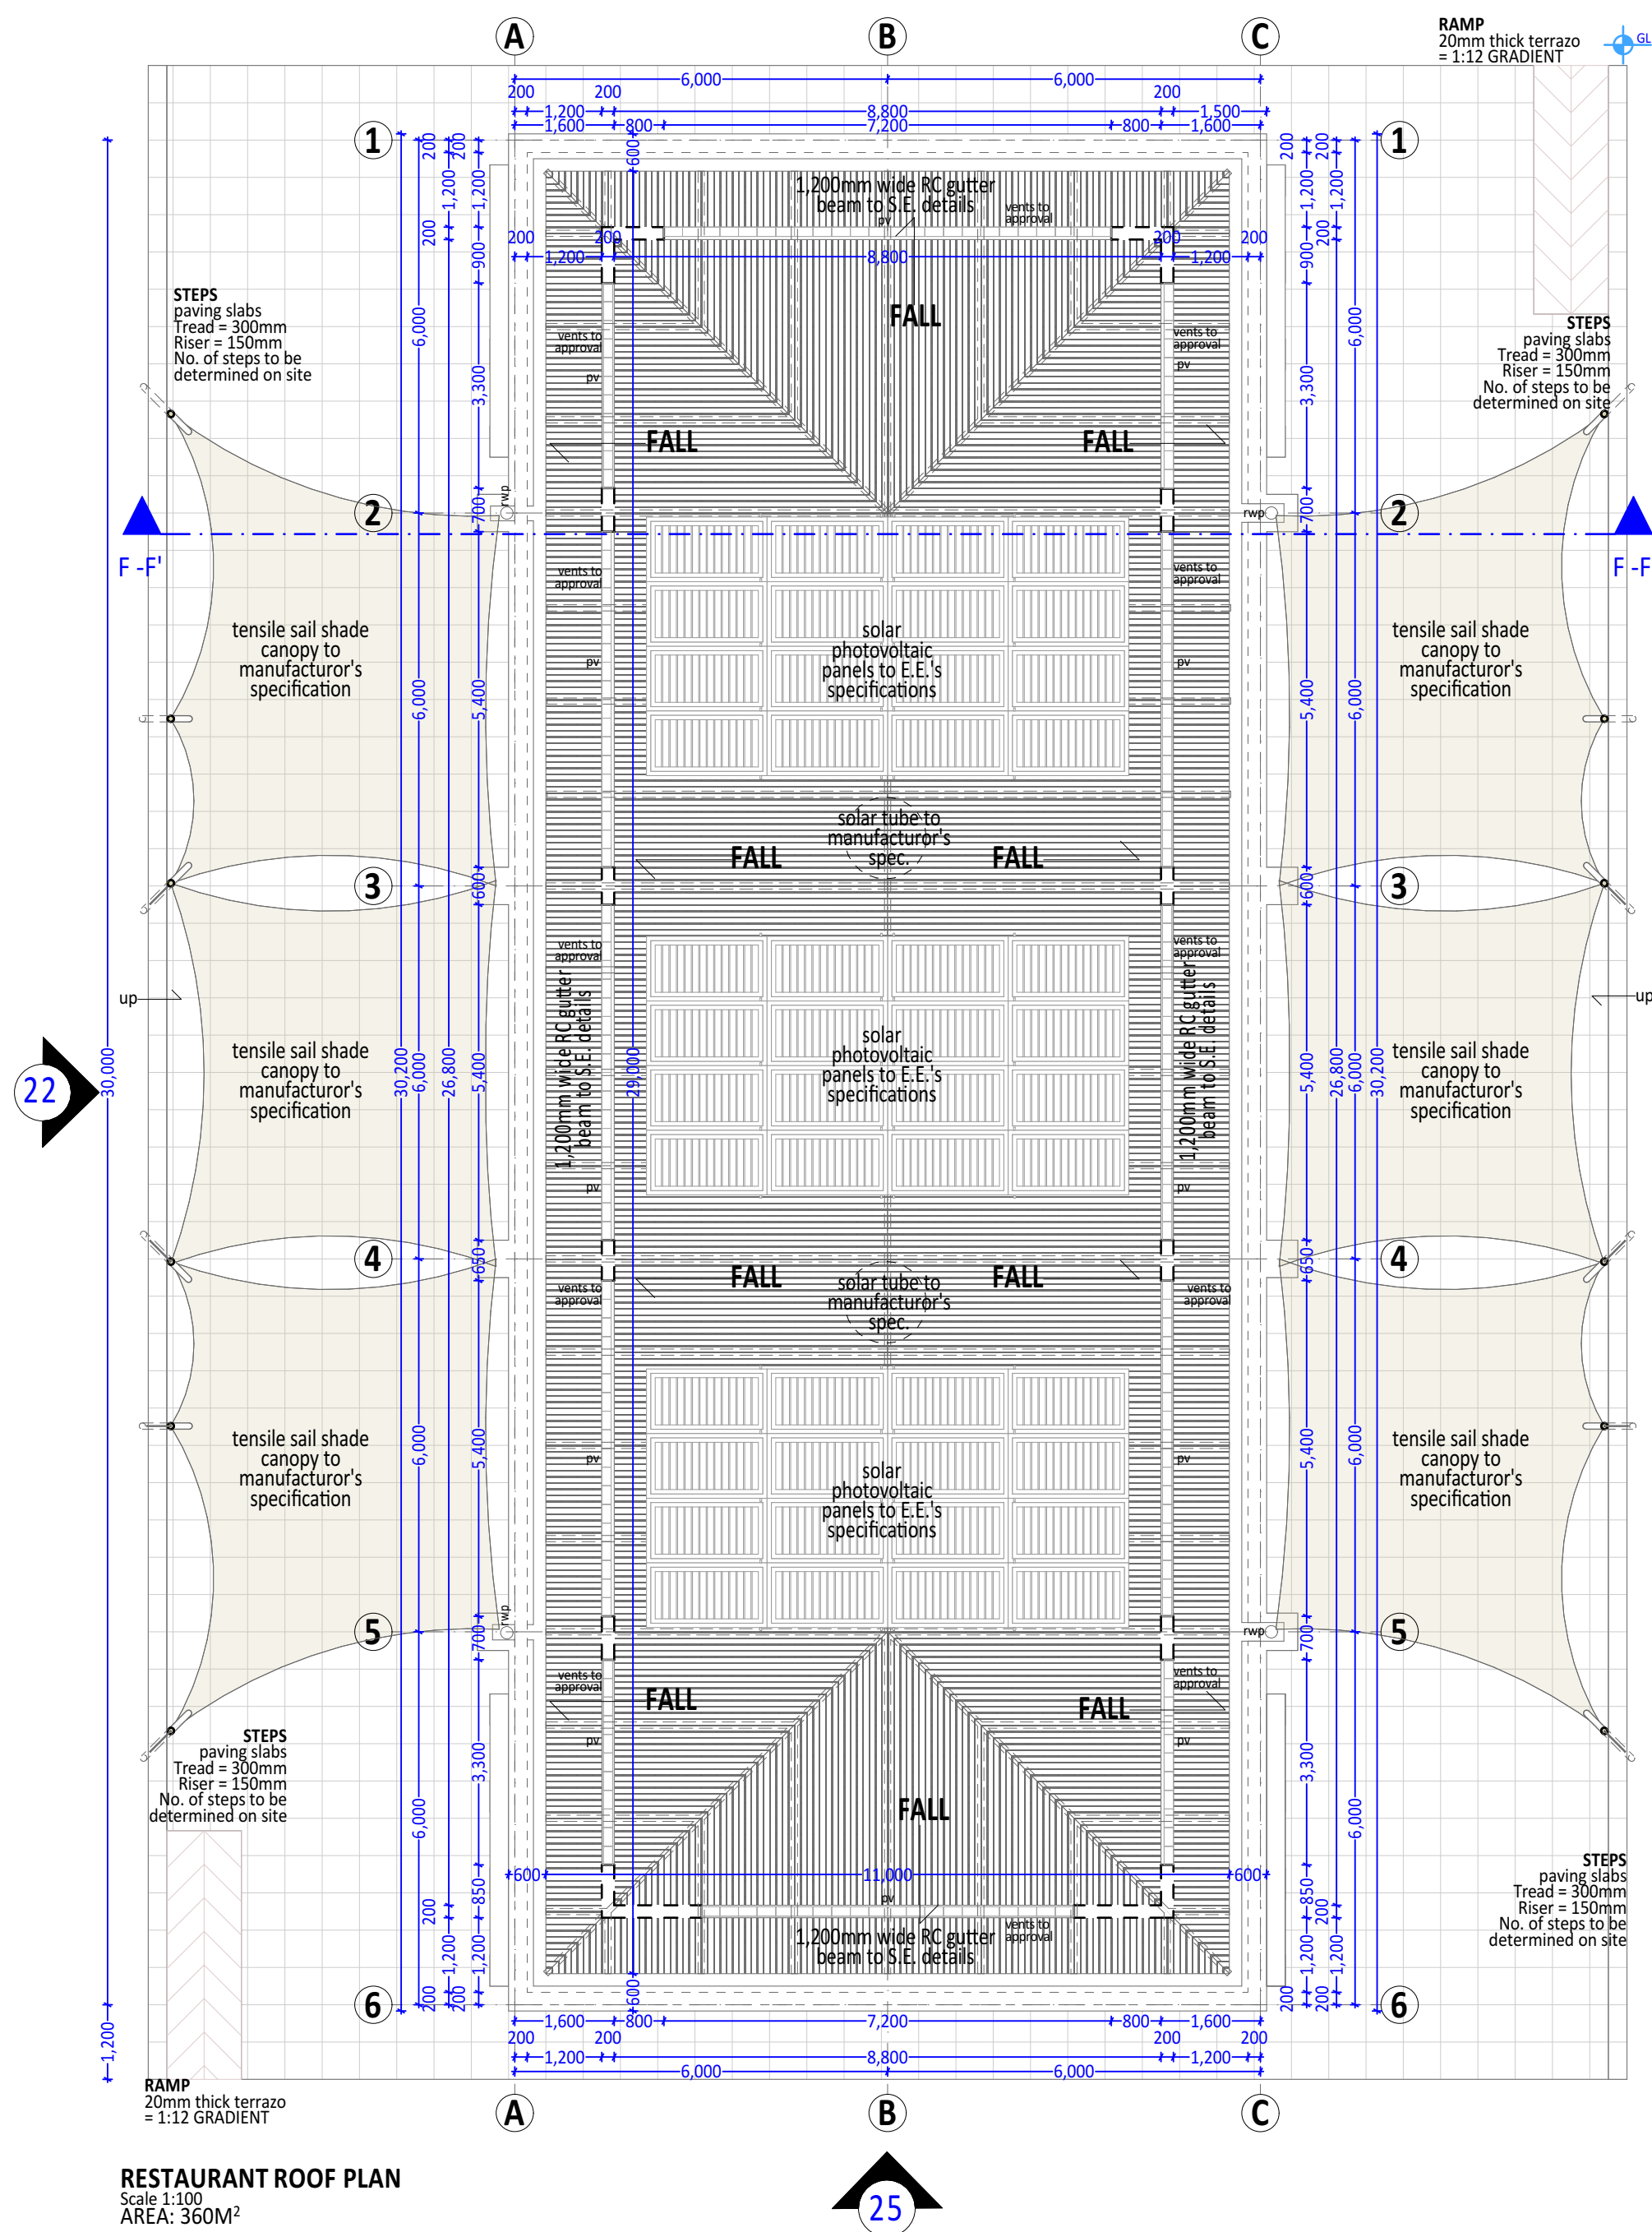

RESTAURANT ROOF PLAN
Scale 1:100
AREA: 360M²

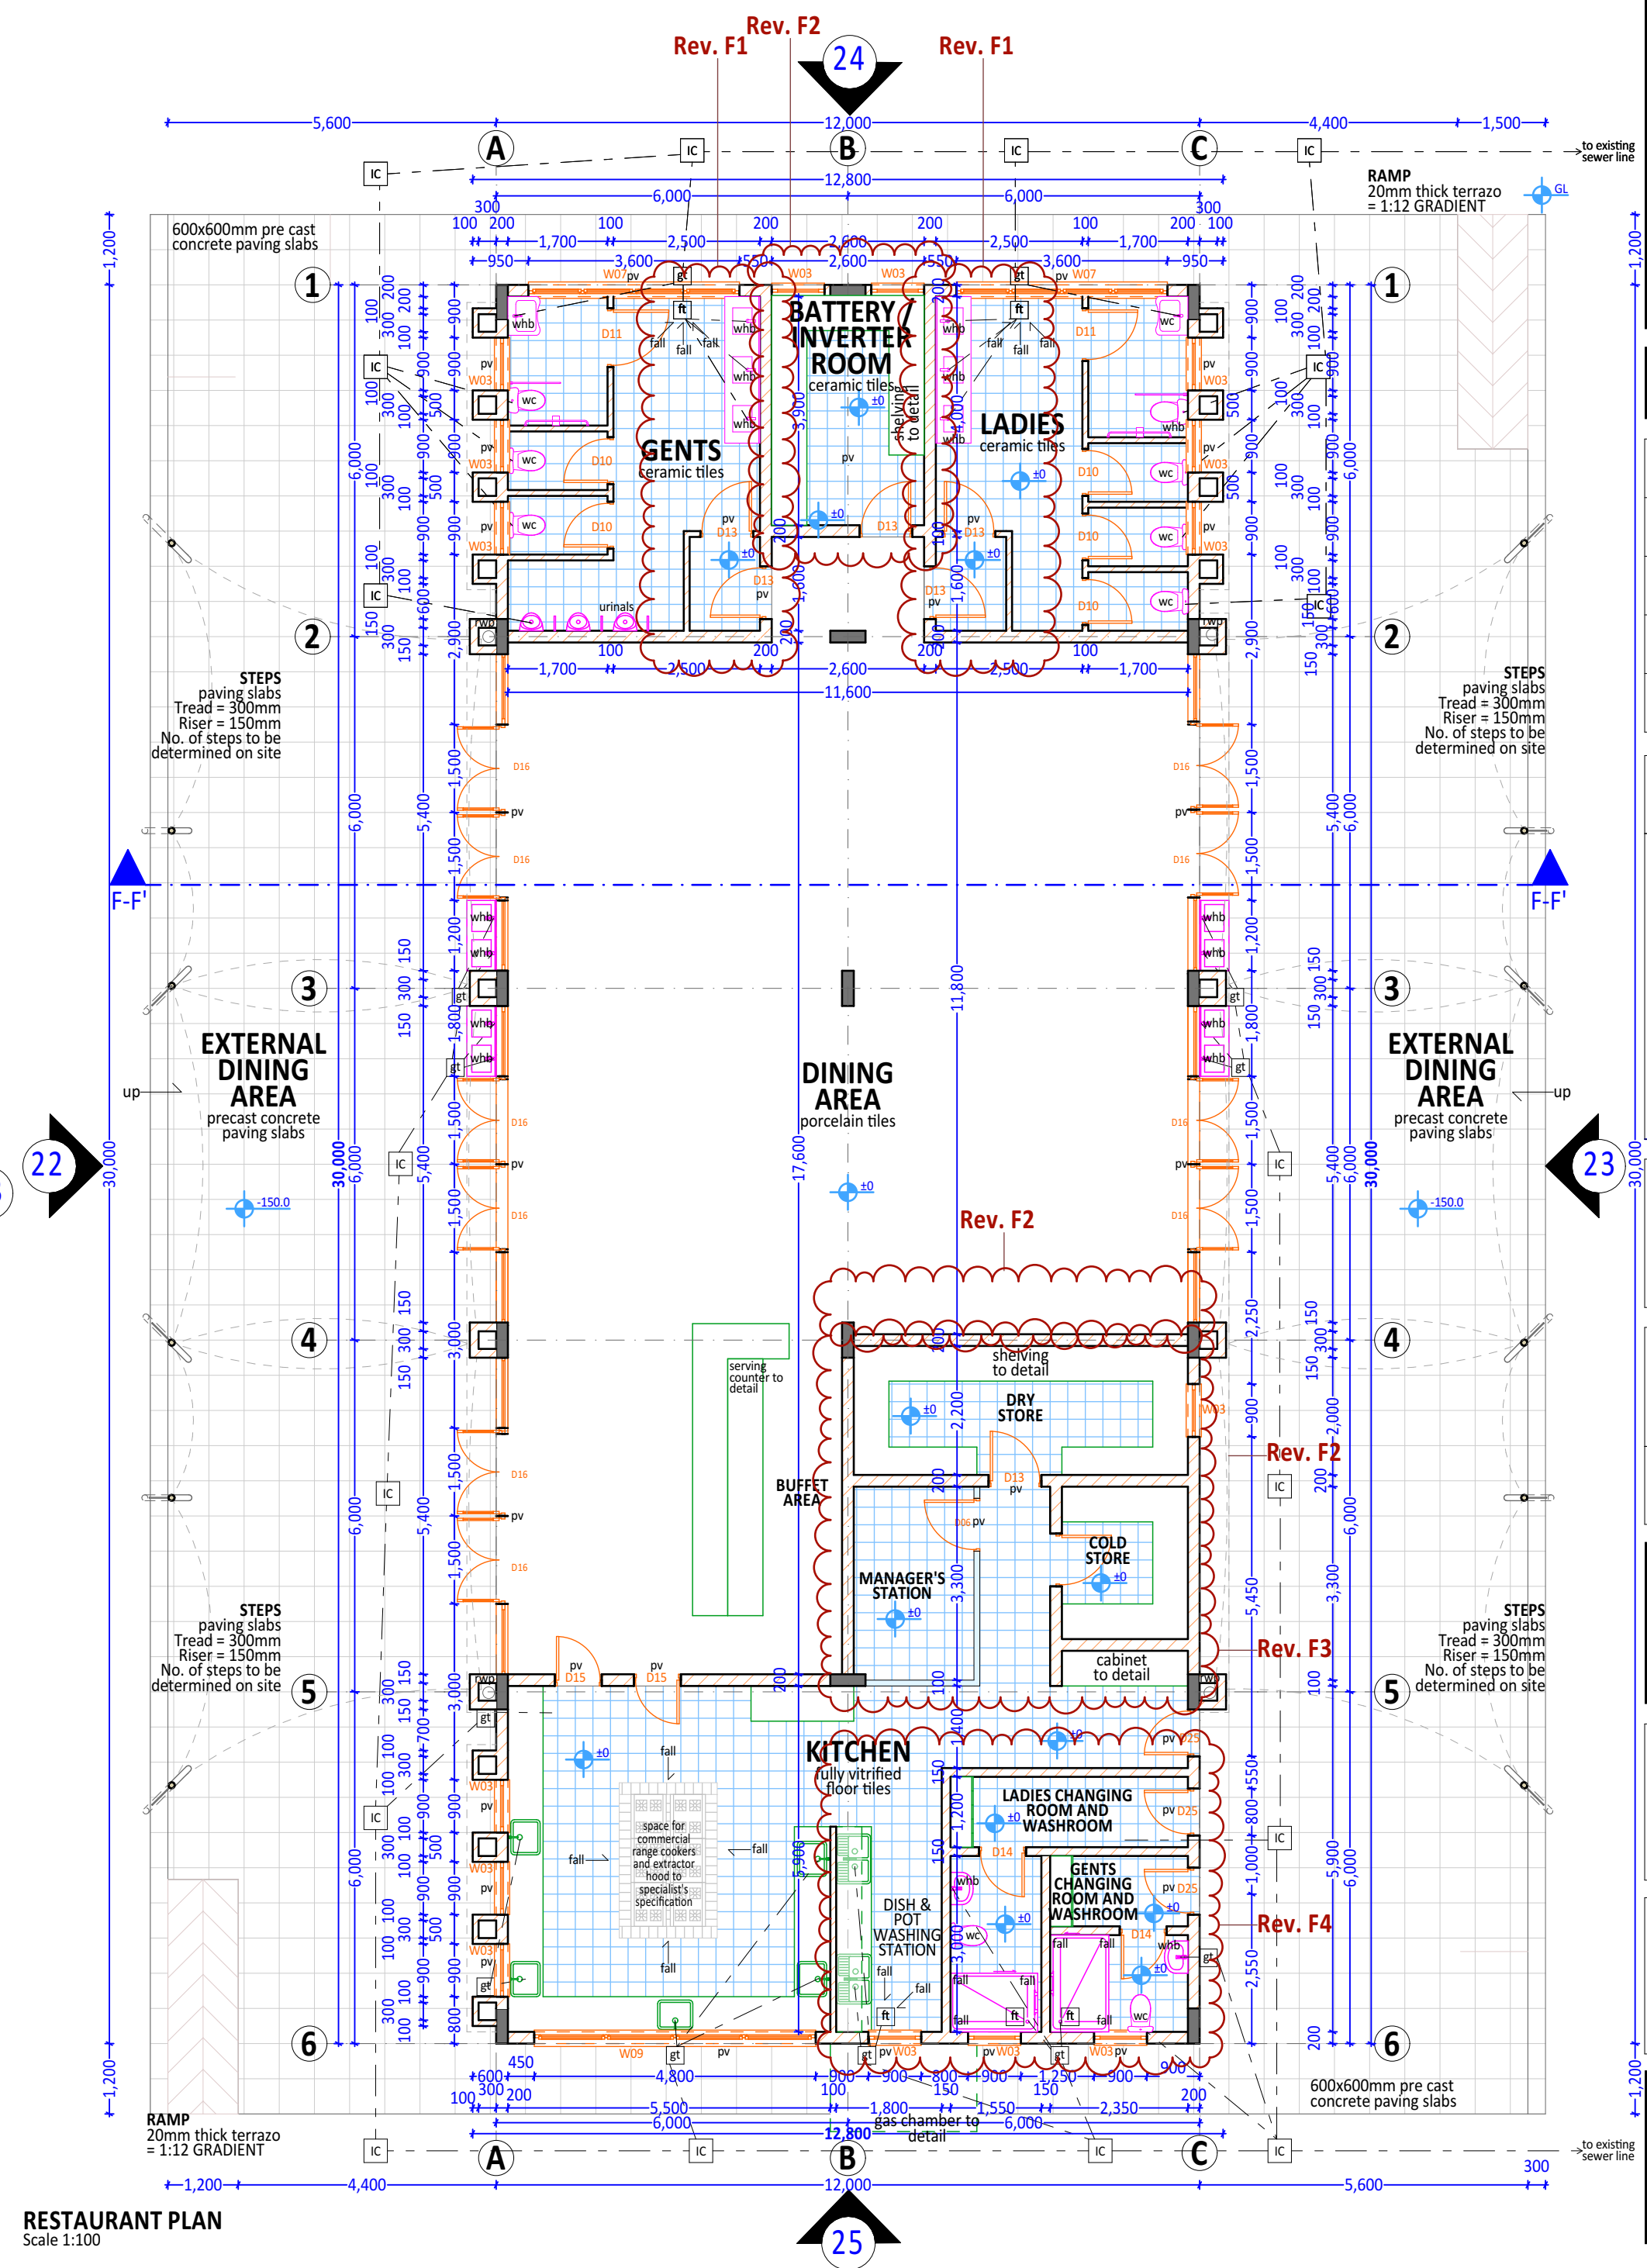

RESTAURANT PLAN
Scale 1:100

NOTES

GENERAL NOTES

- This drawing is protected under the Copyright Act and cannot be used or reproduced in part or in whole without authors consent.
- Read only figured dimensions.
- All construction work is to comply with the latest K.B.S. standard codes of practice, Local Authority By- Laws, and fire regulations.
- P.V. denotes permanent ventilation and must be provided above all doors and windows where indicated or shown.
- All walls less than 200mm thick to be reinforced with hoop iron at every alternate course.
- Water Meter to be 300mm above G.L.
- D.P.C. denotes one layer of bituminous felt to be provided under walls 150mm above G.L.
- All R.C. works to structural engineer's details.
- Provide 1 row of 600x600x50mm precast conc paving slabs around the building unless otherwise shown.
- Contractors must verify all dimensions and levels on site before commencing work. Any discrepancies must be reported to the architect before work is put in hand.
- All levels shown are finished levels otherwise stated.
- All surface beds to be cast on well compacted and well consolidated filling.
- Depth of foundation trenches to be minimum 600mm below reduced ground level.
- All pipes and services to be minimum 450mm below reduced ground level.

REVISIONS

No.	Date	Revision/Issue
Rev. F1	15/06/26	Separate vestibules introduced to access washrooms and battery / inverter room from inside the restaurant
Rev. F2	15/06/26	Wash hand basins introduced
Rev. F3	15/06/26	Manager's Office introduced by reducing sizes of cold store and dry store and omitting general store
Rev. F4	15/06/26	Changing rooms introduced in the staff washrooms

OTTO MRUTTU
REGISTERED ARCHITECT NO. A1023

SIGNATURE:

Proposed work shown thus
Existing work shown thus
Work to be demolished shown thus

CLIENT: THE KISUMU NATIONAL POLYTECHNIC
P.O. BOX 143
KISUMU 40 100

SIGNATURE:


Otto Mruttu + Partners Architects
P.O. BOX 76382 NAIROBI 00508
TEL: 020 - 2722410
FAX: 020 - 2305101
CELL: 0722554624

JOB TITLE:
PROPOSED BLUE SKILLS TRAINING FOR EMPLOYMENT CENTRE (BSTEC) FOR THE KISUMU NATIONAL POLYTECHNIC ON KISUMU MUNICIPALITY / BLOCK 9 / 101


DRAWING TITLE:
WORKSHOP 2 - SECTION D-D' RESTAURANT - ROOF PLAN, PLAN, ELEVATION 22

DRG. NO: **04**
REVISION:
DRAWN BY: J.O.O.
SCALE: 1:100
DATE: MAR 2026
CHECKED BY: O.M.


P-150

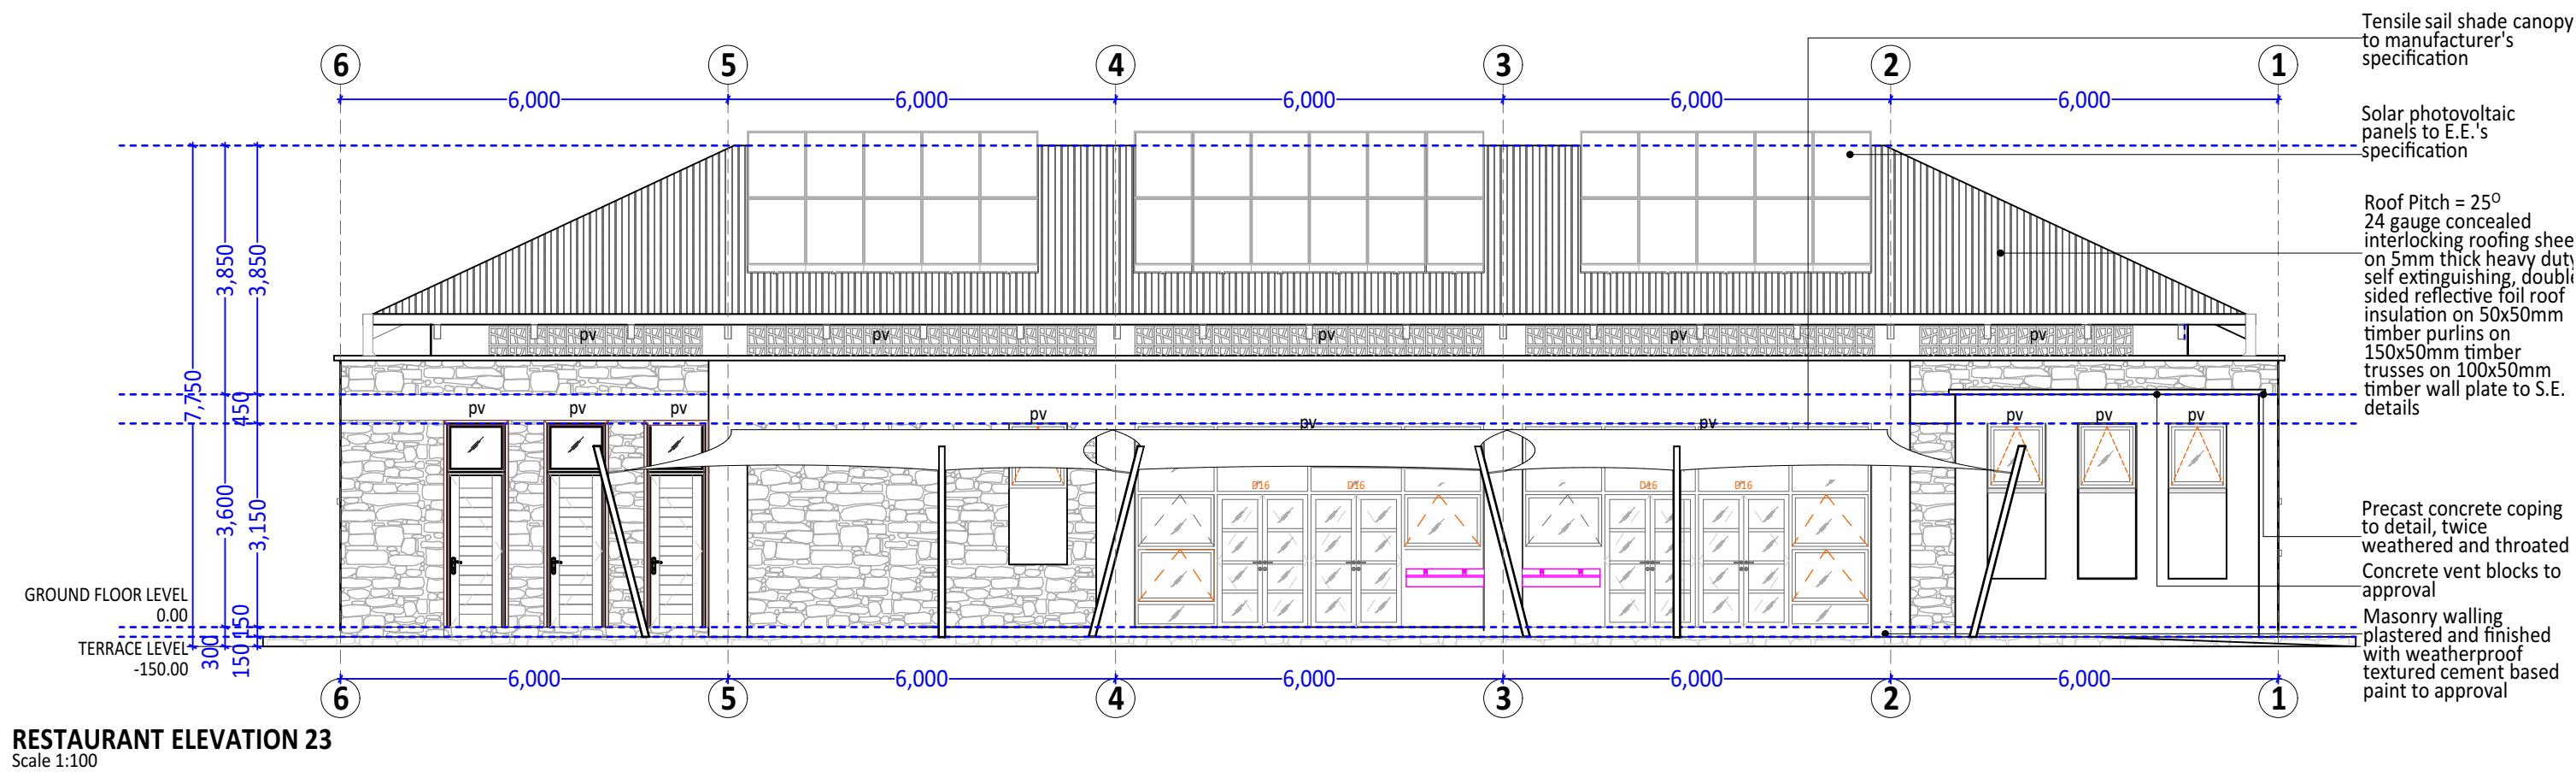


RESTAURANT ELEVATION 23
Scale 1:100

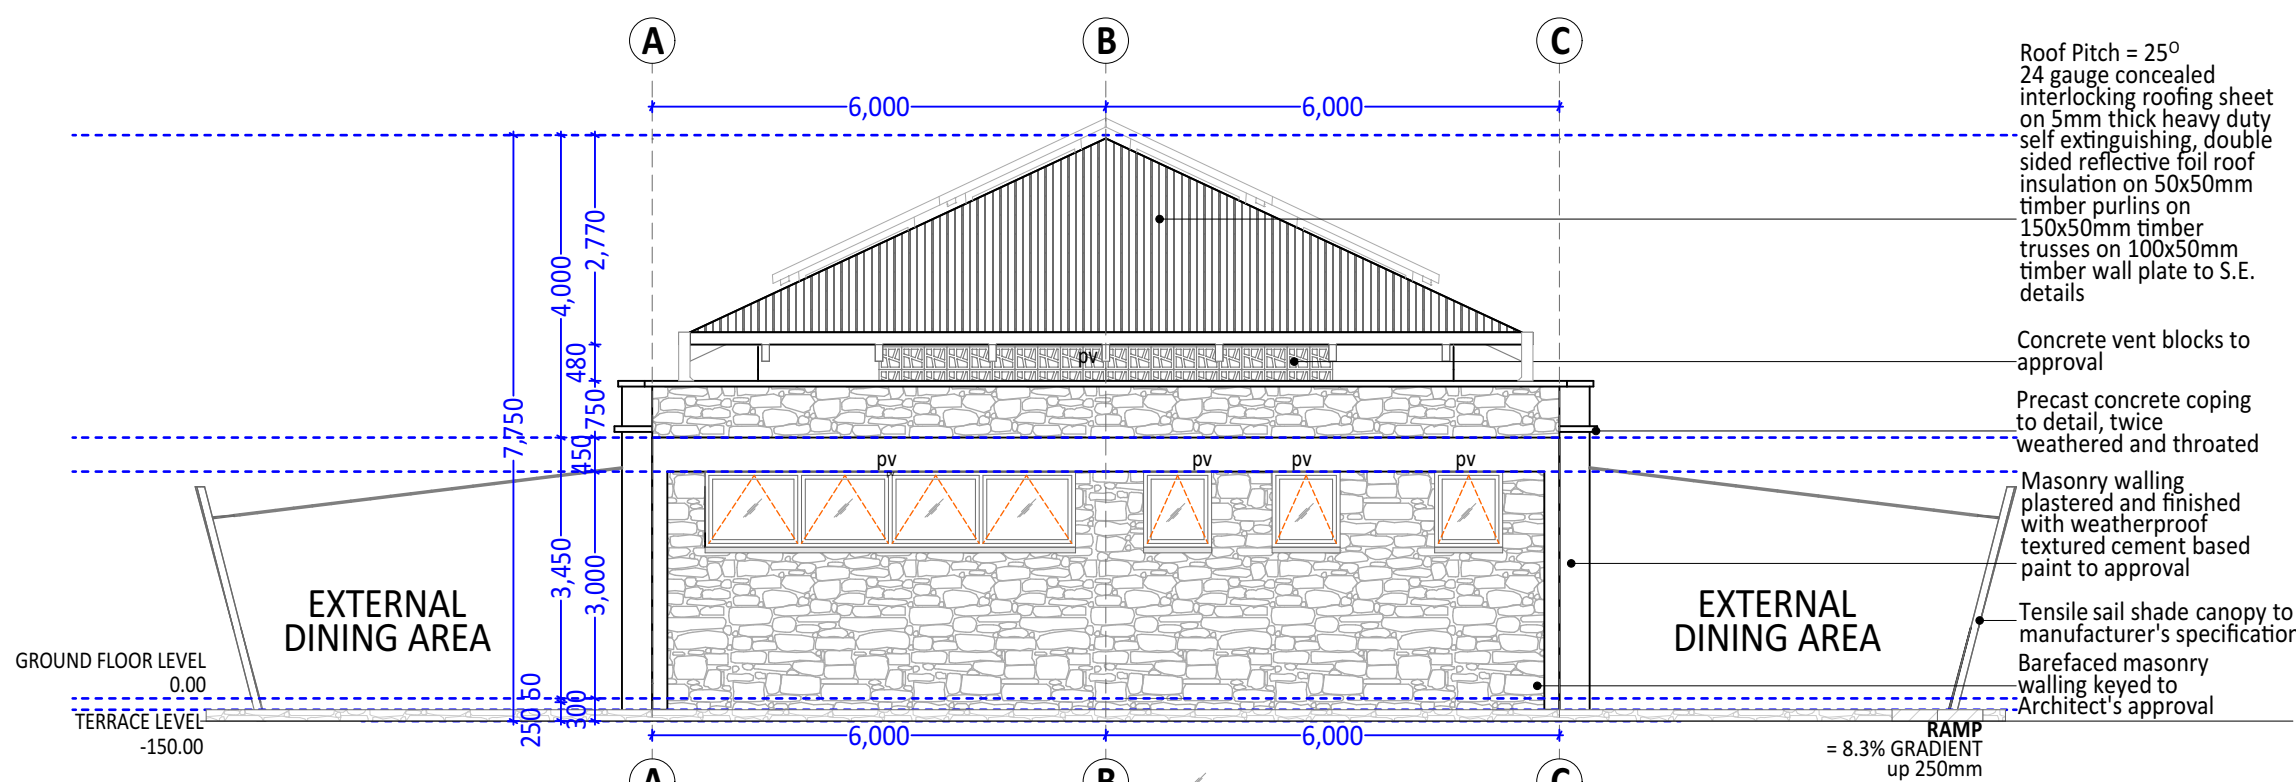

RESTAURANT ELEVATION 25
Scale 1:100

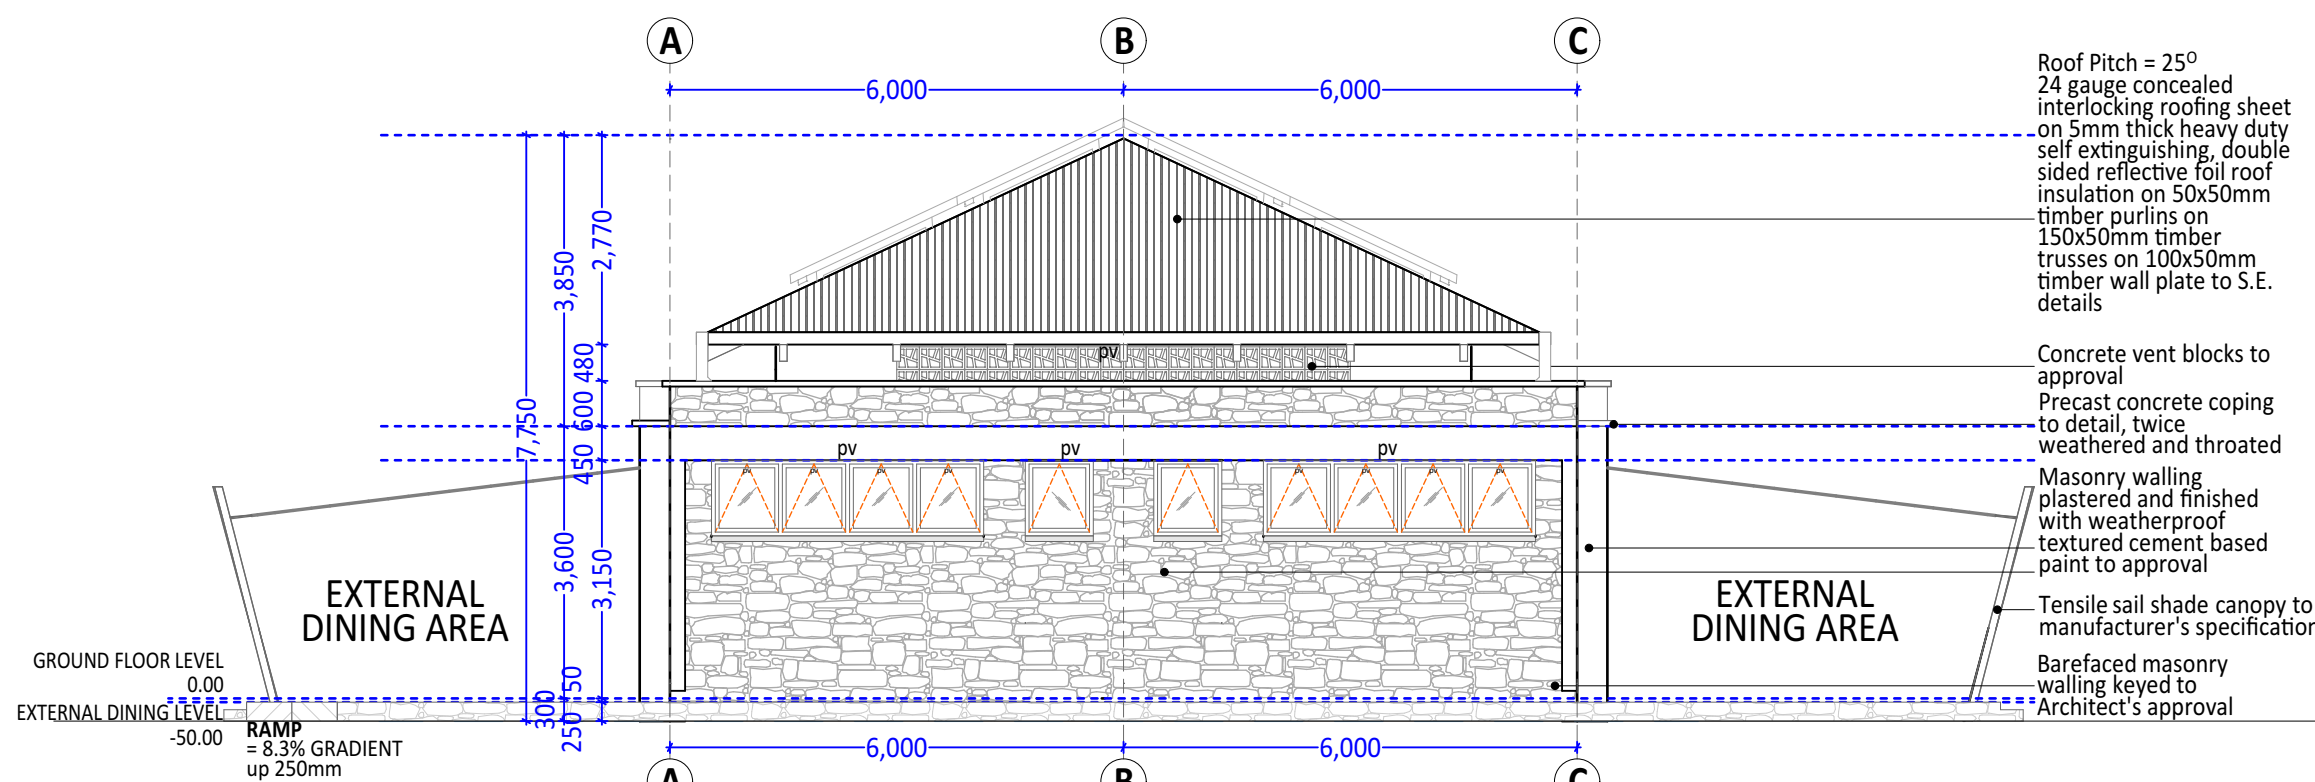

RESTAURANT ELEVATION 24
Scale 1:100

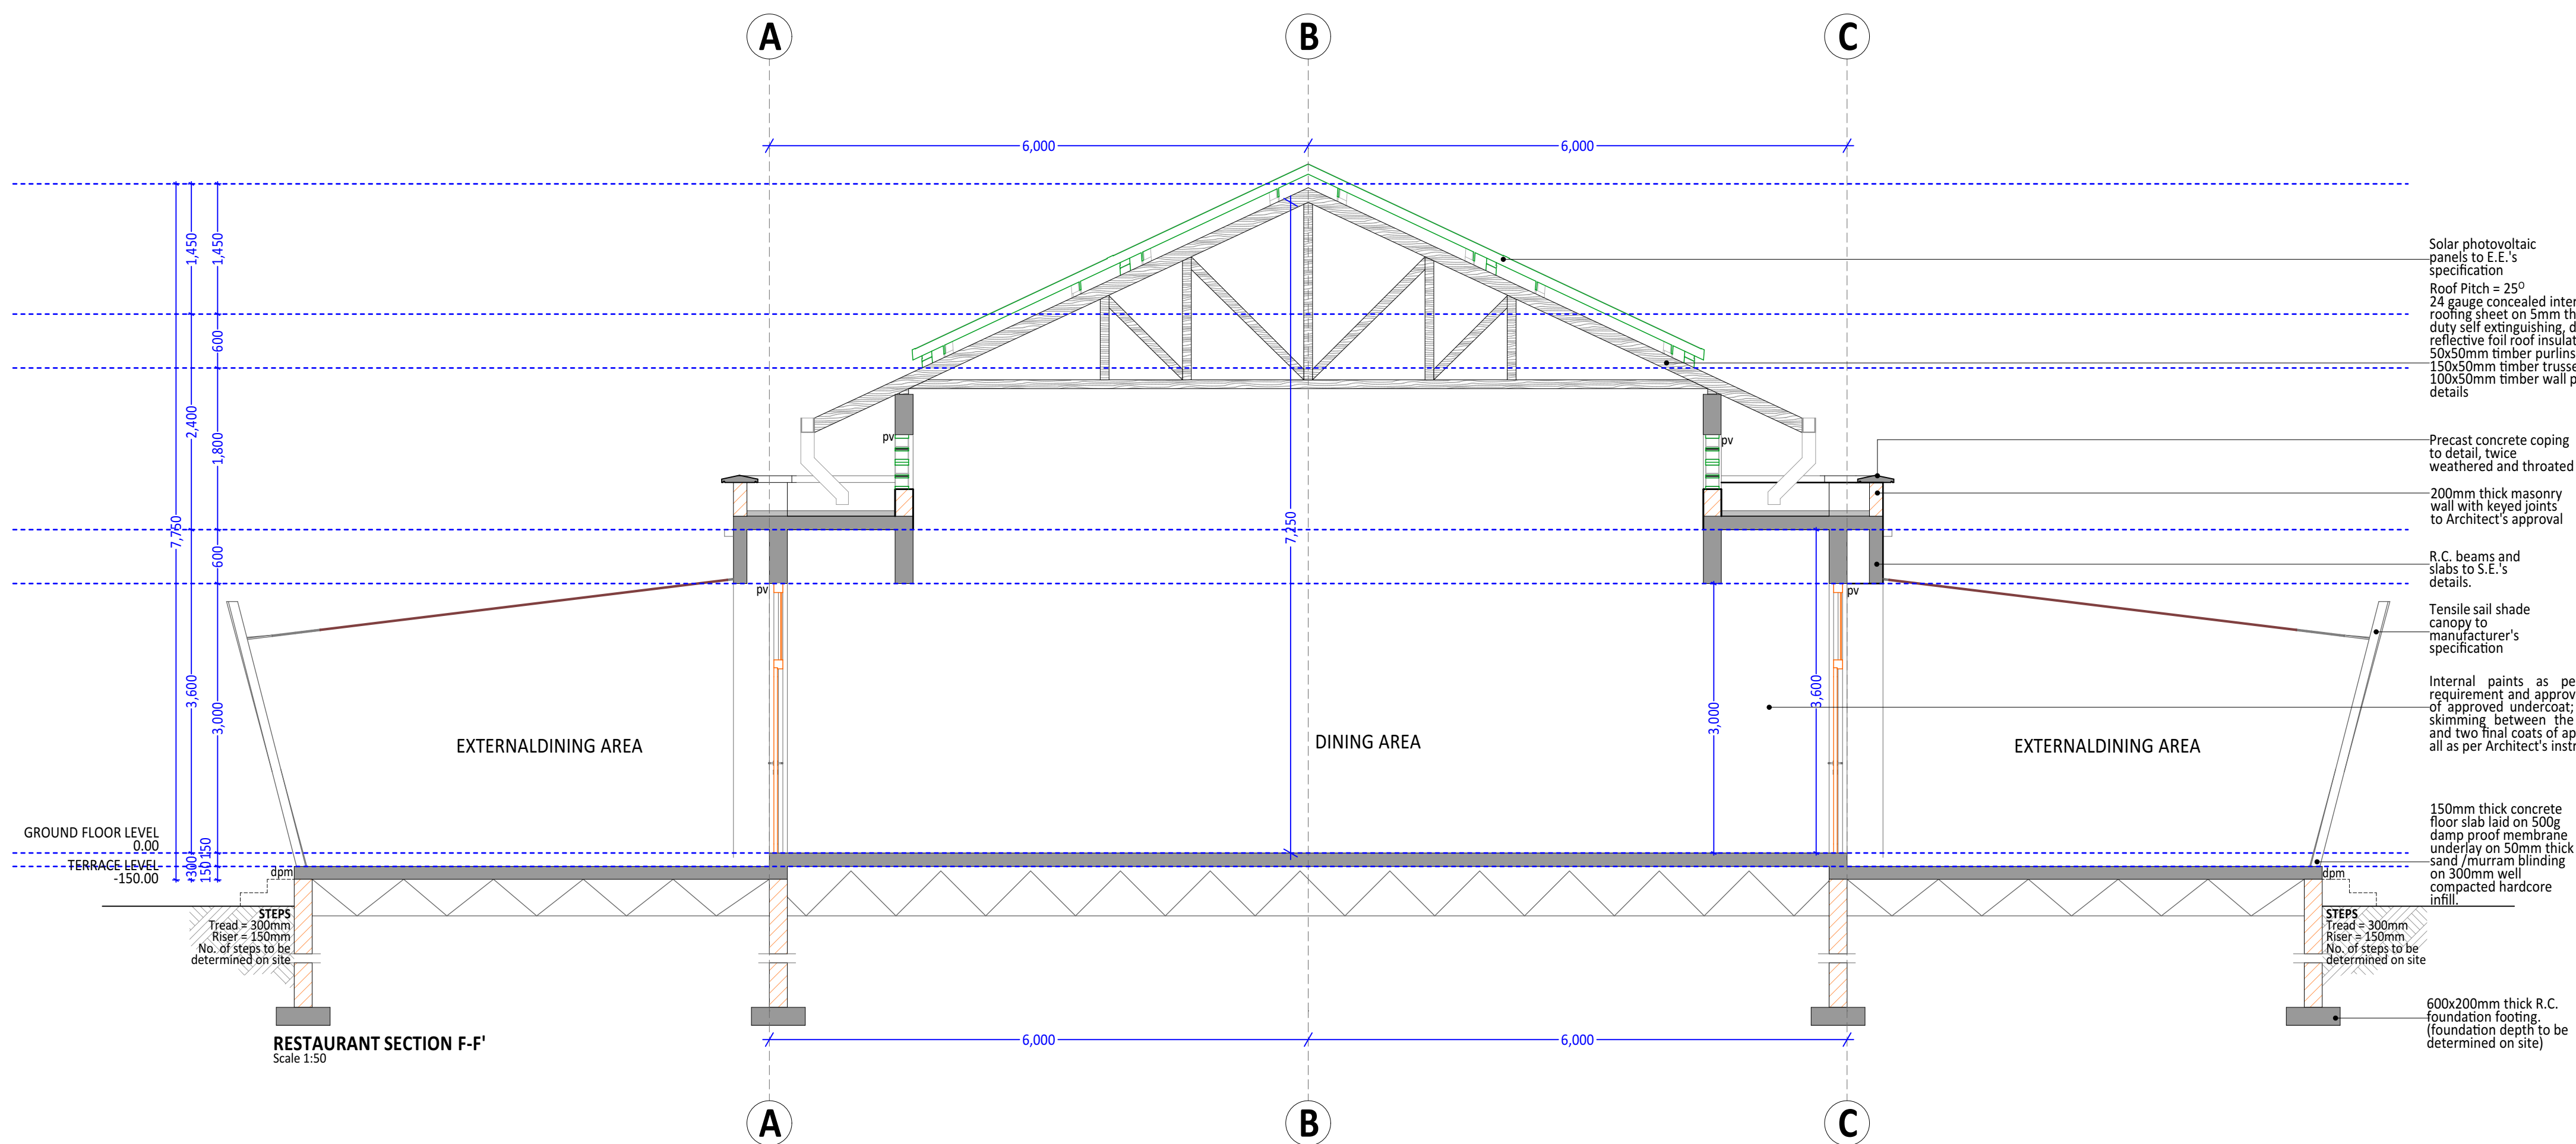

RESTAURANT SECTION F-F'
Scale 1:50

NOTES

GENERAL NOTES

1. This drawing is protected under the Copyright Act and cannot be used or reproduced in part or in whole without authors consent.
2. Read only figured dimensions.
3. All construction work is to comply with the latest K.B.S. standard codes of practice, Local Authority By- Laws, and fire regulations.
4. P.V. denotes permanent ventilation and must be provided above all doors and windows where indicated or shown.
5. All walls less than 200mm thick to be reinforced with hoop iron at every alternate course.
6. Water Meter to be 300mm above G.L.
7. D.P.C. denotes one layer of bituminous felt to be provided under walls 150mm above G.L.
8. All R.C. works to structural engineer's details.
9. Provide 1 row of 600x600x50mm precast conc paving slabs around the building unless otherwise shown.
10. Contractors must verify all dimensions and levels on site before commencing work. Any discrepancies must be reported to the architect before work is put in hand.
11. All levels shown are finished levels otherwise stated.
12. All surface beds to be cast on well compacted and well consolidated filling.
13. Depth of foundation trenches to be minimum 600mm below reduced ground level.
14. All pipes and services to be minimum 450mm below reduced ground level.

REVISIONS

No.	Date	Revision/Issue

OTTO MRUTTU
REGISTERED ARCHITECT NO. A1023

SIGNATURE:

[Signature]

	Proposed work shown thus
	Existing work shown thus
	Work to be demolished shown thus

CLIENT: THE KISUMU NATIONAL POLYTECHNIC
P.O. BOX 143
KISUMU 40 100

SIGNATURE:

Otto Mruttu + Partners Architects
P.O. BOX 76382 NAIROBI 00508
TEL: 020 - 2722410
FAX: 020 - 2305101
CELL: 0722554624


JOB TITLE:
**PROPOSED BLUE SKILLS TRAINING FOR
EMPLOYMENT CENTRE (BSTEC) FOR THE
KISUMU NATIONAL POLYTECHNIC ON
KISUMU MUNICIPALITY / BLOCK 9 / 101**

DRAWING TITLE:

RESTAURANT - SECTION F-F', ELEVATIONS 23,24,25


P-150

DRG. NO: 05	REVISION:	DRAWN BY: J.O.O.
SCALE: 1:100 1:50	DATE: MAR 2026	CHECKED BY: O.M.

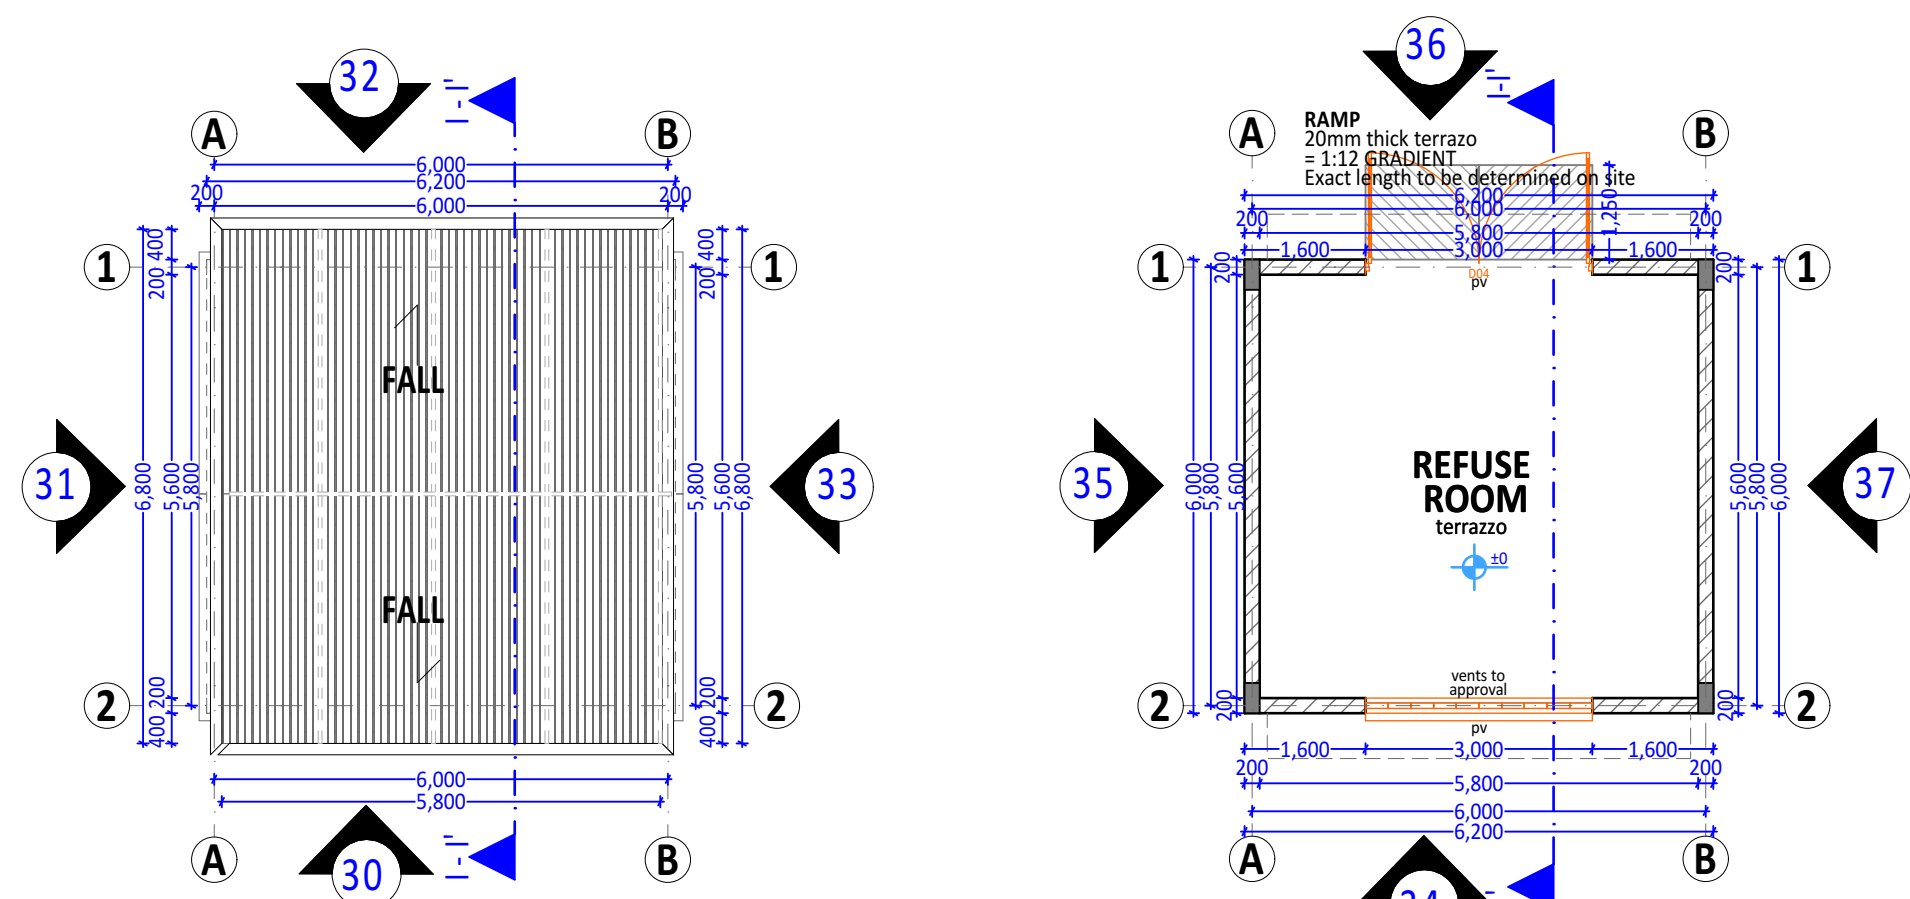


REFUSE ROOM ROOF PLAN
Scale 1:100


REFUSE ROOM PLAN
Scale 1:100

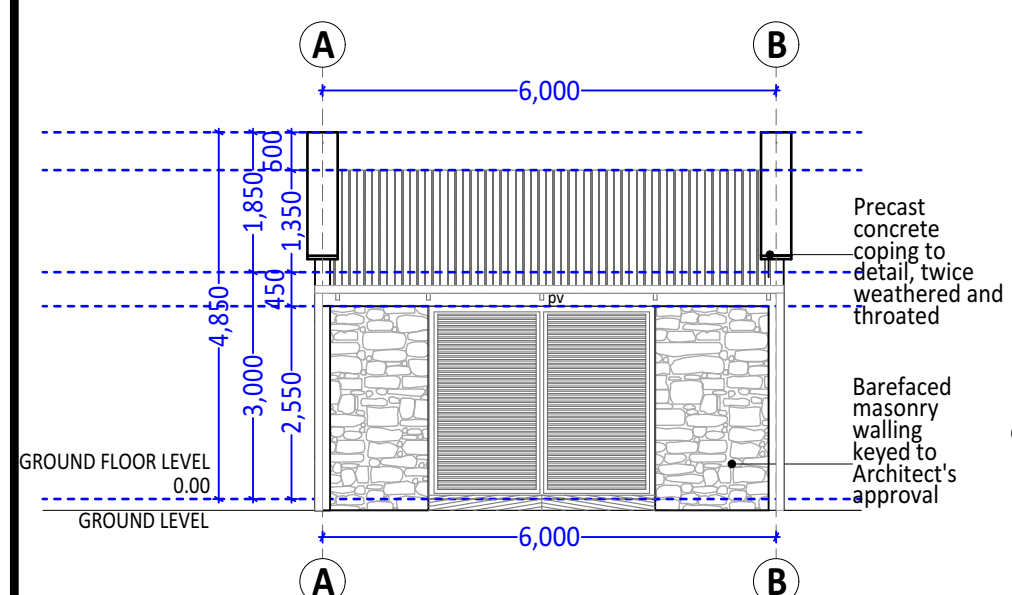


REFUSE ROOM ELEVATION 36
Scale 1:100

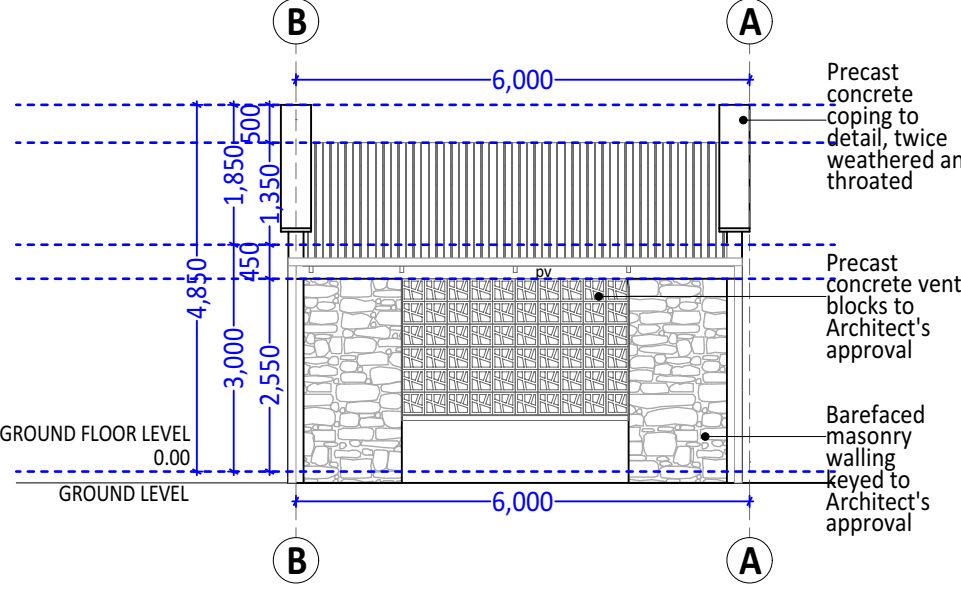


REFUSE ROOM ELEVATION 34
Scale 1:100

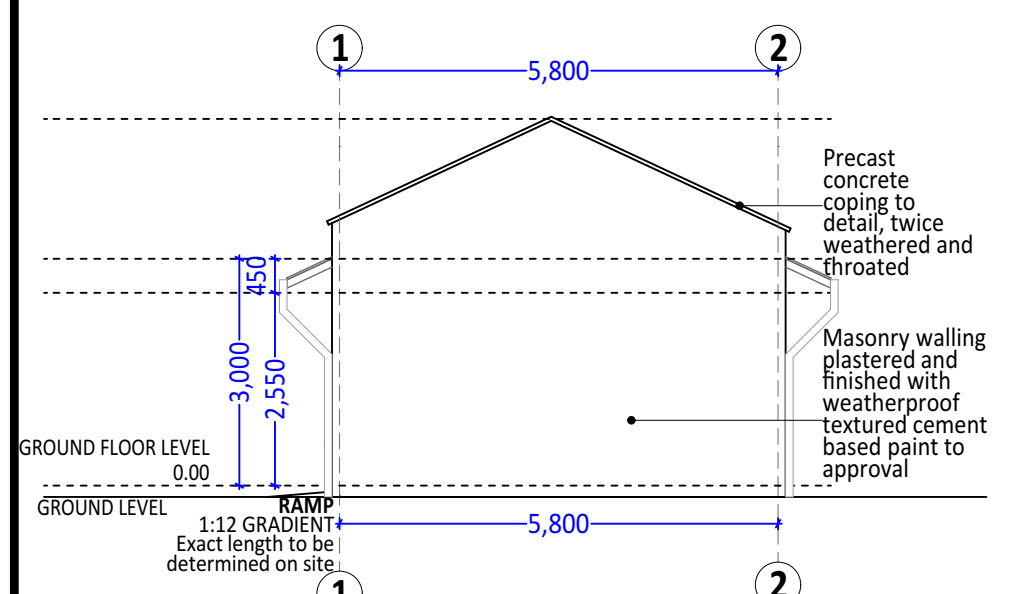


REFUSE ROOM ELEVATION 35
Scale 1:100

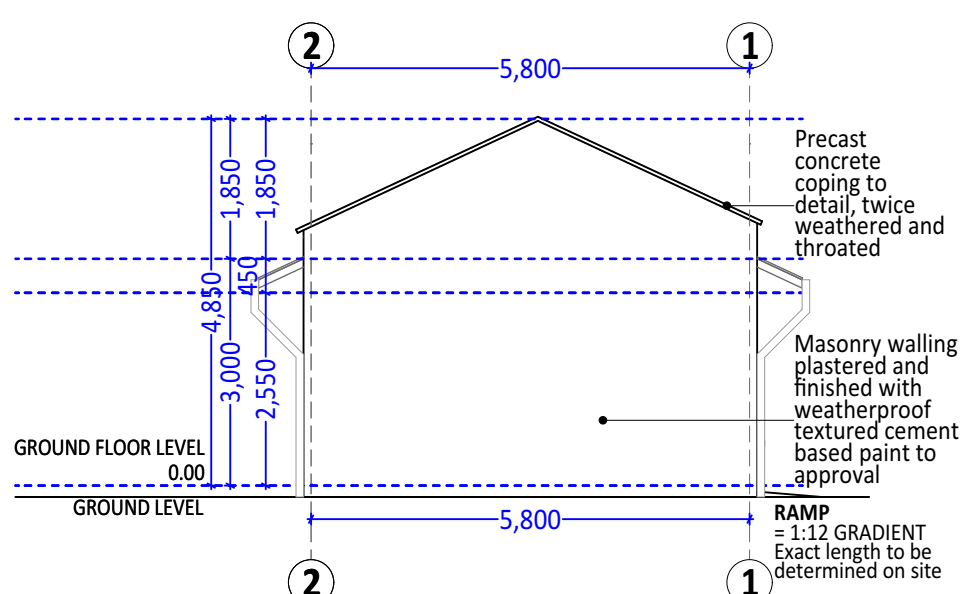


REFUSE ROOM ELEVATION 37
Scale 1:100

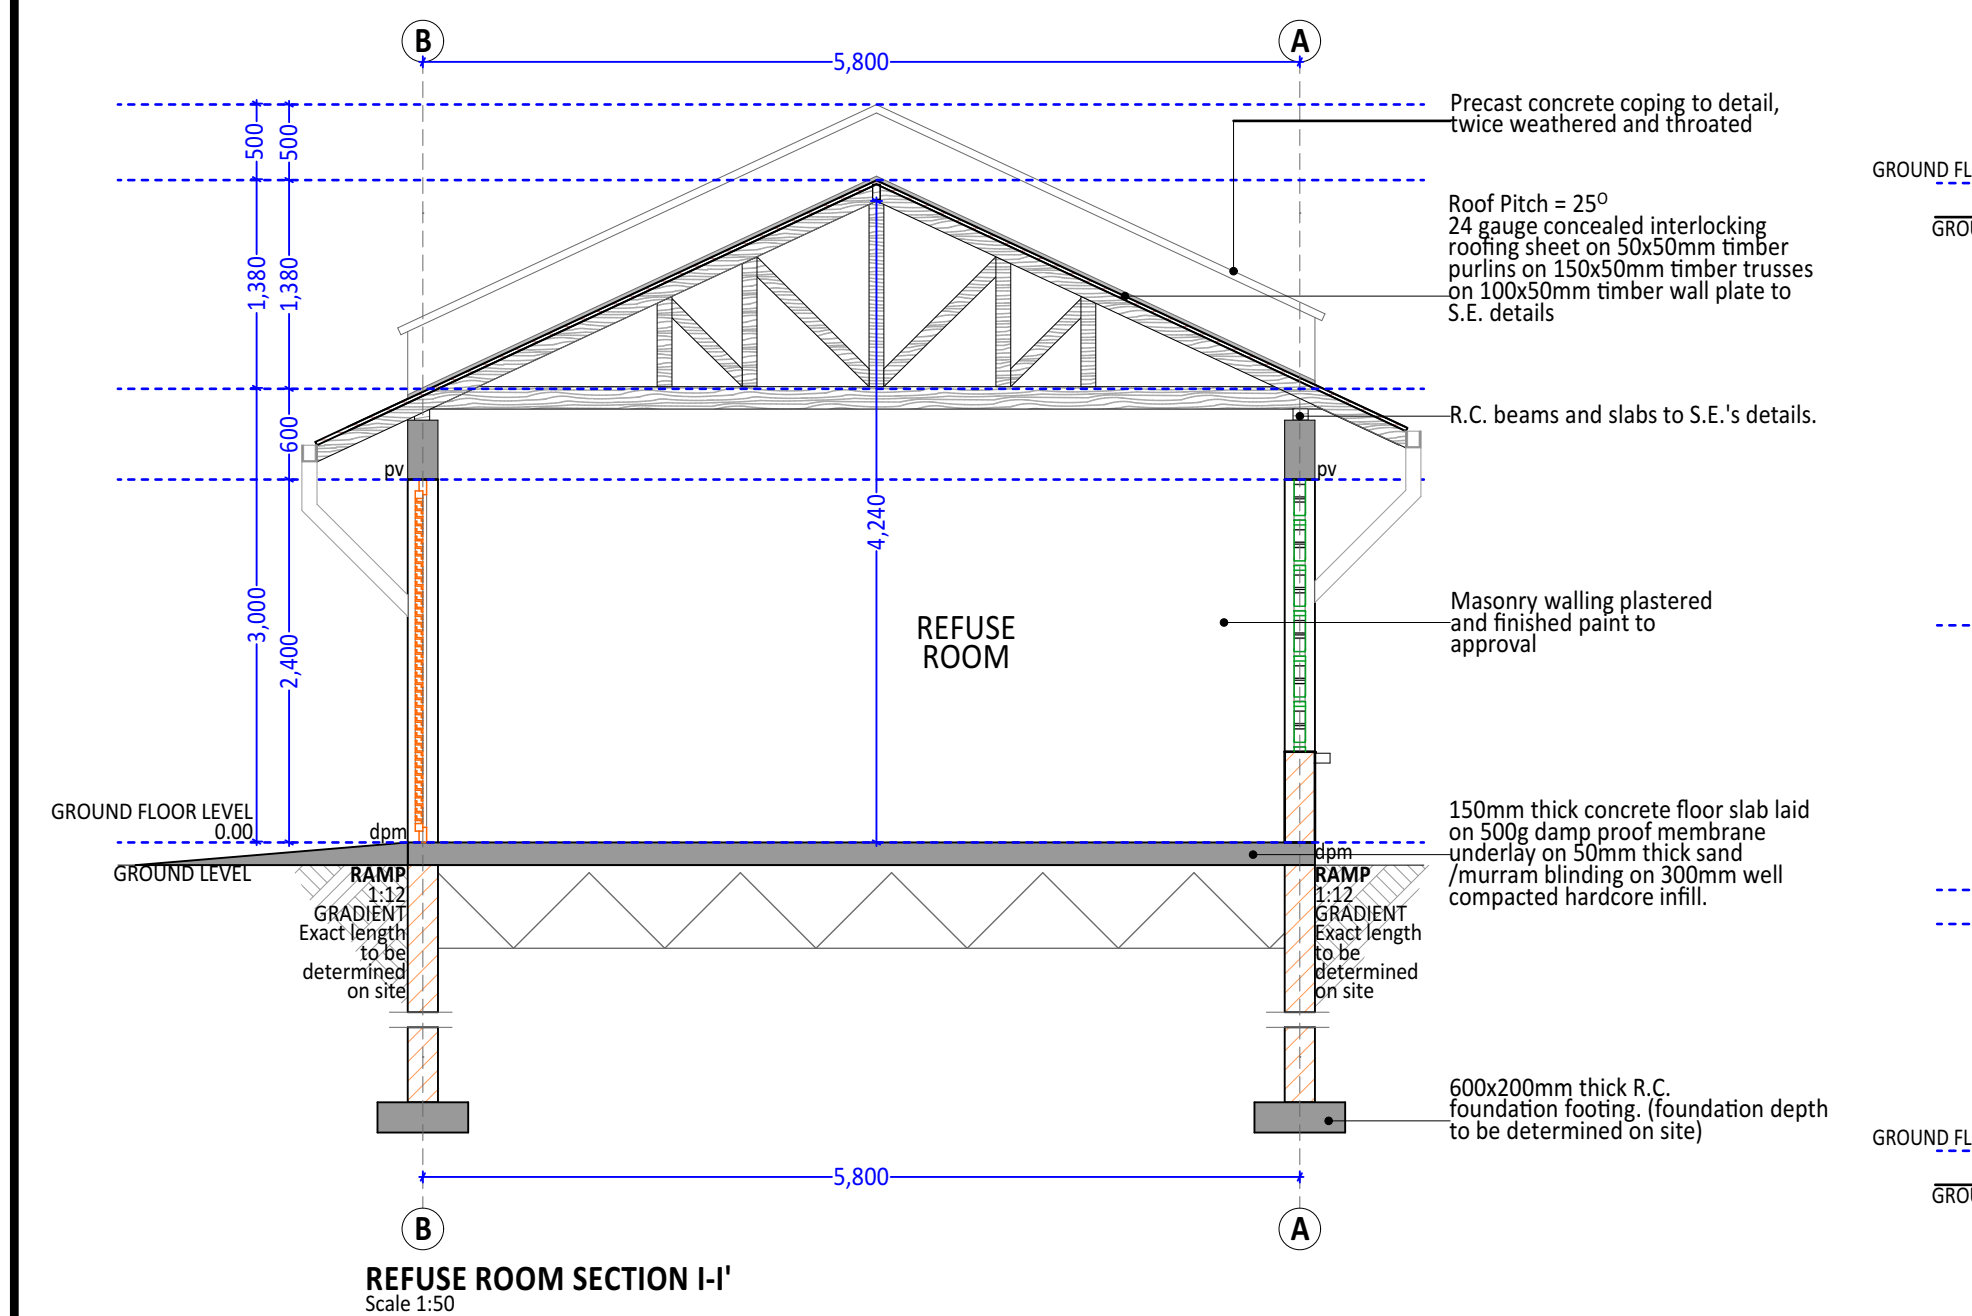


REFUSE ROOM SECTION I-I'
Scale 1:50

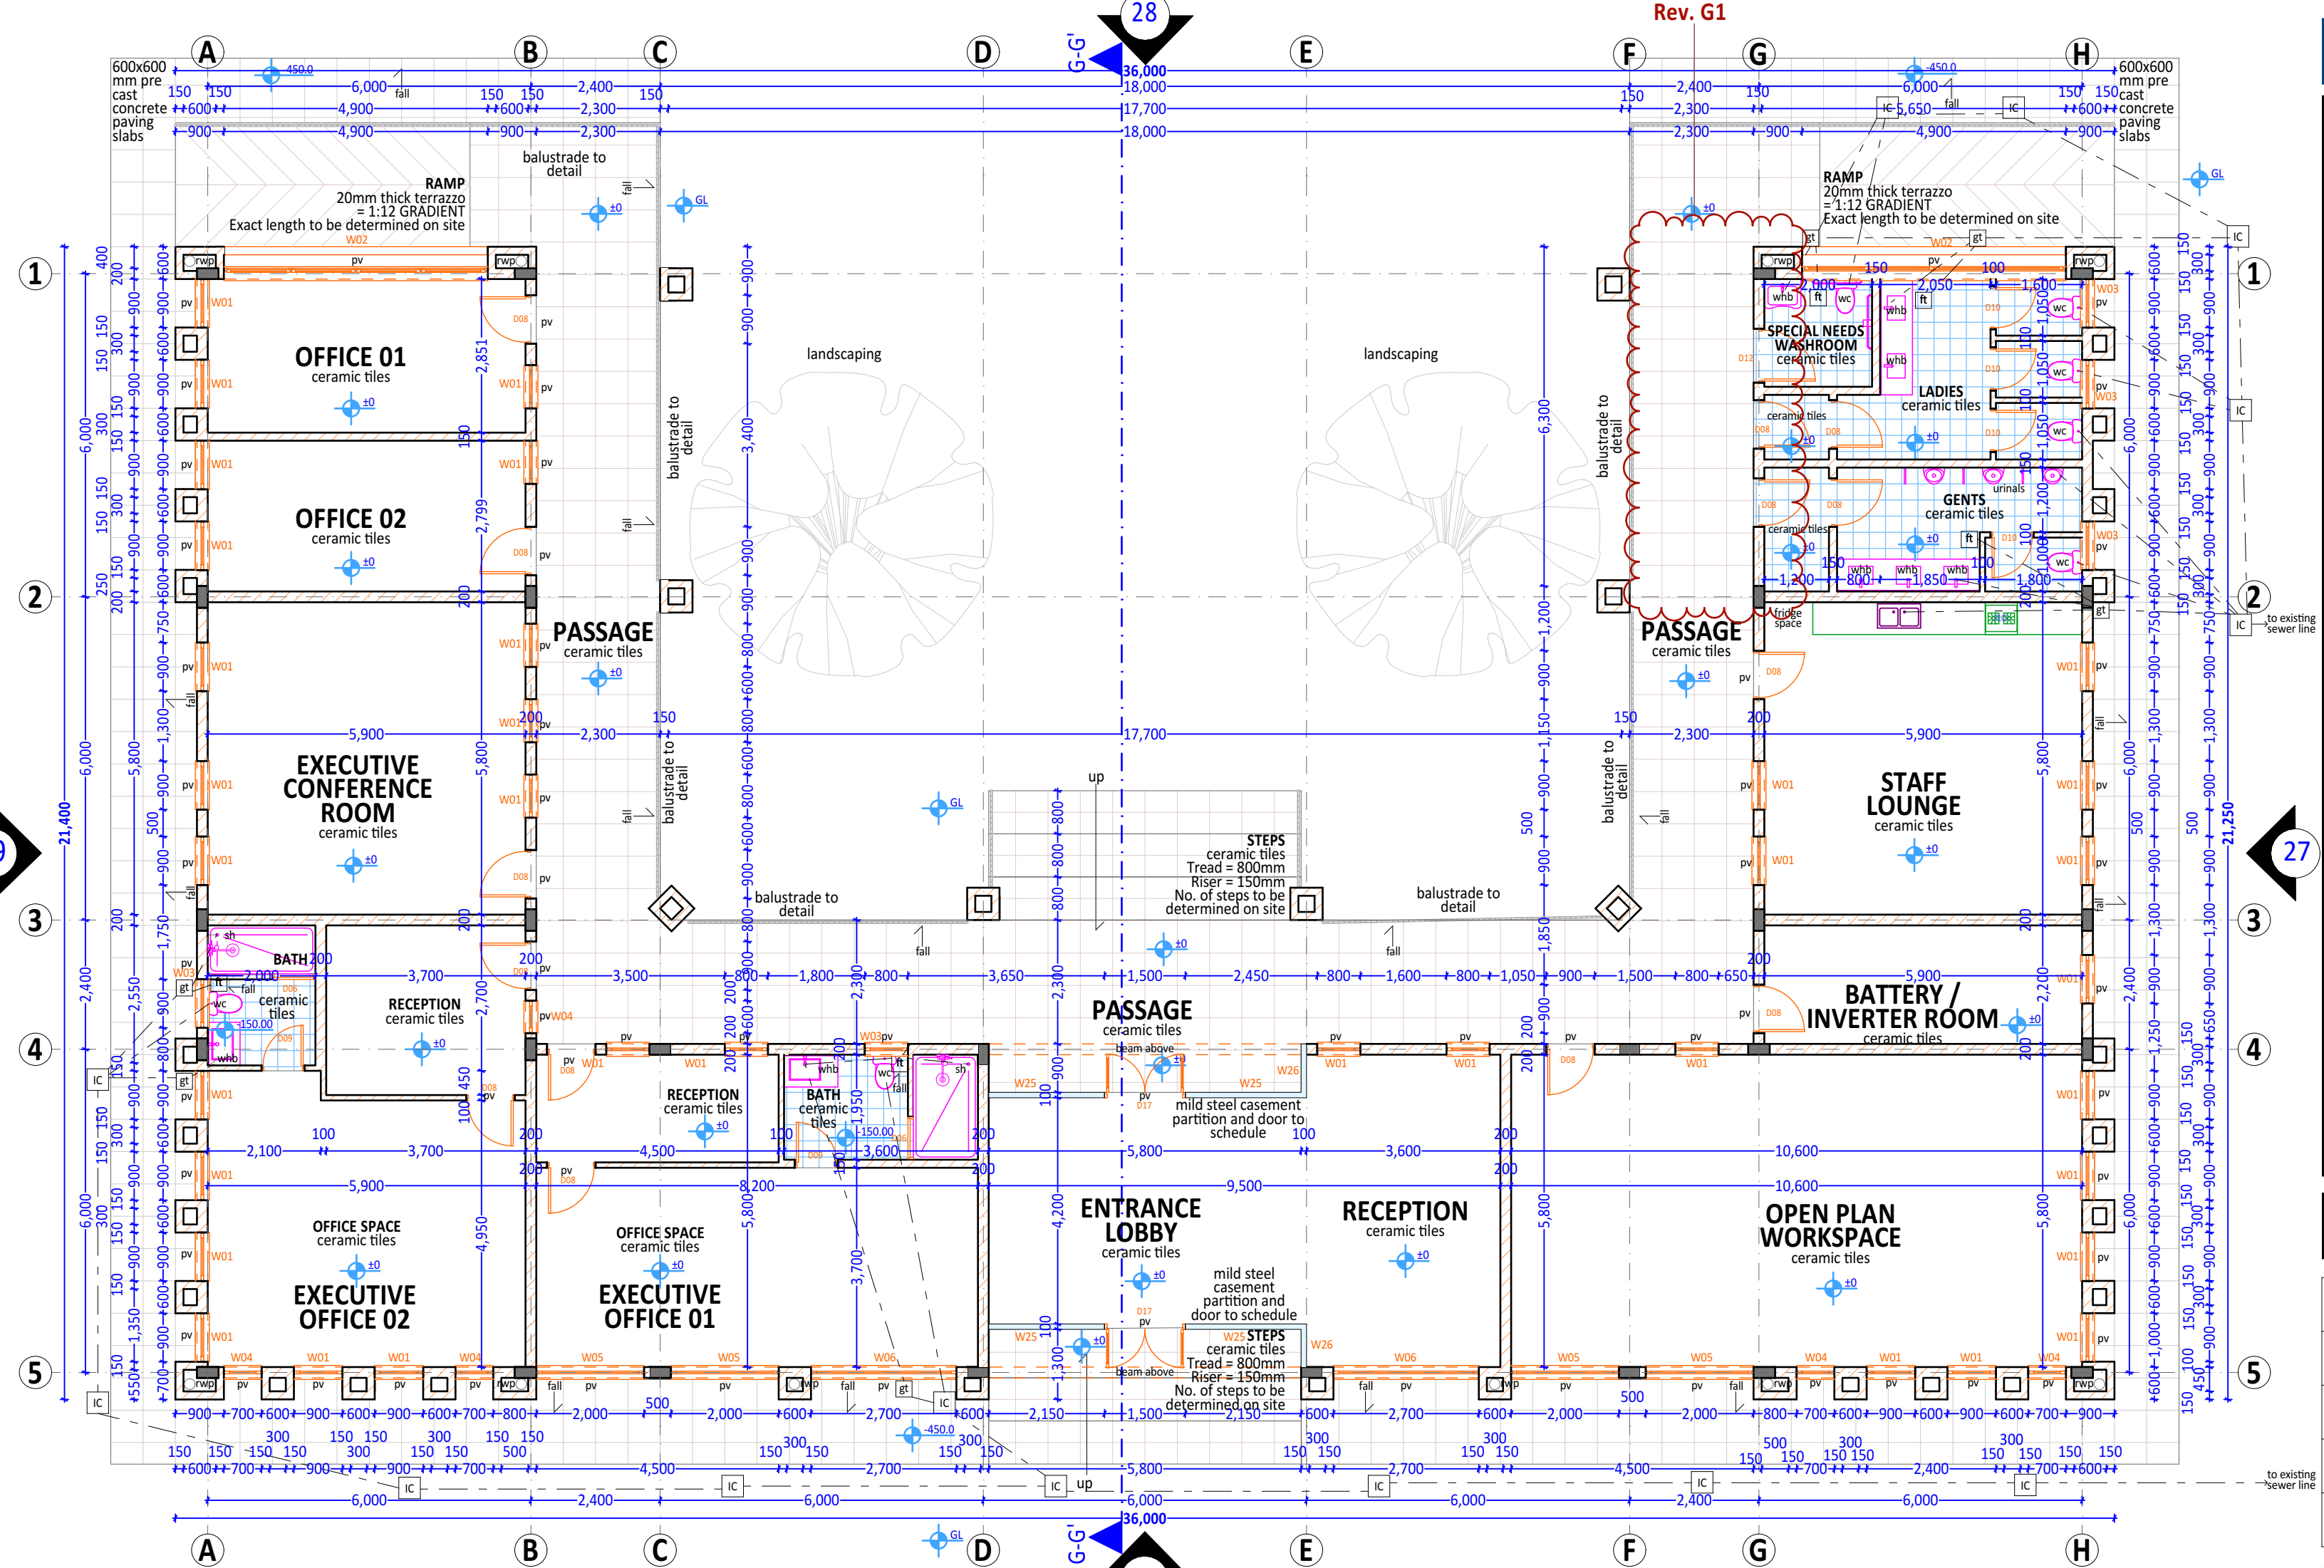

ADMINISTRATION BUILDING PLAN
Scale 1:100

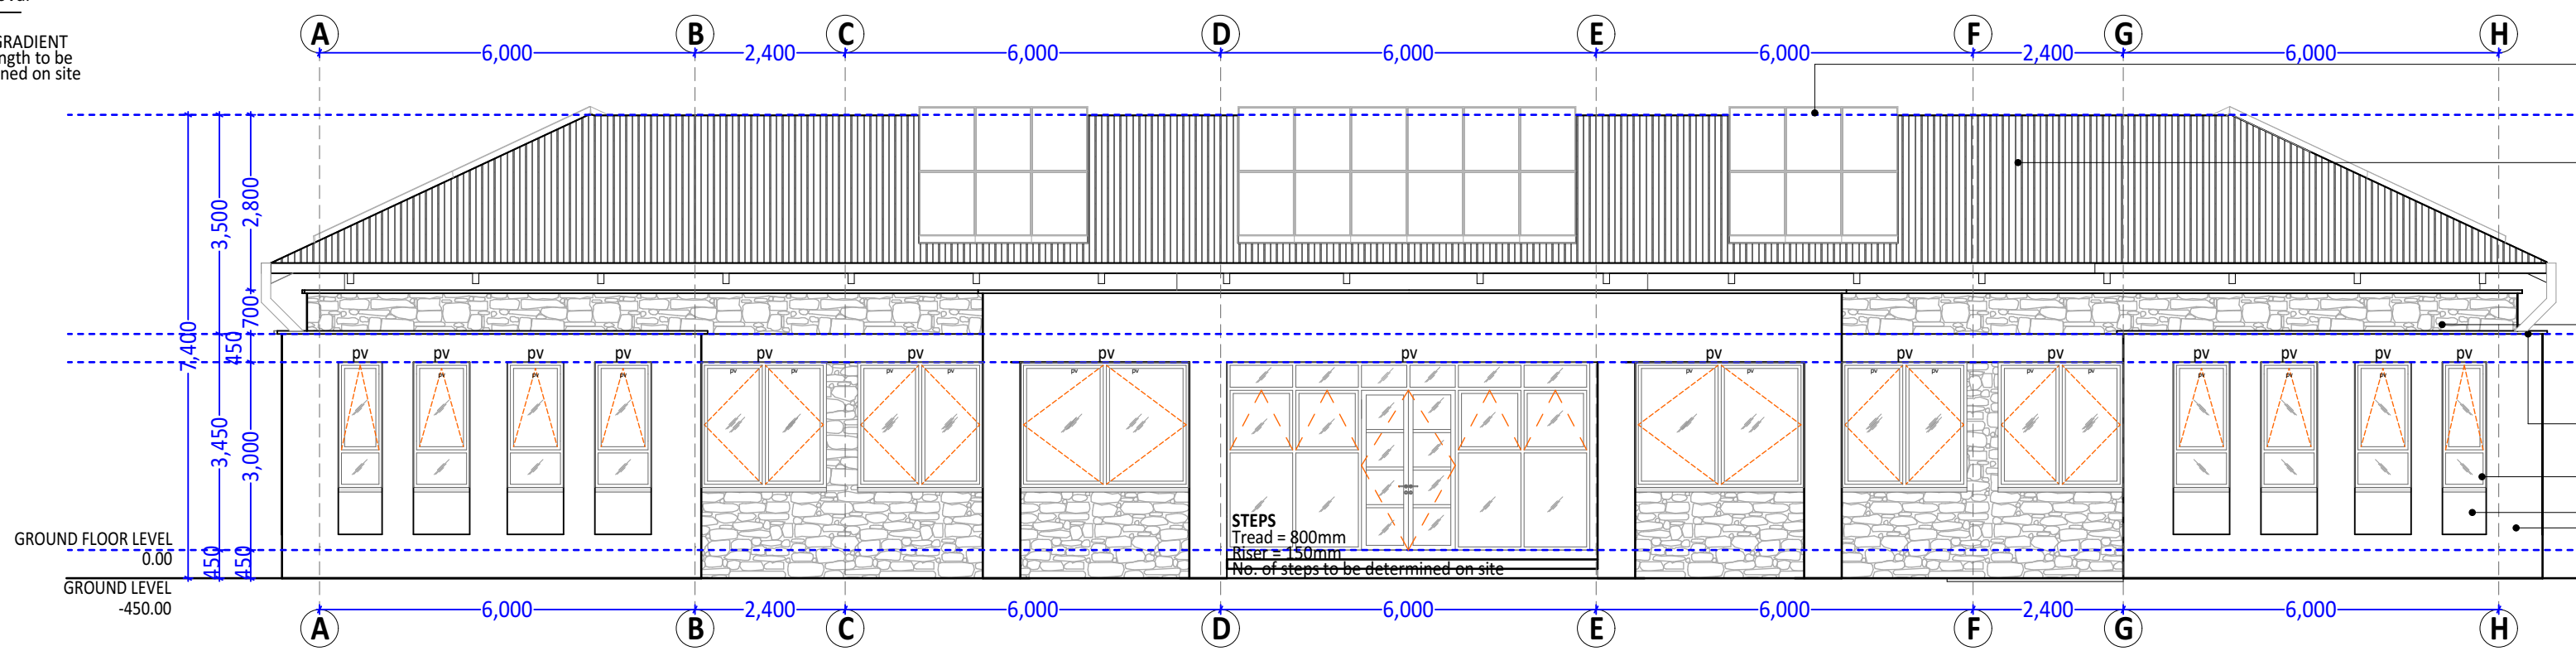

ADMINISTRATION BUILDING ELEVATION 26
Scale 1:100

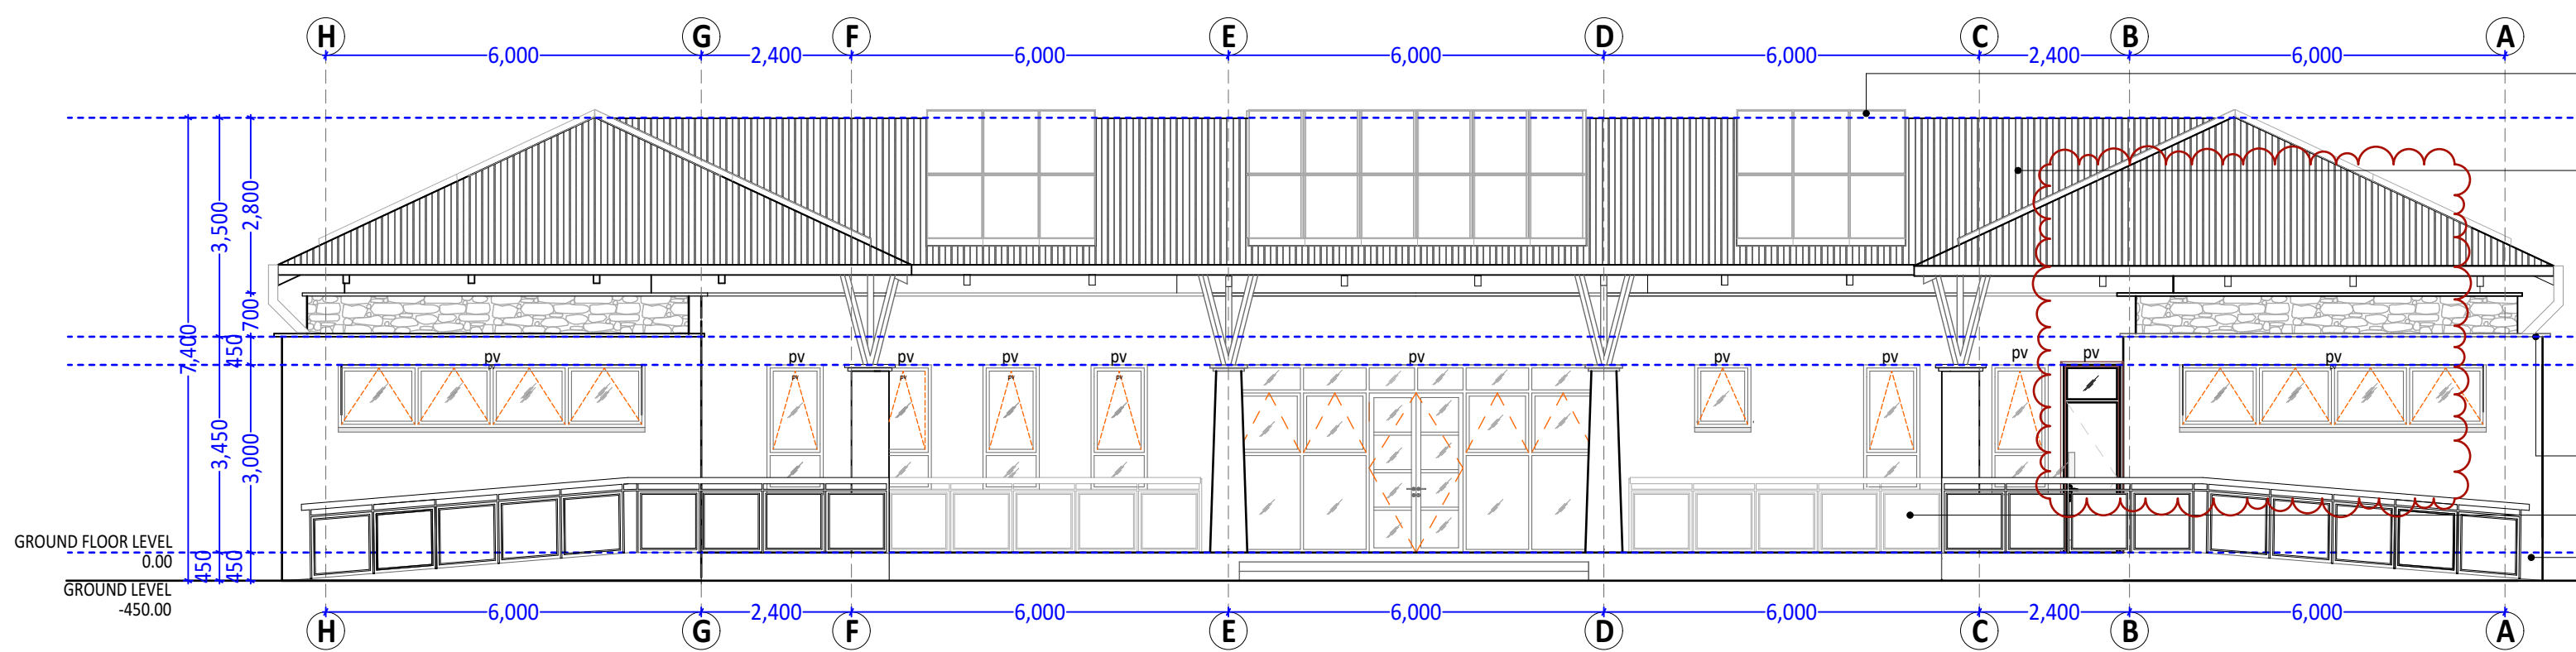

ADMINISTRATION BUILDING ELEVATION 28
Scale 1:100

NOTES

GENERAL NOTES

1. This drawing is protected under the Copyright Act and cannot be used or reproduced in part or in whole without authors consent.
2. Read only figured dimensions.
3. All construction work is to comply with the latest K.B.S. standard codes of practice, Local Authority By- Laws, and fire regulations.
4. P.V. denotes permanent ventilation and must be provided above all doors and windows where indicated or shown.
5. All walls less than 200mm thick to be reinforced with hoop iron at every alternate course.
6. Water Meter to be 300mm above G.L.
7. D.P.C. denotes one layer of bituminous felt to be provided under walls 150mm above G.L.
8. All R.C. works to structural engineer's details.
9. Provide 1 row of 600x600x50mm precast conc paving slabs around the building unless otherwise shown.
10. Contractors must verify all dimensions and levels on site before commencing work. Any discrepancies must be reported to the architect before work is put in hand.
11. All levels shown are finished levels otherwise stated.
12. All surface beds to be cast on well compacted and well consolidated filling.
13. Depth of foundation trenches to be minimum 600mm below reduced ground level.
14. All pipes and services to be minimum 450mm below reduced ground level.

REVISIONS

No.	Date	Revision/Issue
Rev. G1	15/06/26	Ladies, Gents, Special Needs Washrooms have separate vestibules.

OTTO MRUTTU
REGISTERED ARCHITECT NO. A1023

SIGNATURE:

[Signature]

	Proposed work shown thus
	Existing work shown thus
	Work to be demolished shown thus

CLIENT: THE KISUMU NATIONAL POLYTECHNIC
P.O. BOX 143
KISUMU 40 100

SIGNATURE:


Otto Mruttu + Partners Architects
P.O. BOX 76382 NAIROBI 00508
TEL: 020 - 2722410
FAX: 020 - 2305101
CELL: 0722554624

JOB TITLE:
**PROPOSED BLUE SKILLS TRAINING FOR
EMPLOYMENT CENTRE (BSTEC) FOR THE
KISUMU NATIONAL POLYTECHNIC ON
KISUMU MUNICIPALITY / BLOCK 9 / 101**


DRAWING TITLE:
**ADMINISTRATION BUILDING -
PLAN, ELEVATIONS 26,28
REFUSE ROOM -
ROOF PLAN, PLAN, ELEVATIONS 34,35,36,37**

P-150


DRG. NO: 06	REVISION:	DRAWN BY: J.O.O.
SCALE: 1:100 1:50	DATE: MAR 2026	CHECKED BY: O.M.

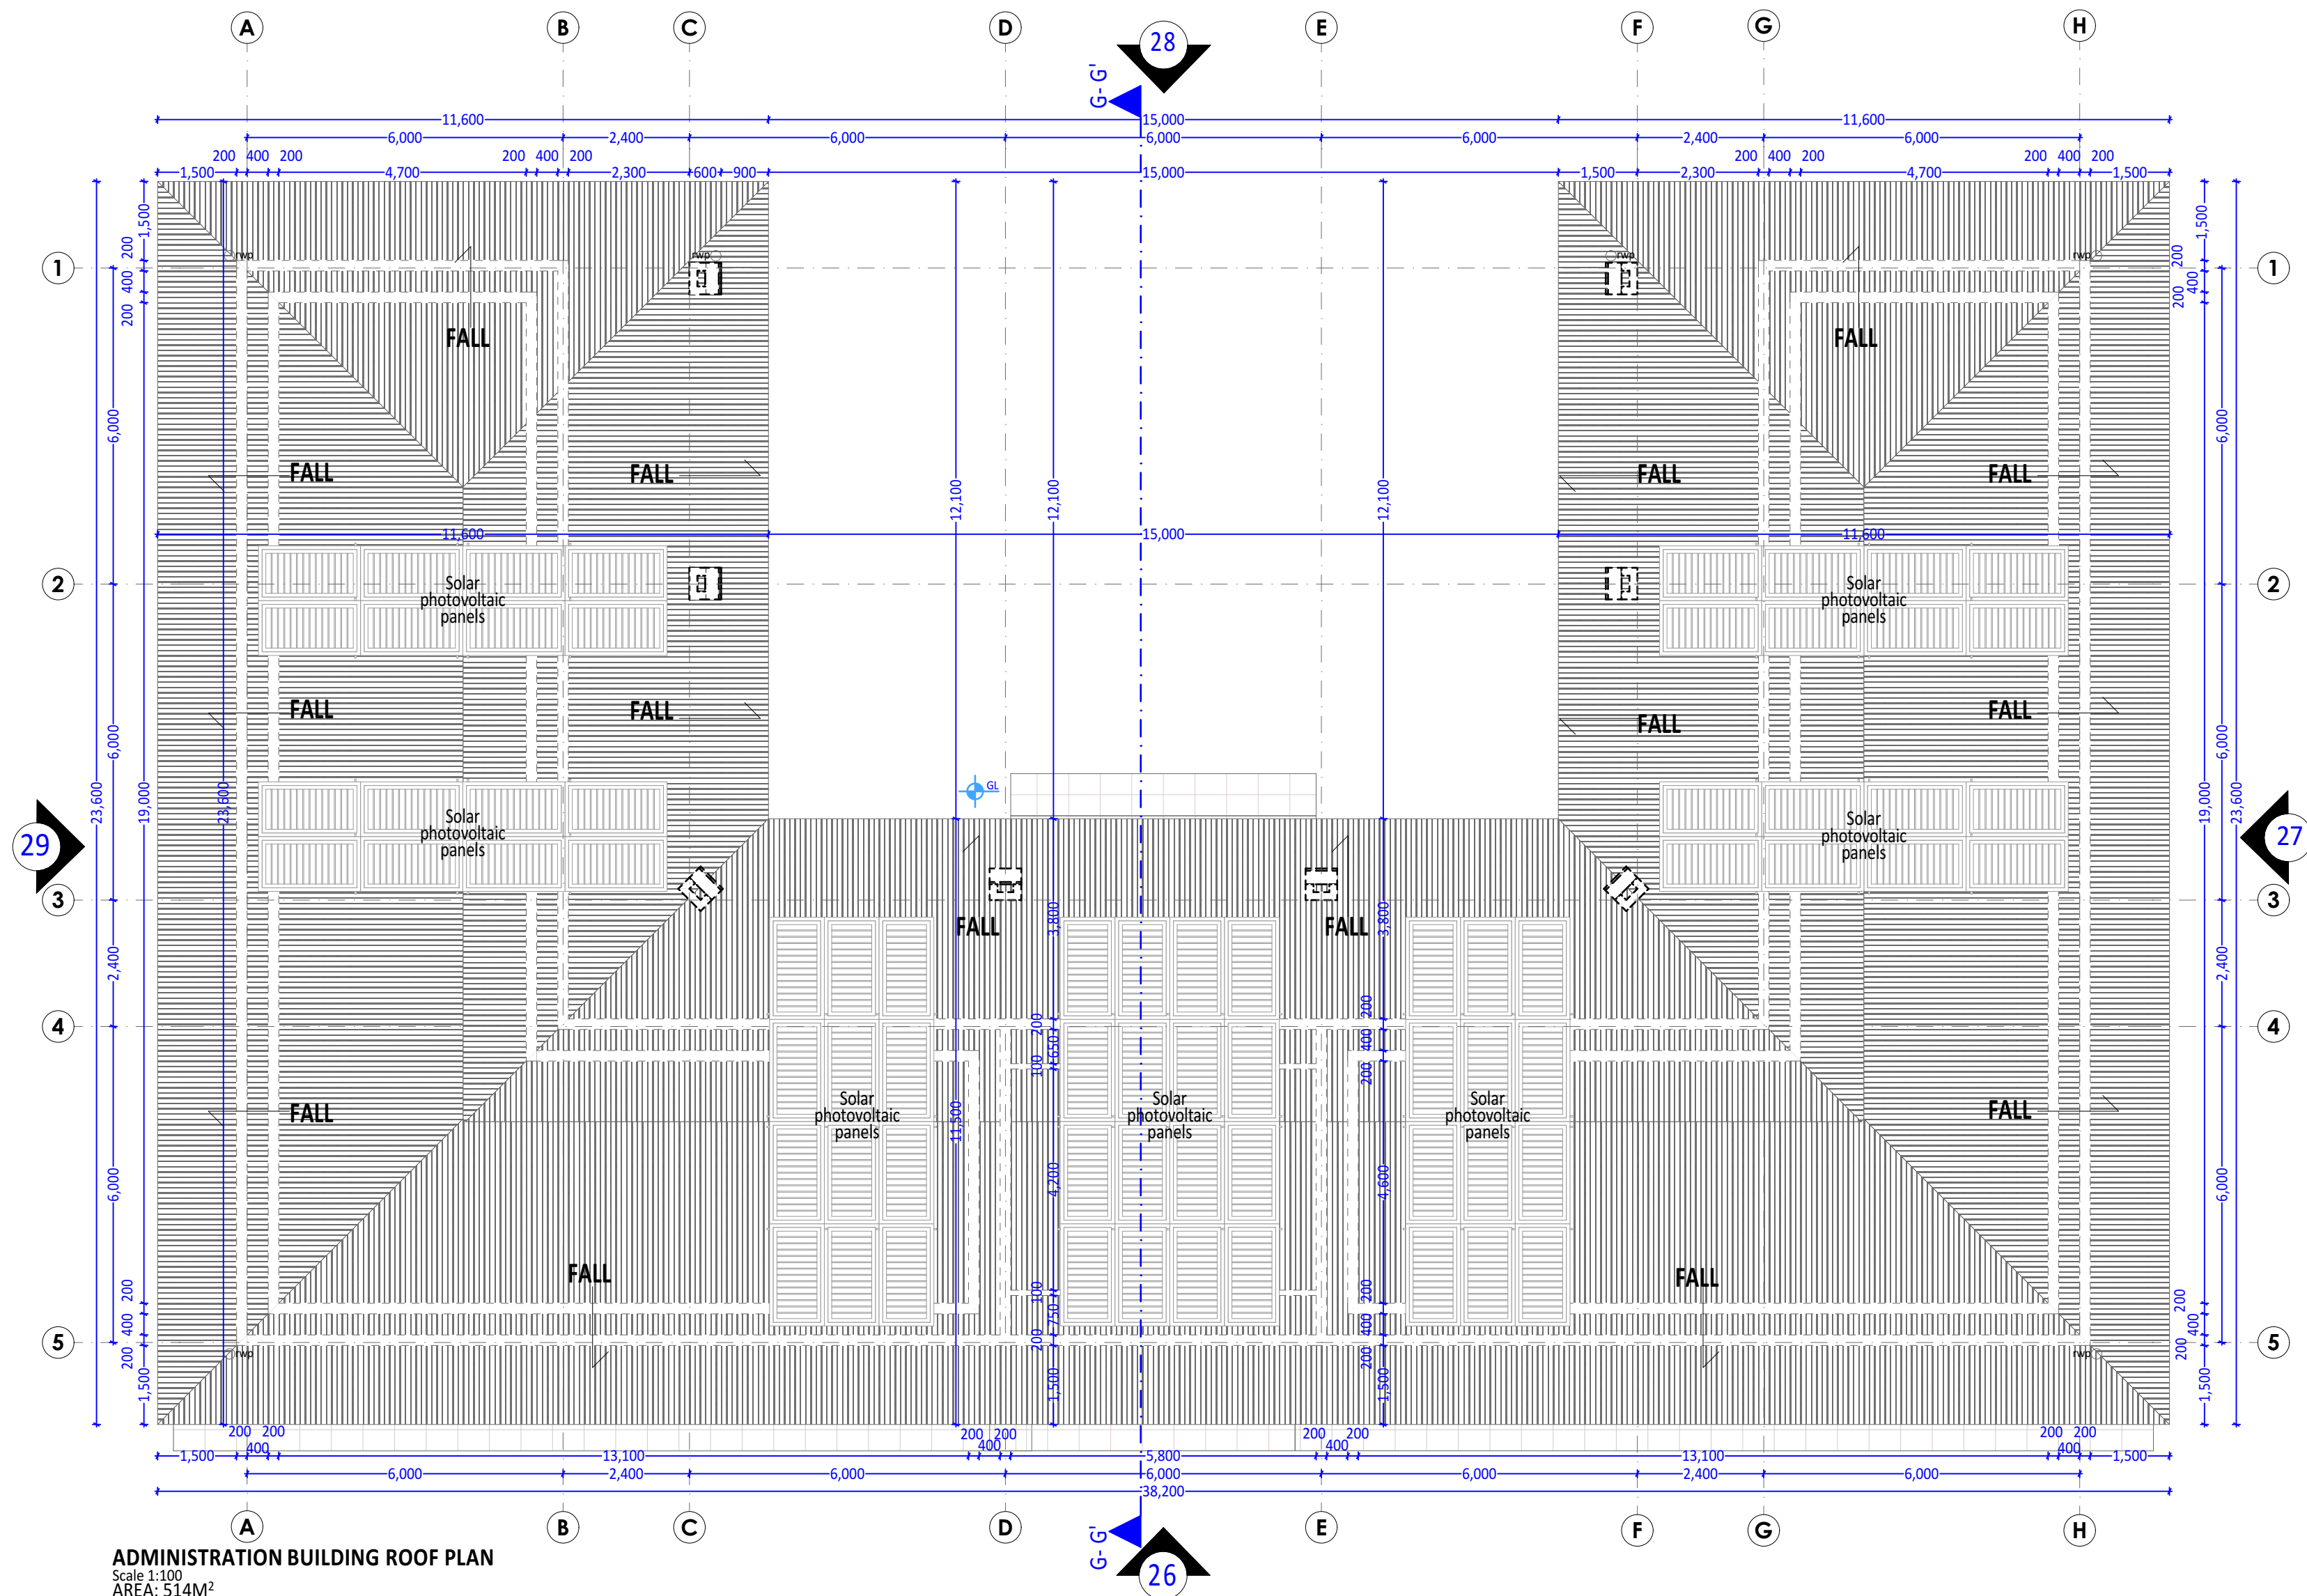

ADMINISTRATION BUILDING ROOF PLAN
Scale 1:100
AREA: 514M²

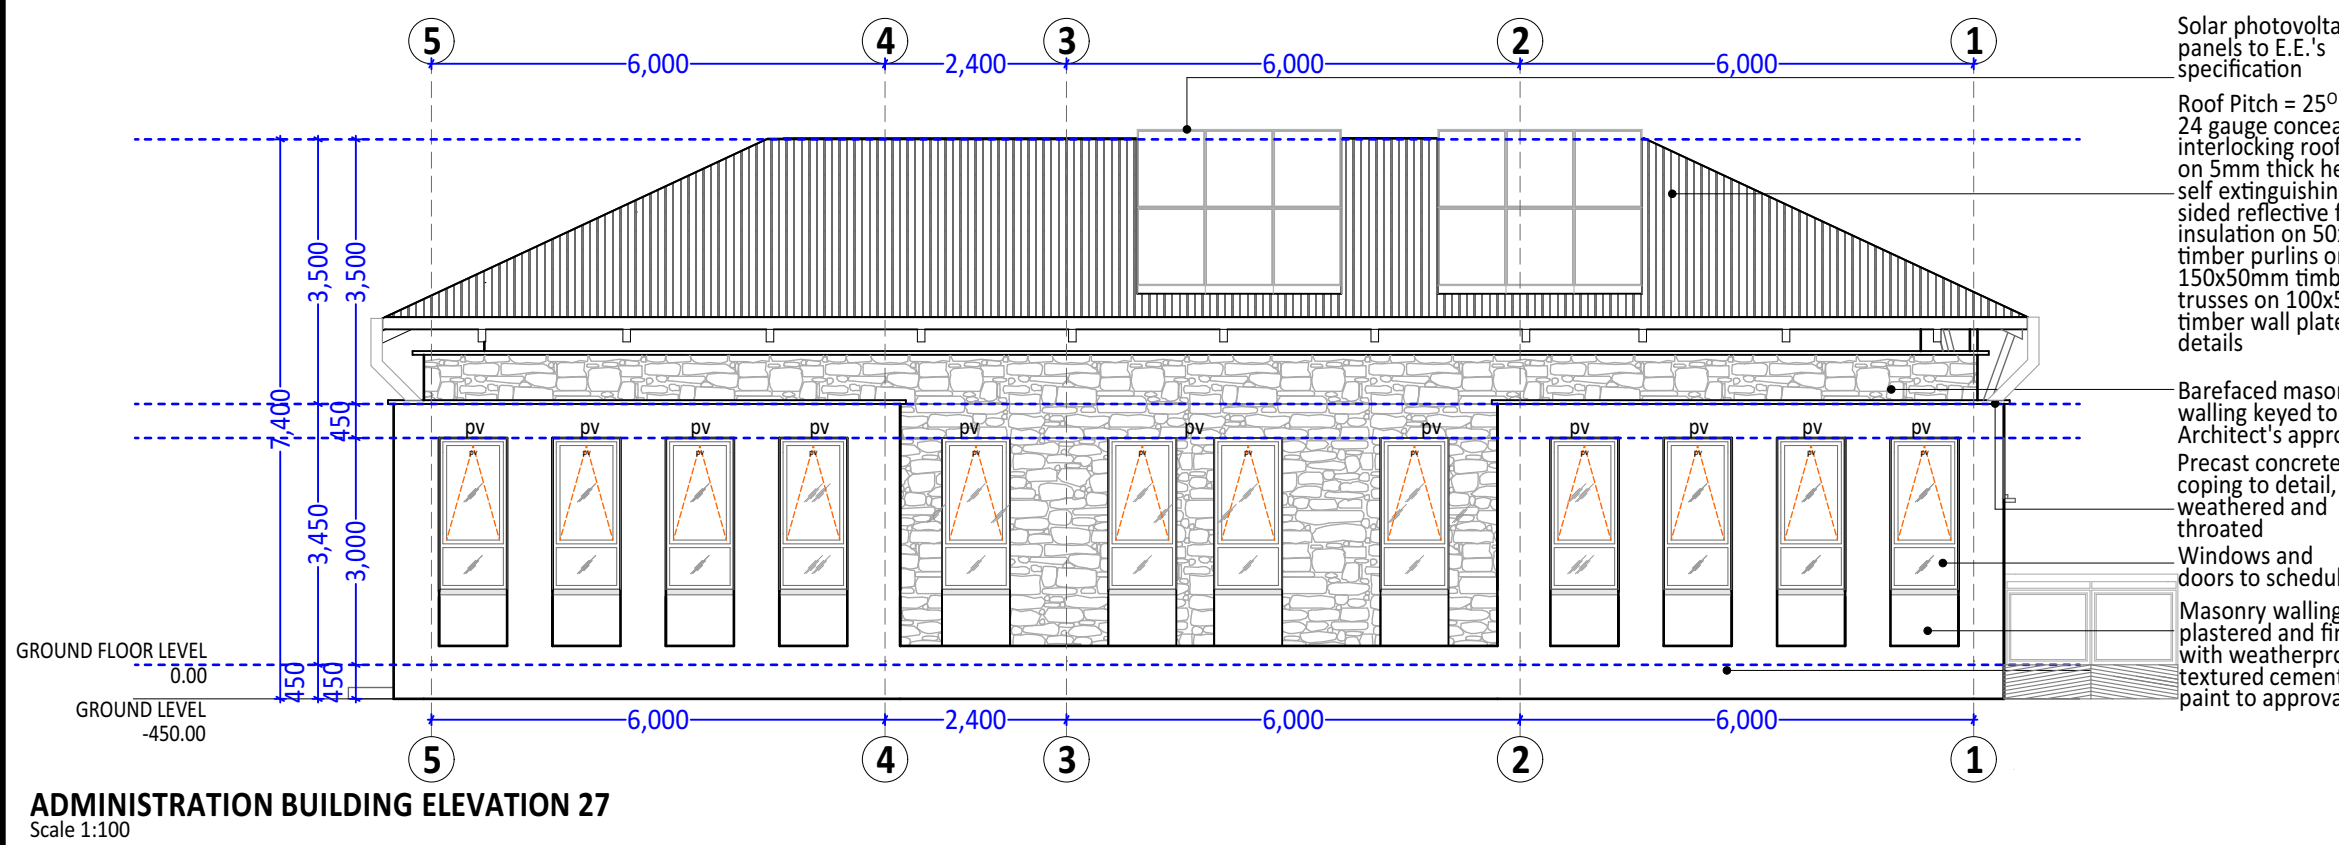

ADMINISTRATION BUILDING ELEVATION 27
Scale 1:100

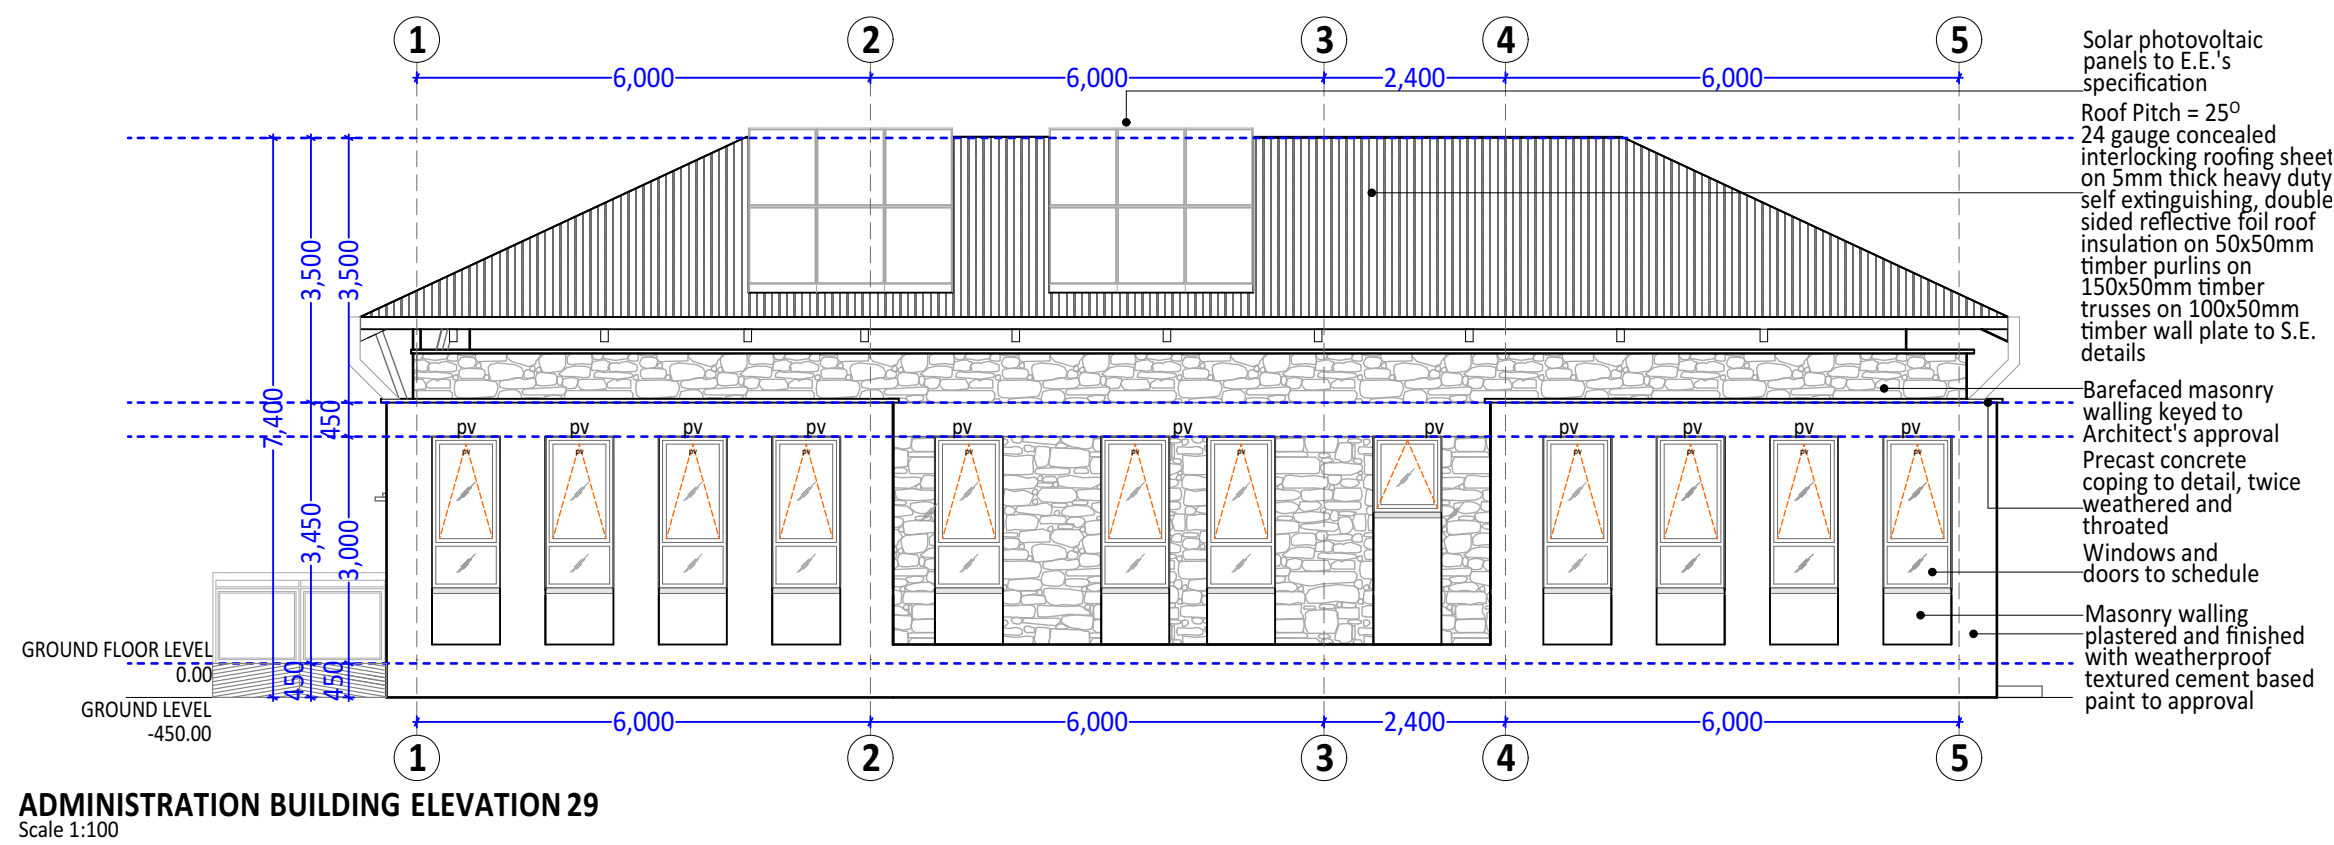

ADMINISTRATION BUILDING ELEVATION 29
Scale 1:100

NOTES

GENERAL NOTES

1. This drawing is protected under the Copyright Act and cannot be used or reproduced in part or in whole without authors consent.
2. Read only figured dimensions.
3. All construction work is to comply with the latest K.B.S. standard codes of practice, Local Authority By- Laws, and fire regulations.
4. P.V. denotes permanent ventilation and must be provided above all doors and windows where indicated or shown.
5. All walls less than 200mm thick to be reinforced with hoop iron at every alternate course.
6. Water Meter to be 300mm above G.L.
7. D.P.C. denotes one layer of bituminous felt to be provided under walls 150mm above G.L.
8. All R.C. works to structural engineer's details.
9. Provide 1 row of 600x600x50mm precast conc paving slabs around the building unless otherwise shown.
10. Contractors must verify all dimensions and levels on site before commencing work. Any discrepancies must be reported to the architect before work is put in hand.
11. All levels shown are finished levels otherwise stated.
12. All surface beds to be cast on well compacted and well consolidated filling.
13. Depth of foundation trenches to be minimum 600mm below reduced ground level.
14. All pipes and services to be minimum 450mm below reduced ground level.

REVISIONS

No.	Date	Revision/Issue

OTTO MRUTTU
REGISTERED ARCHITECT NO. A1023

SIGNATURE:

[Signature]

	Proposed work shown thus
	Existing work shown thus
	Work to be demolished shown thus

CLIENT: **THE KISUMU NATIONAL POLYTECHNIC**
P.O. BOX 143
KISUMU 40 100

SIGNATURE:

Otto Mruttu + Partners Architects
P.O. BOX 76382 NAIROBI 00508
TEL: 020 - 2722410
FAX: 020 - 2305101
CELL: 0722554624




JOB TITLE:
**PROPOSED BLUE SKILLS TRAINING FOR
EMPLOYMENT CENTRE (BSTEC) FOR THE
KISUMU NATIONAL POLYTECHNIC ON
KISUMU MUNICIPALITY / BLOCK 9 / 101**

DRAWING TITLE:

**ADMINISTRATION BUILDING -
ROOF PLAN, ELEVATIONS 27,29**

P-150

DRG. NO: 07	REVISION:	DRAWN BY: J.O.O.
SCALE: 1:100	DATE: MAR 2026	CHECKED BY: O.M.

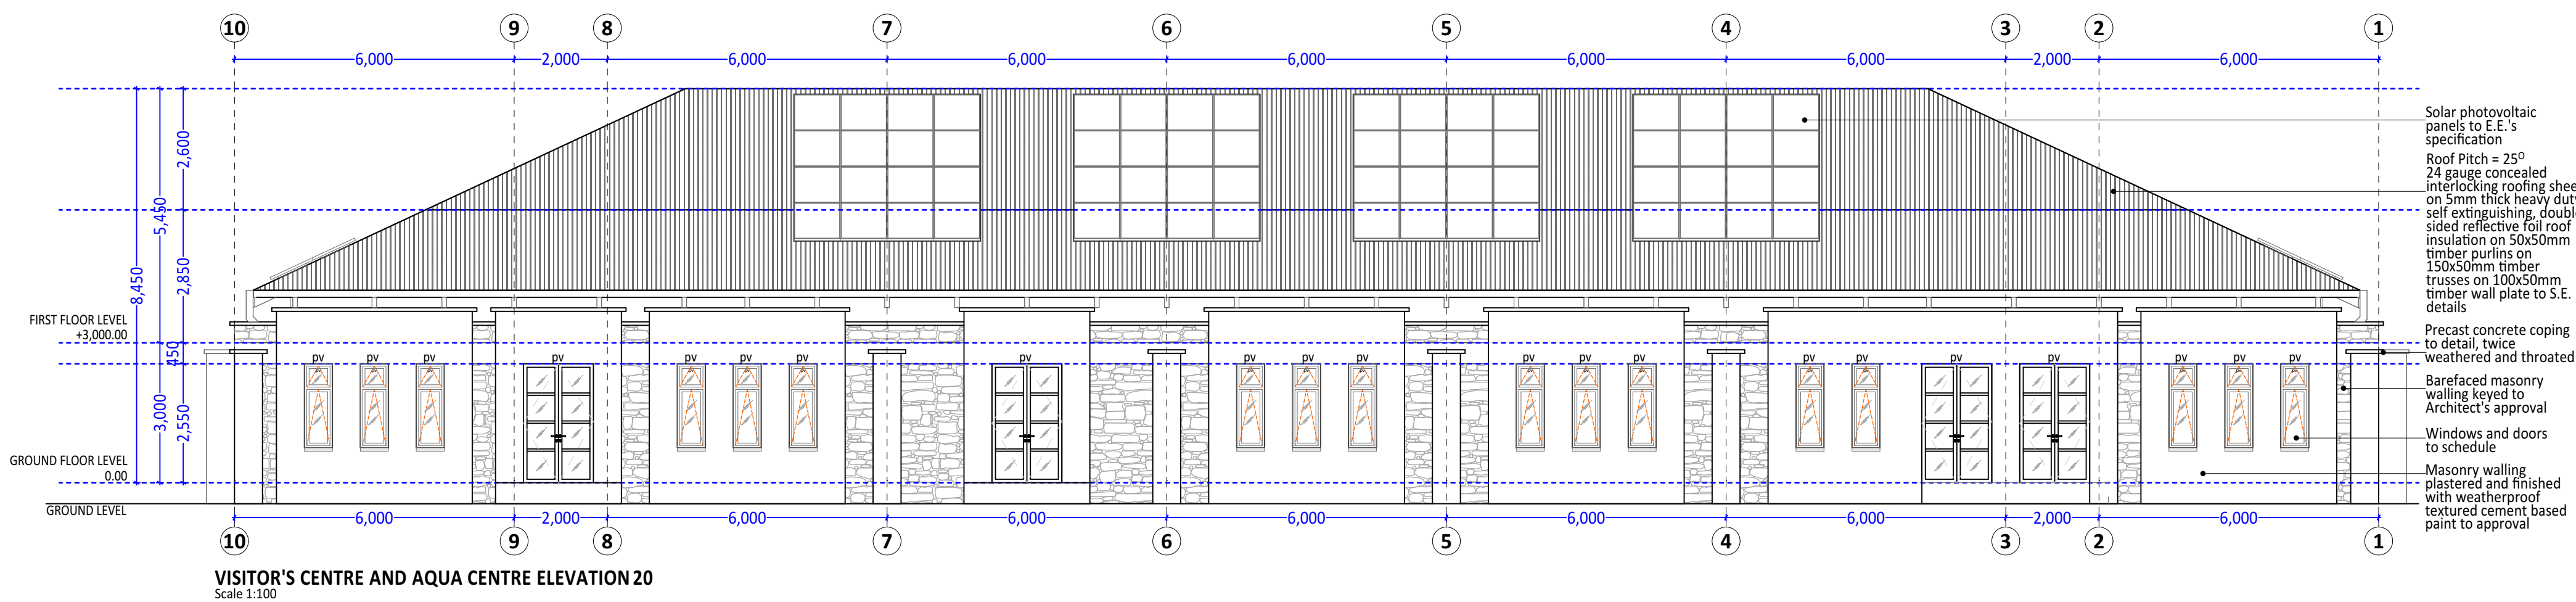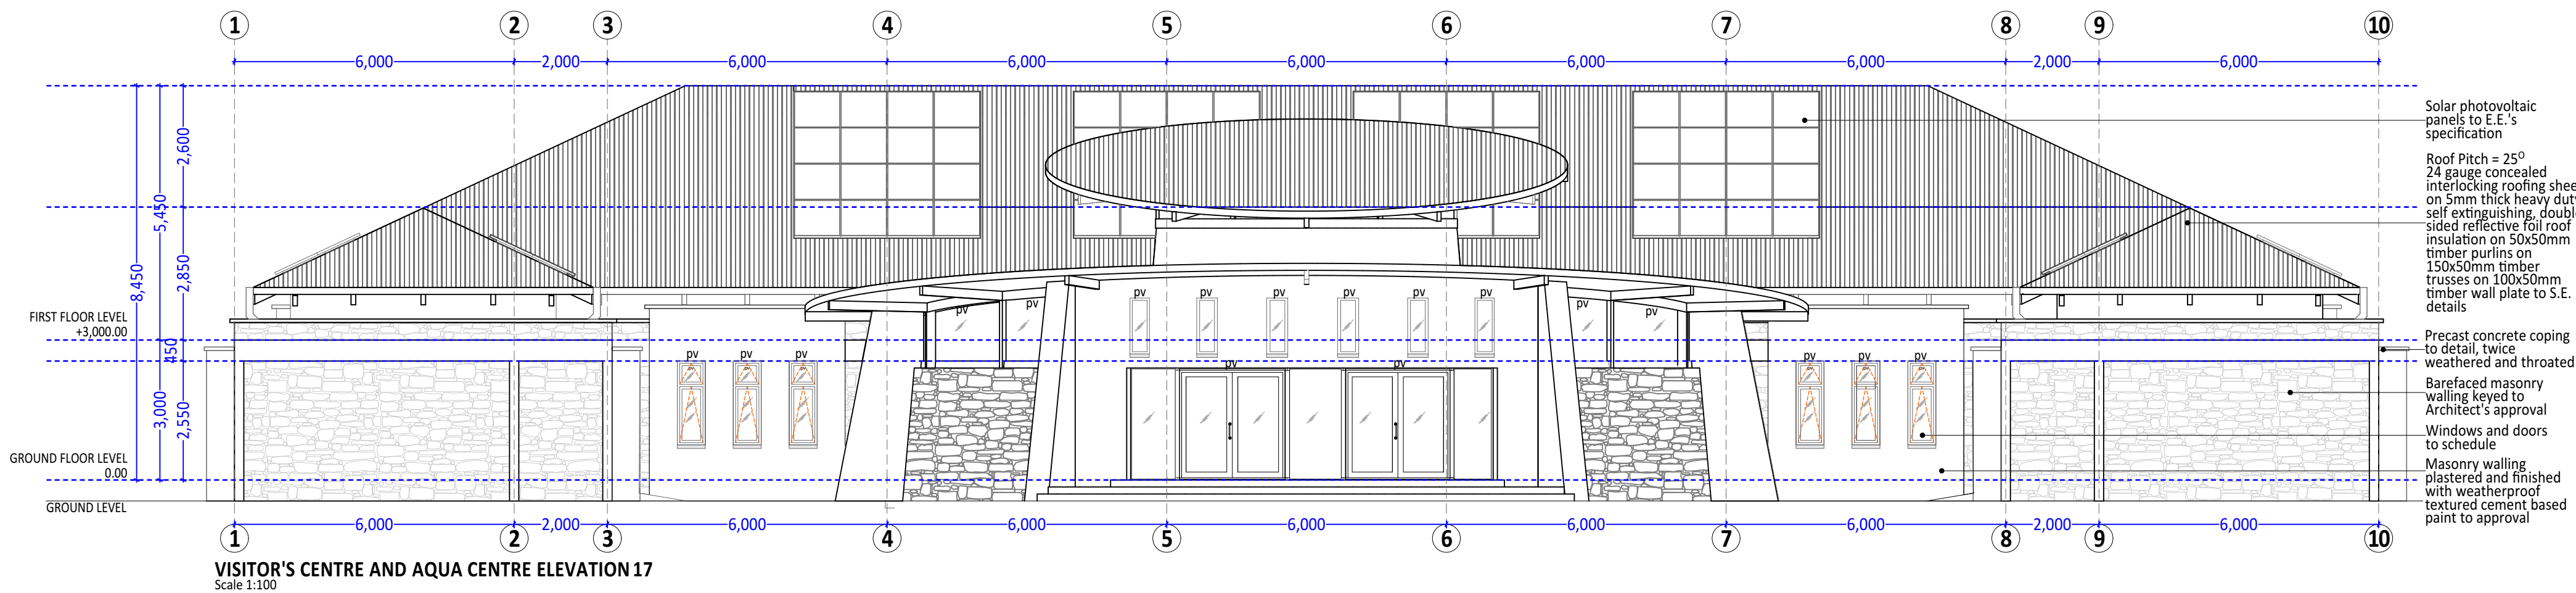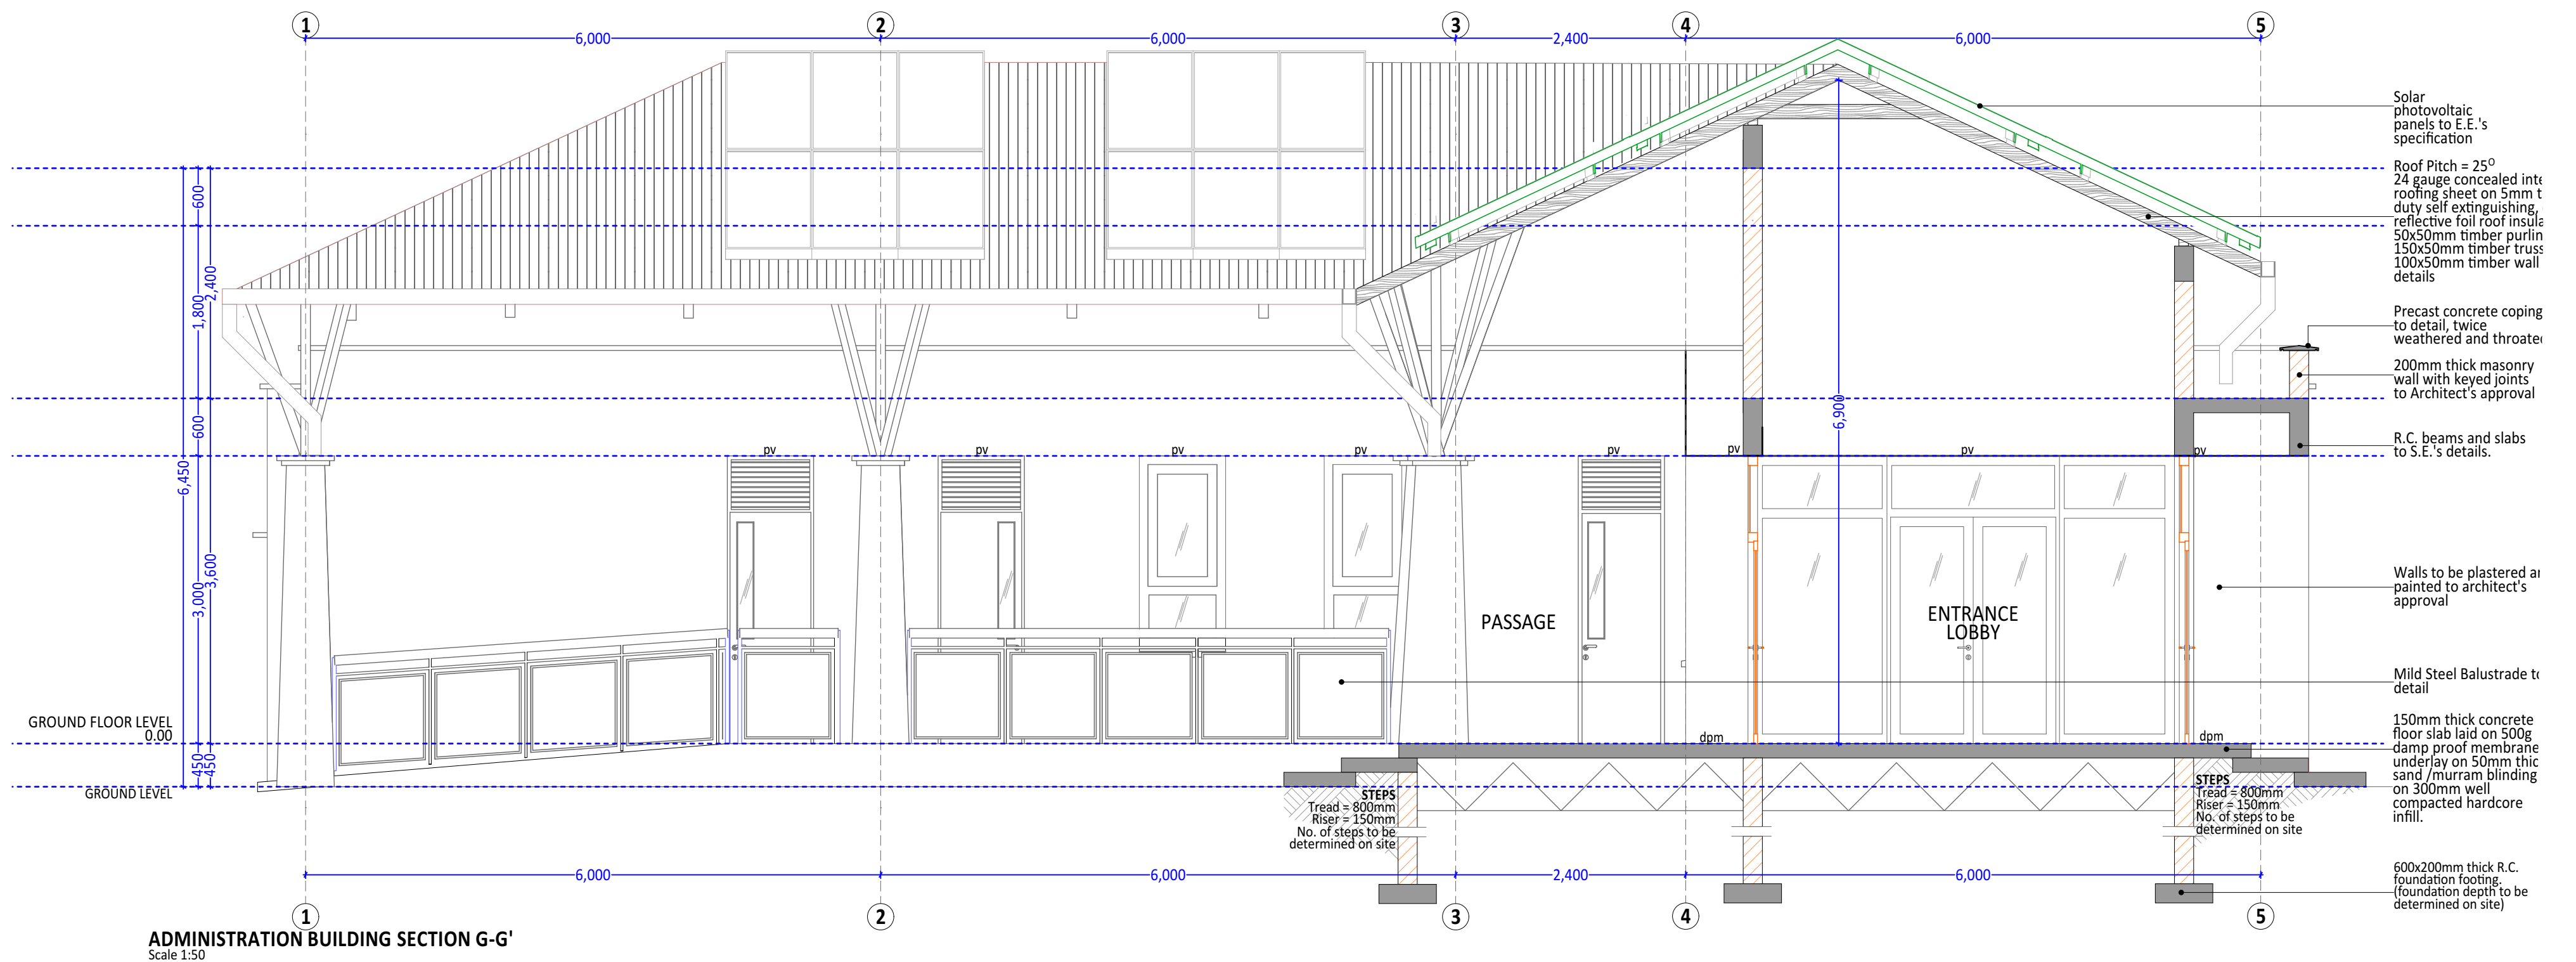

NOTES

GENERAL NOTES

1. This drawing is protected under the Copyright Act and cannot be used or reproduced in part or in whole without authors consent.
2. Read only figured dimensions.
3. All construction work is to comply with the latest K.B.S. standard codes of practice, Local Authority By- Laws, and fire regulations.
4. P.V. denotes permanent ventilation and must be provided above all doors and windows where indicated or shown.
5. All walls less than 200mm thick to be reinforced with hoop iron at every alternate course.
6. Water Meter to be 300mm above G.L.
7. D.P.C. denotes one layer of bituminous felt to be provided under walls 150mm above G.L.
8. All R.C. works to structural engineer's details.
9. Provide 1 row of 600x600x50mm precast conc paving slabs around the building unless otherwise shown.
10. Contractors must verify all dimensions and levels on site before commencing work. Any discrepancies must be reported to the architect before work is put in hand.
11. All levels shown are finished levels otherwise stated.
12. All surface beds to be cast on well compacted and well consolidated filling.
13. Depth of foundation trenches to be minimum 600mm below reduced ground level.
14. All pipes and services to be minimum 450mm below reduced ground level.

REVISIONS

No.	Date	Revision/Issue

OTTO MRUTTU
REGISTERED ARCHITECT NO. A1023

SIGNATURE:

[Signature]

	Proposed work shown thus
	Existing work shown thus
	Work to be demolished shown thus

CLIENT: THE KISUMU NATIONAL POLYTECHNIC
P.O. BOX 143
KISUMU 40 100

SIGNATURE:


Otto Mruttu + Partners Architects
P.O. BOX 76382 NAIROBI 00508
TEL: 020 - 2722410
FAX: 020 - 2305101
CELL: 0722554624

JOB TITLE:
**PROPOSED BLUE SKILLS TRAINING FOR
EMPLOYMENT CENTRE (BSTEC) FOR THE
KISUMU NATIONAL POLYTECHNIC ON
KISUMU MUNICIPALITY / BLOCK 9 / 101**


DRAWING TITLE:
**ADMINISTRATION BUILDING -
SECTION G-G'
VISITOR'S CENTRE AND AQUA CENTRE -
ELEVATIONS 17, 20**

P-150


DRG. NO: 08	REVISION:	DRAWN BY: J.O.O.
SCALE: 1:100 1:50	DATE: MAR 2026	CHECKED BY: O.M.

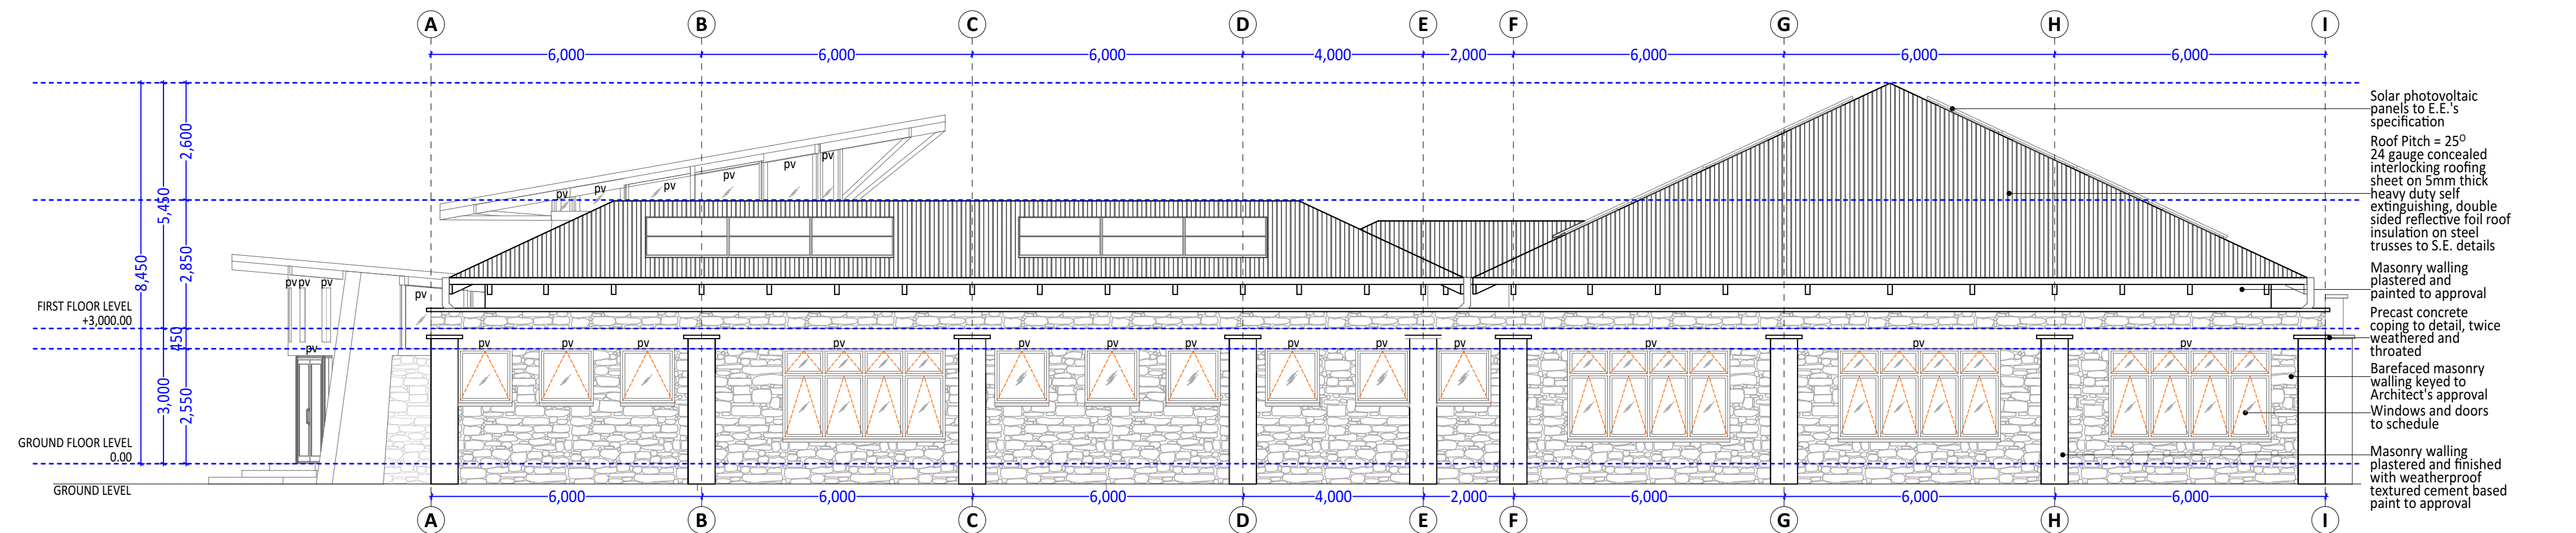


VISITOR'S CENTRE AND AQUA CENTRE ELEVATION 19
Scale 1:100

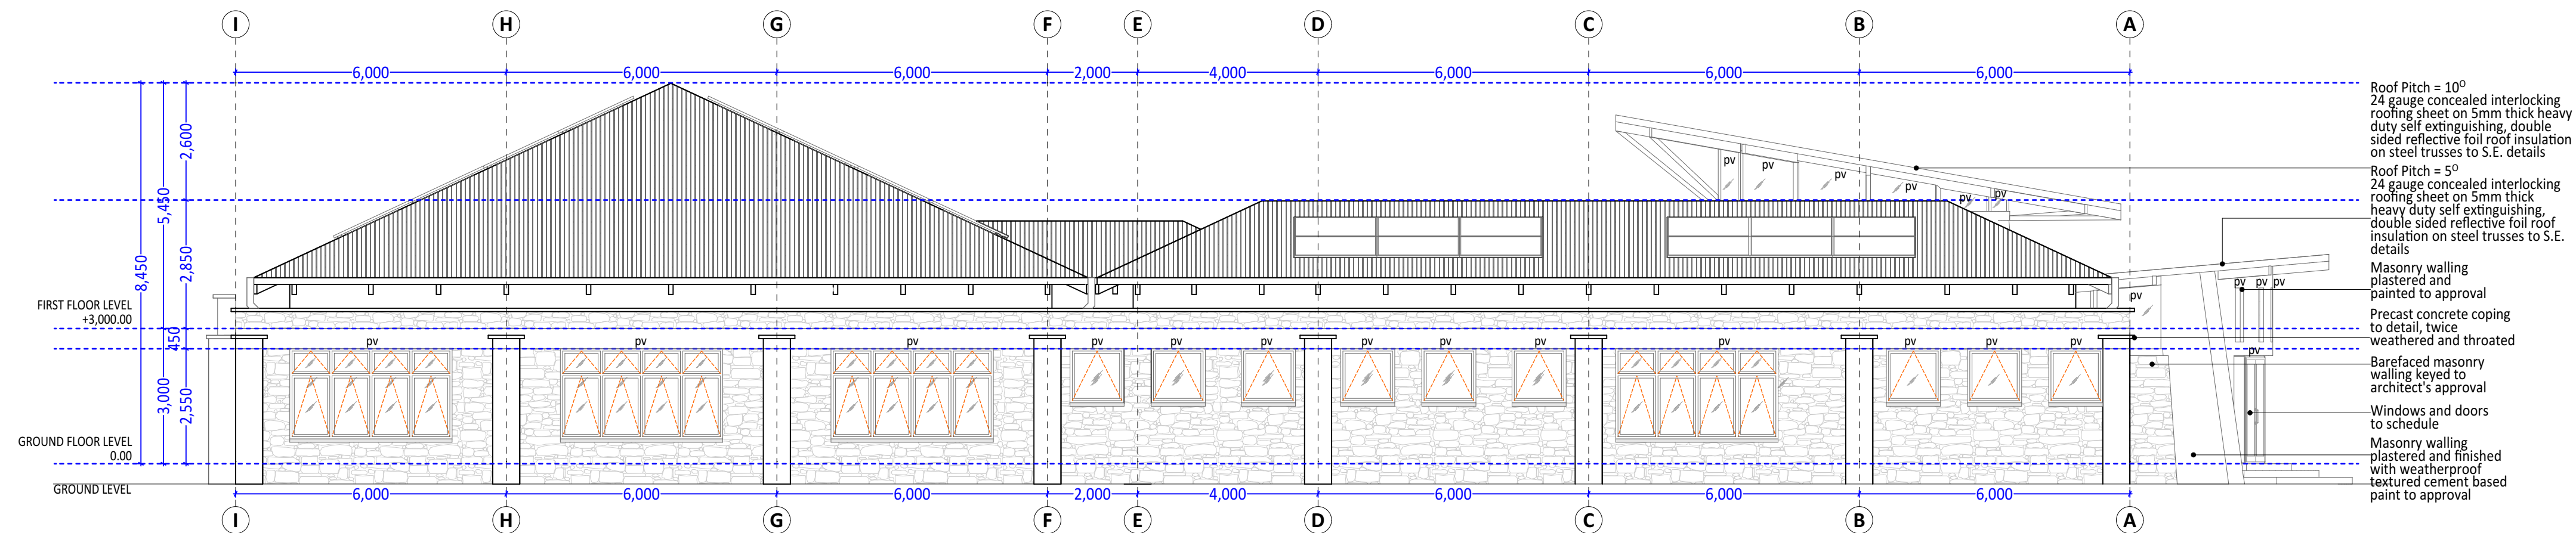

VISITOR'S CENTRE AND AQUA CENTRE ELEVATION 21
Scale 1:100

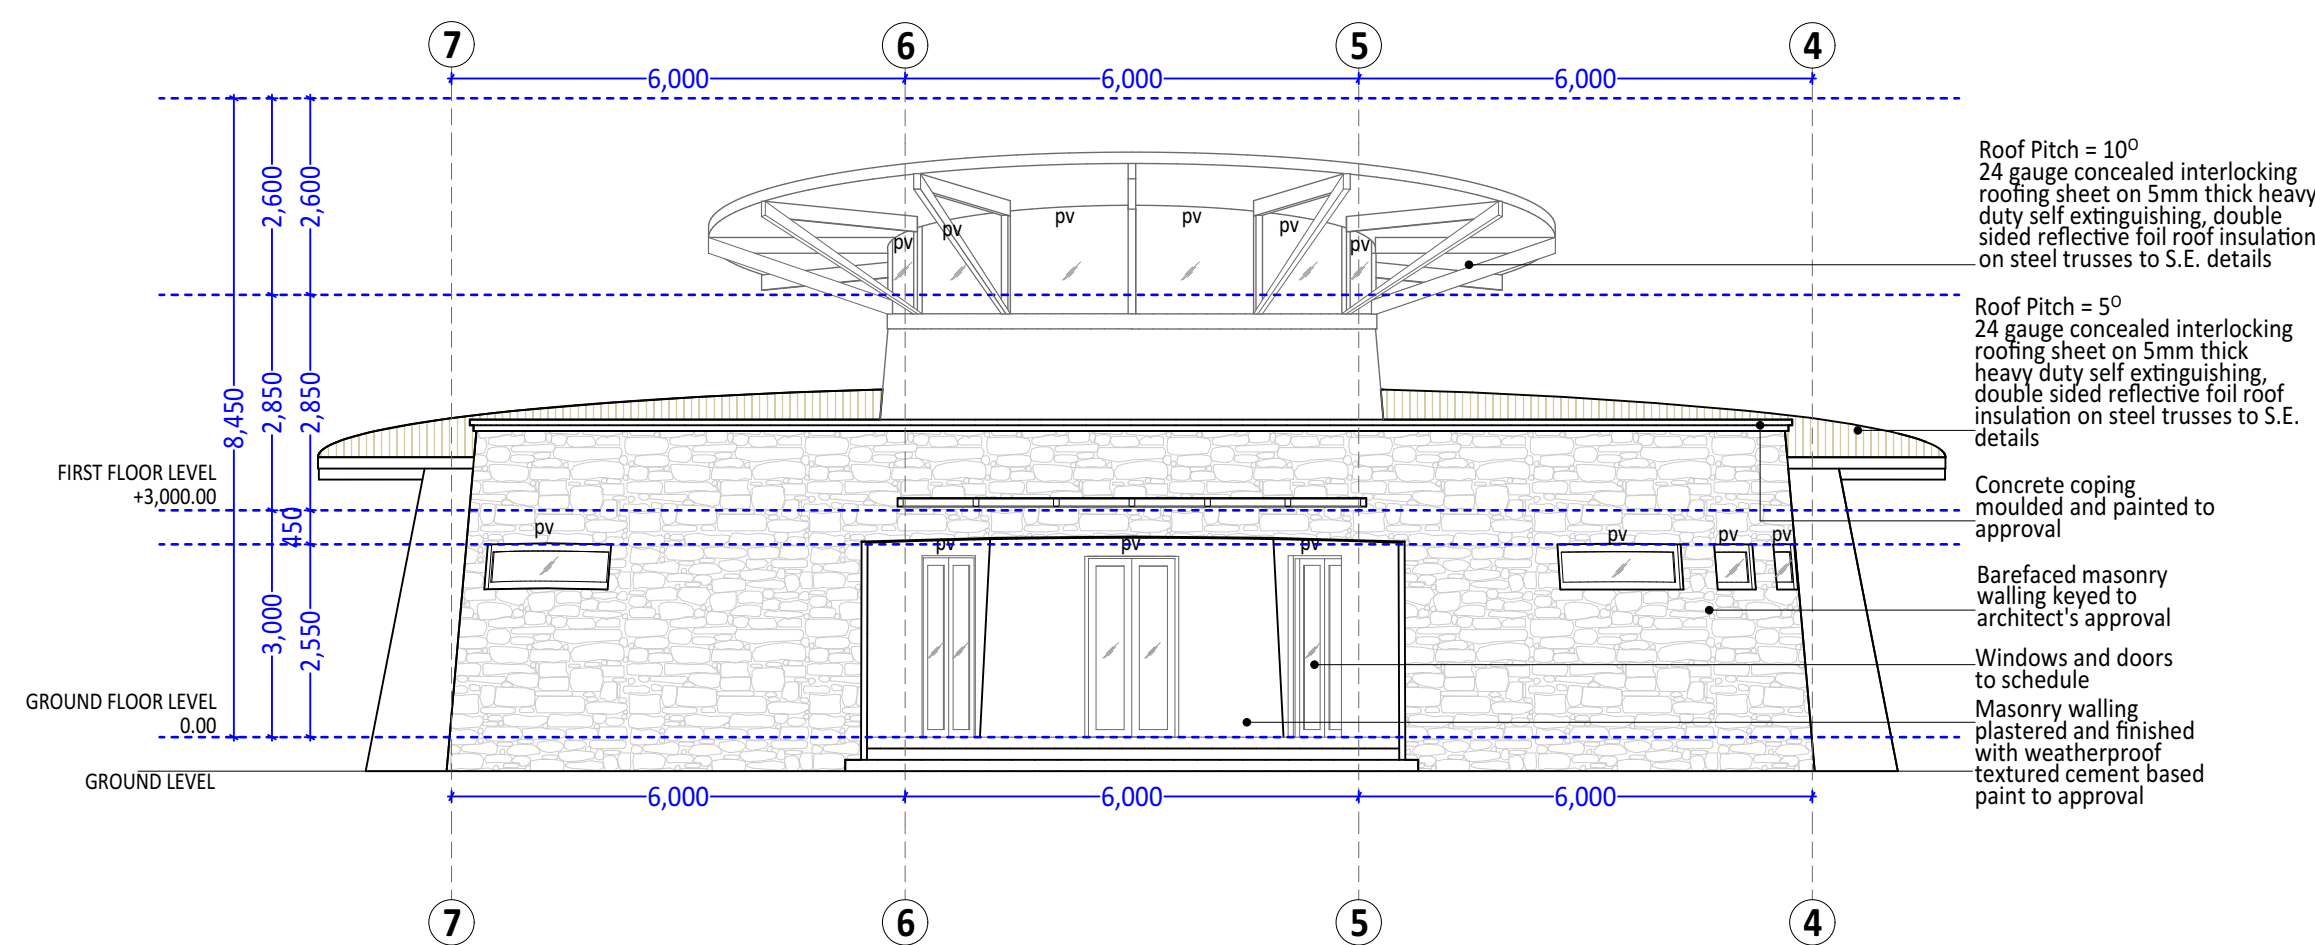

VISITOR'S CENTRE AND AQUA CENTRE ELEVATION 18
Scale 1:100

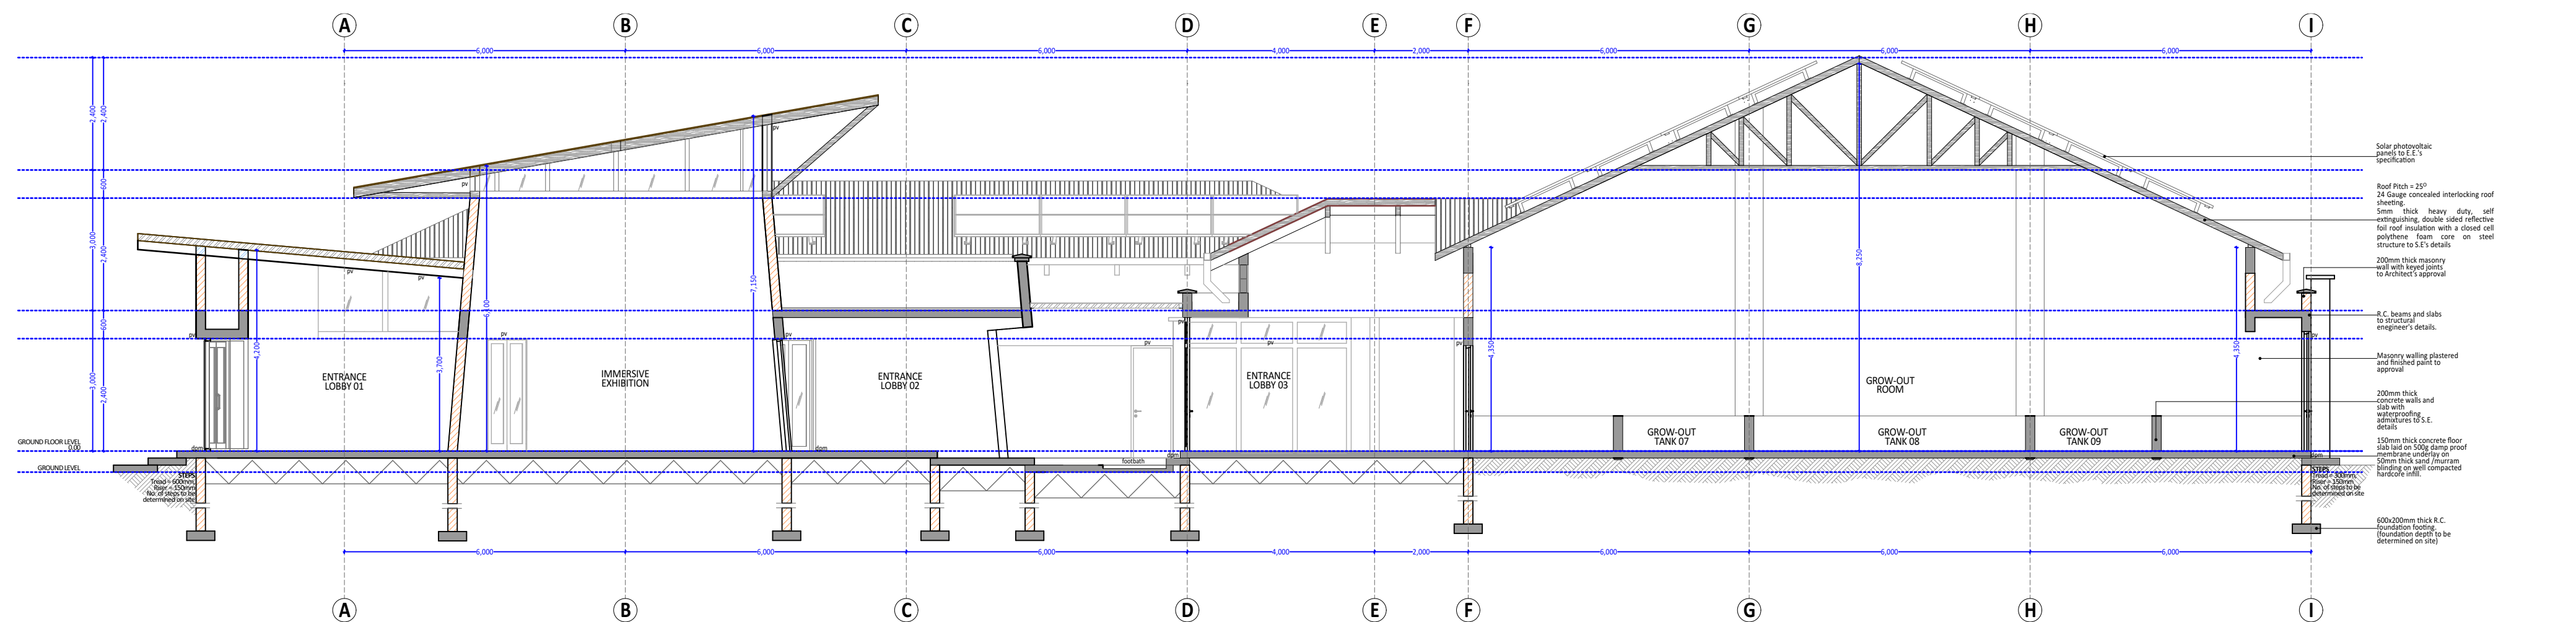

VISITOR'S CENTRE AND AQUA CENTRE SECTION E-E'
Scale 1:100

NOTES

GENERAL NOTES

- This drawing is protected under the Copyright Act and cannot be used or reproduced in part or in whole without authors consent.
- Read only figured dimensions.
- All construction work is to comply with the latest K.B.S. standard codes of practice, Local Authority By- Laws, and fire regulations.
- P.V. denotes permanent ventilation and must be provided above all doors and windows where indicated or shown.
- All walls less than 200mm thick to be reinforced with hoop iron at every alternate course.
- Water Meter to be 300mm above G.L.
- D.P.C. denotes one layer of bituminous felt to be provided under walls 150mm above G.L.
- All R.C. works to structural engineer's details.
- Provide 1 row of 600x600x50mm precast conc paving slabs around the building unless otherwise shown.
- Contractors must verify all dimensions and levels on site before commencing work. Any discrepancies must be reported to the architect before work is put in hand.
- All levels shown are finished levels otherwise stated.
- All surface beds to be cast on well compacted and well consolidated filling.
- Depth of foundation trenches to be minimum 600mm below reduced ground level.
- All pipes and services to be minimum 450mm below reduced ground level.

REVISIONS

No.	Date	Revision/Issue

OTTO MRUTTU
REGISTERED ARCHITECT NO. A1023

SIGNATURE:

[Signature]

	Proposed work shown thus
	Existing work shown thus
	Work to be demolished shown thus

CLIENT: **THE KISUMU NATIONAL POLYTECHNIC**
P.O. BOX 143
KISUMU 40 100

SIGNATURE:

Otto Mruttu + Partners Architects
P.O. BOX 76382 NAIROBI 00508
TEL: 020 - 2722410
FAX: 020 - 2305101
CELL: 0722554624


JOB TITLE:
**PROPOSED BLUE SKILLS TRAINING FOR
EMPLOYMENT CENTRE (BSTEC) FOR THE
KISUMU NATIONAL POLYTECHNIC ON
KISUMU MUNICIPALITY / BLOCK 9 / 101**

DRAWING TITLE:

**VISITOR'S CENTRE AND AQUA CENTRE -
ELEVATION 18,19,21, SECTION E-E'**

P-150

DRG. NO: 09	REVISION:	DRAWN BY: J.O.O.
SCALE: 1:100	DATE: MAR 2026	CHECKED BY: O.M.

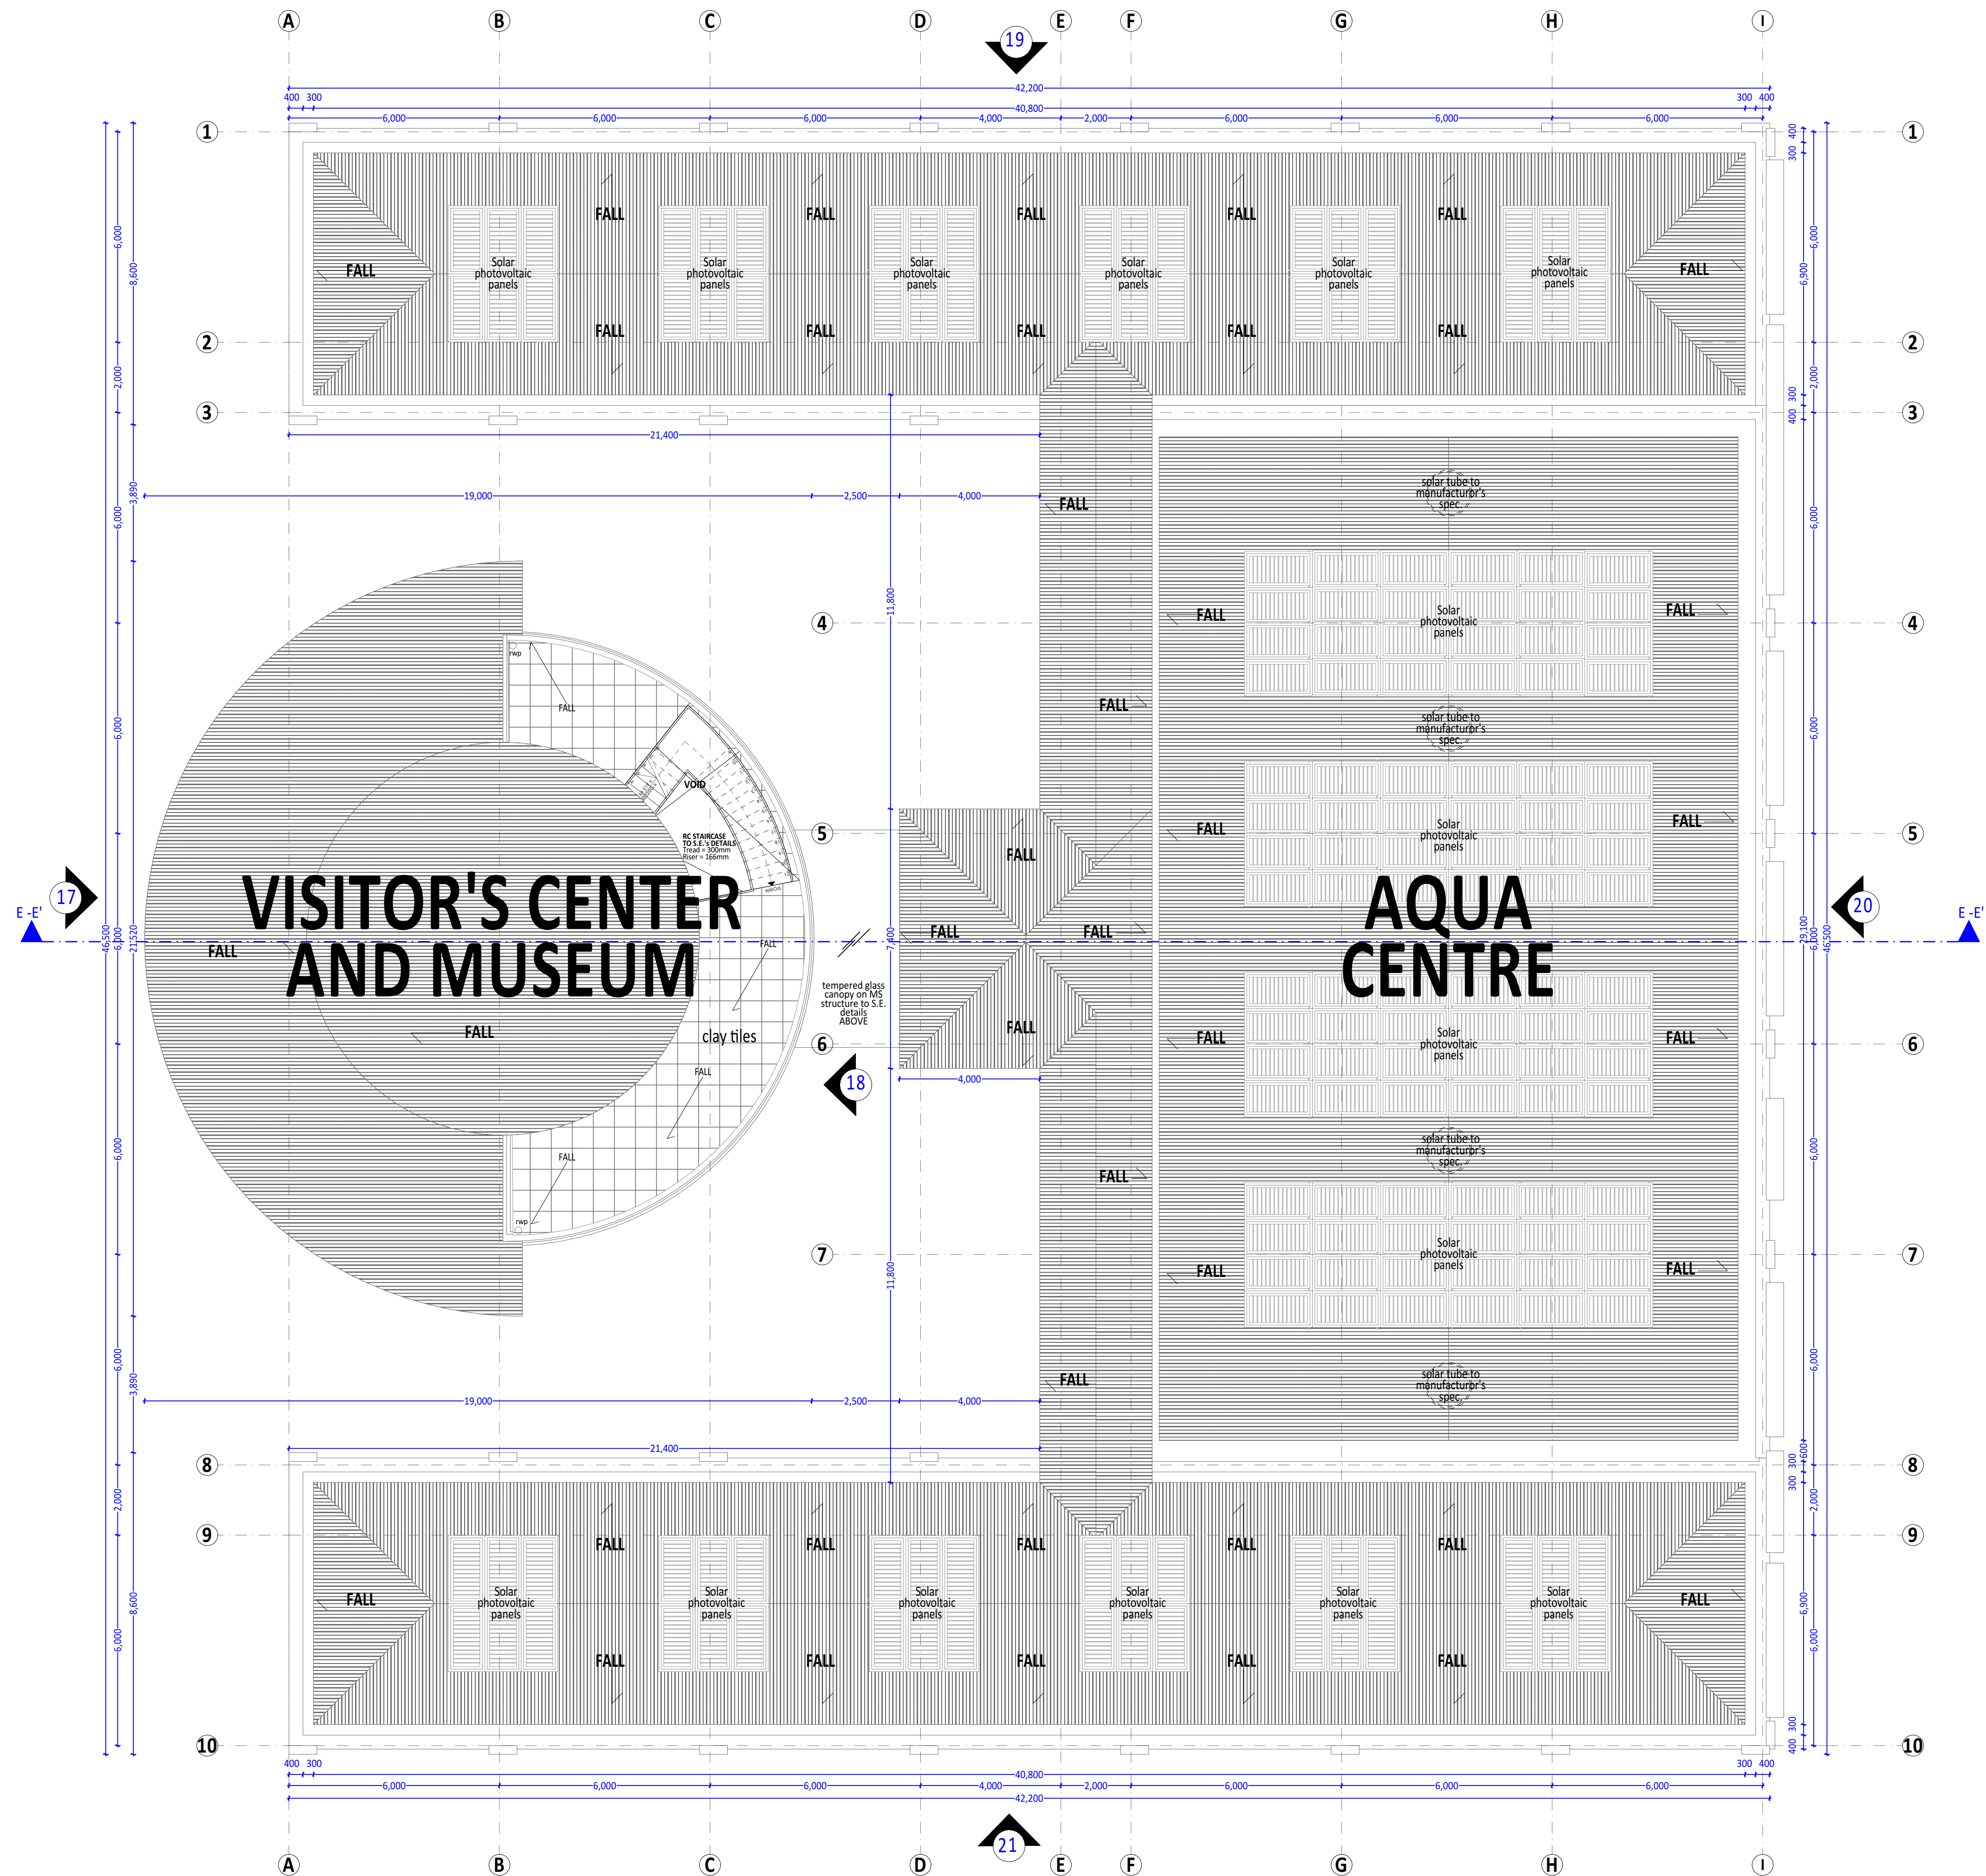

VISITOR'S CENTRE AND AQUA CENTRE ROOF PLAN
Scale 1:100
AREA: 1757M²

NOTES

GENERAL NOTES

1. This drawing is protected under the Copyright Act and cannot be used or reproduced in part or in whole without authors consent.
2. Read only figured dimensions.
3. All construction work is to comply with the latest K.B.S. standard codes of practice, Local Authority By- Laws, and fire regulations.
4. P.V. denotes permanent ventilation and must be provided above all doors and windows where indicated or shown.
5. All walls less than 200mm thick to be reinforced with hoop iron at every alternate course.
6. Water Meter to be 300mm above G.L.
7. D.P.C. denotes one layer of bituminous felt to be provided under walls 150mm above G.L.
8. All R.C. works to structural engineer's details.
9. Provide 1 row of 600x600x50mm precast conc paving slabs around the building unless otherwise shown.
10. Contractors must verify all dimensions and levels on site before commencing work. Any discrepancies must be reported to the architect before work is put in hand.
11. All levels shown are finished levels otherwise stated.
12. All surface beds to be cast on well compacted and well consolidated filling.
13. Depth of foundation trenches to be minimum 600mm below reduced ground level.
14. All pipes and services to be minimum 450mm below reduced ground level.

REVISIONS

No.	Date	Revision/Issue

OTTO MRUTTU
REGISTERED ARCHITECT NO. A1023

SIGNATURE:

[Signature]

	Proposed work shown thus
	Existing work shown thus
	Work to be demolished shown thus

CLIENT: **THE KISUMU NATIONAL POLYTECHNIC**
P.O. BOX 143
KISUMU 40 100

SIGNATURE:


Otto Mruttu + Partners Architects
P.O. BOX 76382 NAIROBI 00508
TEL: 020 - 2722410
FAX: 020 - 2305101
CELL: 0722554624

JOB TITLE:
**PROPOSED BLUE SKILLS TRAINING FOR
EMPLOYMENT CENTRE (BSTEC) FOR THE
KISUMU NATIONAL POLYTECHNIC ON
KISUMU MUNICIPALITY / BLOCK 9 / 101**

DRAWING TITLE:
**VISITOR'S CENTRE AND AQUA CENTRE -
ROOF PLAN**

P-150

DRG. NO: 10	REVISION:	DRAWN BY: J.O.O.
SCALE: 1:100	DATE: MAR 2026	CHECKED BY: O.M.

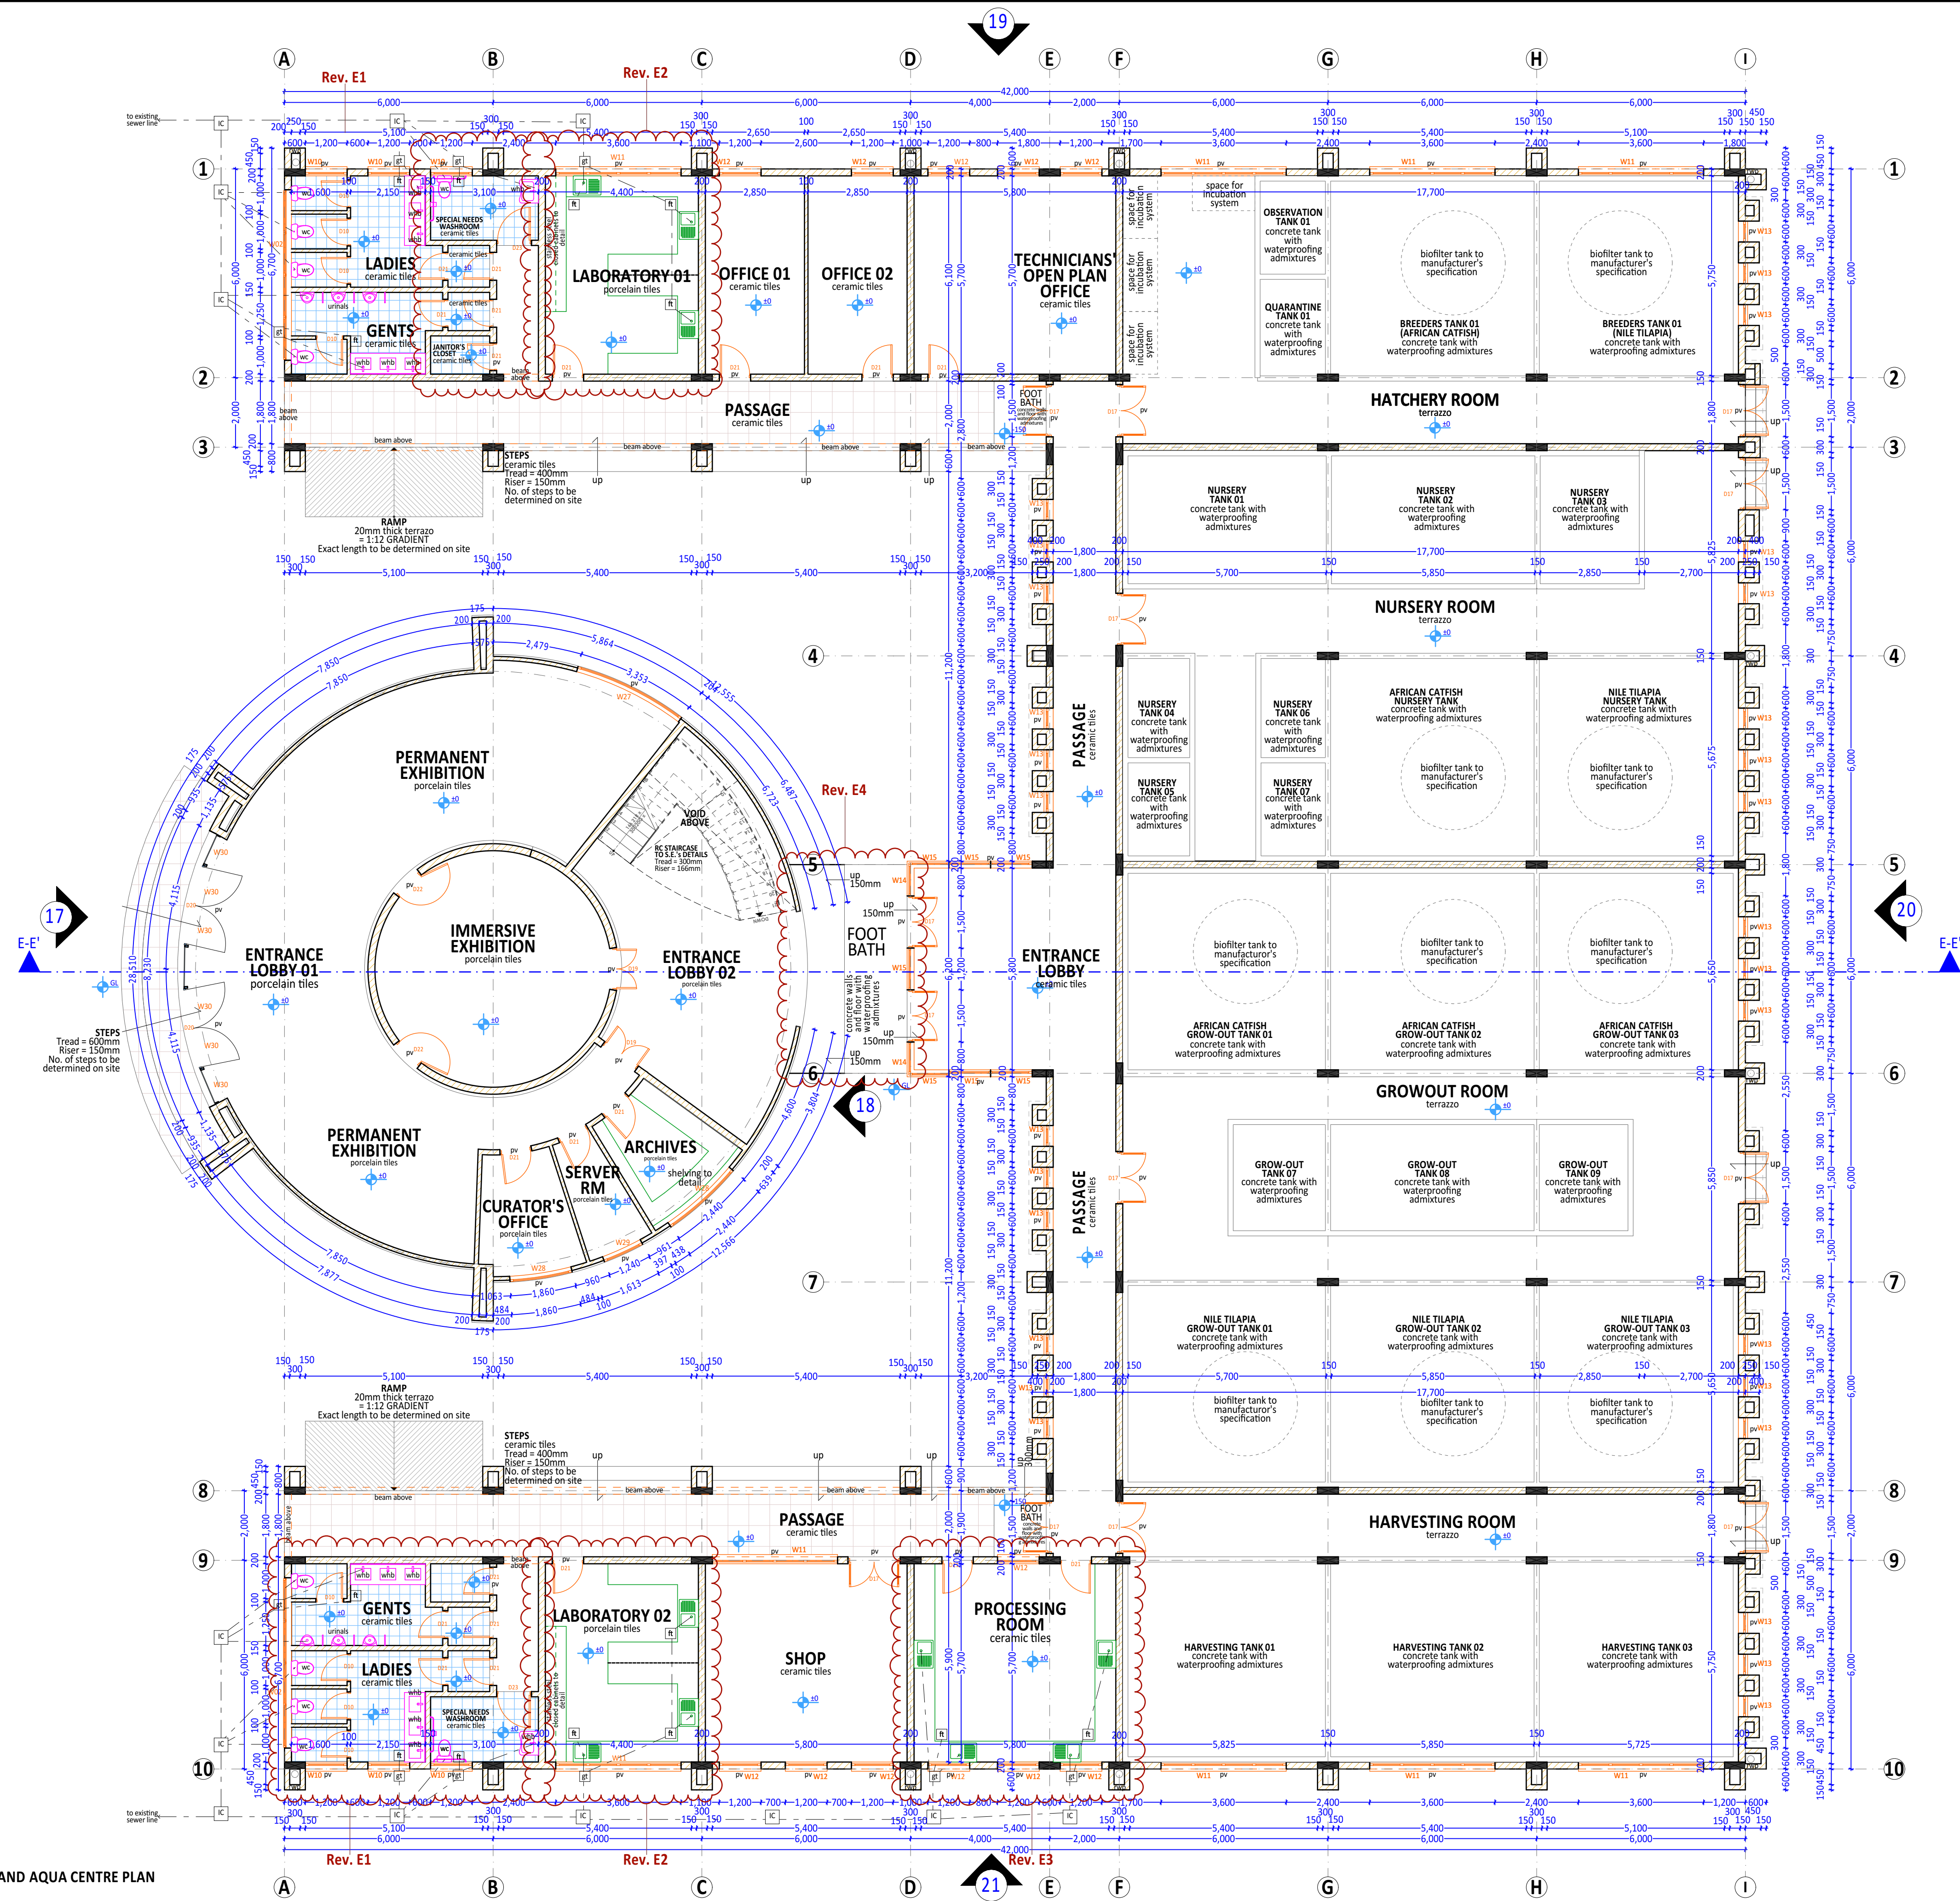

NOTES

- GENERAL NOTES**
1. This drawing is protected under the Copyright Act and cannot be used or reproduced in part or in whole without authors consent.
 2. Read only figured dimensions.
 3. All construction work is to comply with the latest K.B.S. standard codes of practice, Local Authority By- Laws, and fire regulations.
 4. P.V. denotes permanent ventilation and must be provided above all doors and windows where indicated or shown.
 5. All walls less than 200mm thick to be reinforced with hoop iron at every alternate course.
 6. Water Meter to be 300mm above G.L.
 7. D.P.C. denotes one layer of bituminous felt to be provided under walls 150mm above G.L.
 8. All R.C. works to structural engineer's details.
 9. Provide 1 row of 600x600x50mm precast conc paving slabs around the building unless otherwise shown.
 10. Contractors must verify all dimensions and levels on site before commencing work. Any discrepancies must be reported to the architect before work is put in hand.
 11. All levels shown are finished levels otherwise stated.
 12. All surface beds to be cast on well compacted and well consolidated filling.
 13. Depth of foundation trenches to be minimum 600mm below reduced ground level.
 14. All pipes and services to be minimum 450mm below reduced ground level.

REVISIONS

No.	Date	Revision/Issue
Rev. E1	15/06/26	Ladies, Gents, Special Needs washrooms have separate vestibules. Janitor's closet introduced.
Rev. E2	15/06/26	Joinery, plumbing and drainage introduced in the Laboratories 01 and 02.
Rev. E3	15/06/26	Joinery, plumbing and drainage introduced in the Processing Room
Rev. E4	15/06/26	300mm steps rise omitted. 50mm step for footbath maintained.

OTTO MRUTTU
REGISTERED ARCHITECT NO. A1023

SIGNATURE:

- Proposed work shown thus
- Existing work shown thus
- Work to be demolished shown thus

CLIENT: THE KISUMU NATIONAL POLYTECHNIC
P.O. BOX 143
KISUMU 40 100

SIGNATURE:

Otto Mruttu + Partners Architects
P.O. BOX 76382 NAIROBI 00508
TEL: 020 - 2722410
FAX: 020 - 2305101
CELL: 0722554624

JOB TITLE:
PROPOSED BLUE SKILLS TRAINING FOR EMPLOYMENT CENTRE (BSTEC) FOR THE KISUMU NATIONAL POLYTECHNIC ON KISUMU MUNICIPALITY / BLOCK 9 / 101

DRAWING TITLE:
VISITOR'S CENTRE AND AQUA CENTRE - PLAN

P-150	DRG. NO: 11	REVISION:	DRAWN BY: J.O.O.
	SCALE: 1:100	DATE: MAR 2026	CHECKED BY: O.M.

VISITOR'S CENTRE AND AQUA CENTRE PLAN
Scale 1:100

NOTES

GENERAL NOTES

1. This drawing is protected under the Copyright Act and cannot be used or reproduced in part or in whole without authors consent.
2. Read only figured dimensions.
3. All construction work is to comply with the latest K.B.S. standard codes of practice, Local Authority By- Laws, and fire regulations.
4. P.V. denotes permanent ventilation and must be provided above all doors and windows where indicated or shown.
5. All walls less than 200mm thick to be reinforced with hoop iron at every alternate course.
6. Water Meter to be 300mm above G.L.
7. D.P.C. denotes one layer of bituminous felt to be provided under walls 150mm above G.L.
8. All R.C. works to structural engineer's details.
9. Provide 1 row of 600x600x50mm precast conc paving slabs around the building unless otherwise shown.
10. Contractors must verify all dimensions and levels on site before commencing work. Any discrepancies must be reported to the architect before work is put in hand.
11. All levels shown are finished levels otherwise stated.
12. All surface beds to be cast on well compacted and well consolidated filling.
13. Depth of foundation trenches to be minimum 600mm below reduced ground level.
14. All pipes and services to be minimum 450mm below reduced ground level.

REVISIONS

No.	Date	Revision/Issue

OTTO MRUTTU
REGISTERED ARCHITECT NO. A1023

SIGNATURE:

[Signature]

	Proposed work shown thus
	Existing work shown thus
	Work to be demolished shown thus

CLIENT: **THE KISUMU NATIONAL POLYTECHNIC**
P.O. BOX 143
KISUMU 40 100

SIGNATURE:

Otto Mruttu + Partners Architects
P.O. BOX 76382 NAIROBI 00508
TEL: 020 - 2722410
FAX: 020 - 2305101
CELL: 0722554624


JOB TITLE:
**PROPOSED BLUE SKILLS TRAINING FOR
EMPLOYMENT CENTRE (BSTEC) FOR THE
KISUMU NATIONAL POLYTECHNIC ON
KISUMU MUNICIPALITY / BLOCK 9 / 101**

DRAWING TITLE:


**VISITOR'S CENTRE AND AQUA CENTRE -
SECTION E-E' KEY DRAWING, SECTION E-E' PART 1**

P-150


DRG. NO: 12	REVISION: 	DRAWN BY: J.O.O.
SCALE: 1:100 1:50	DATE: MAR 2026	CHECKED BY: O.M.

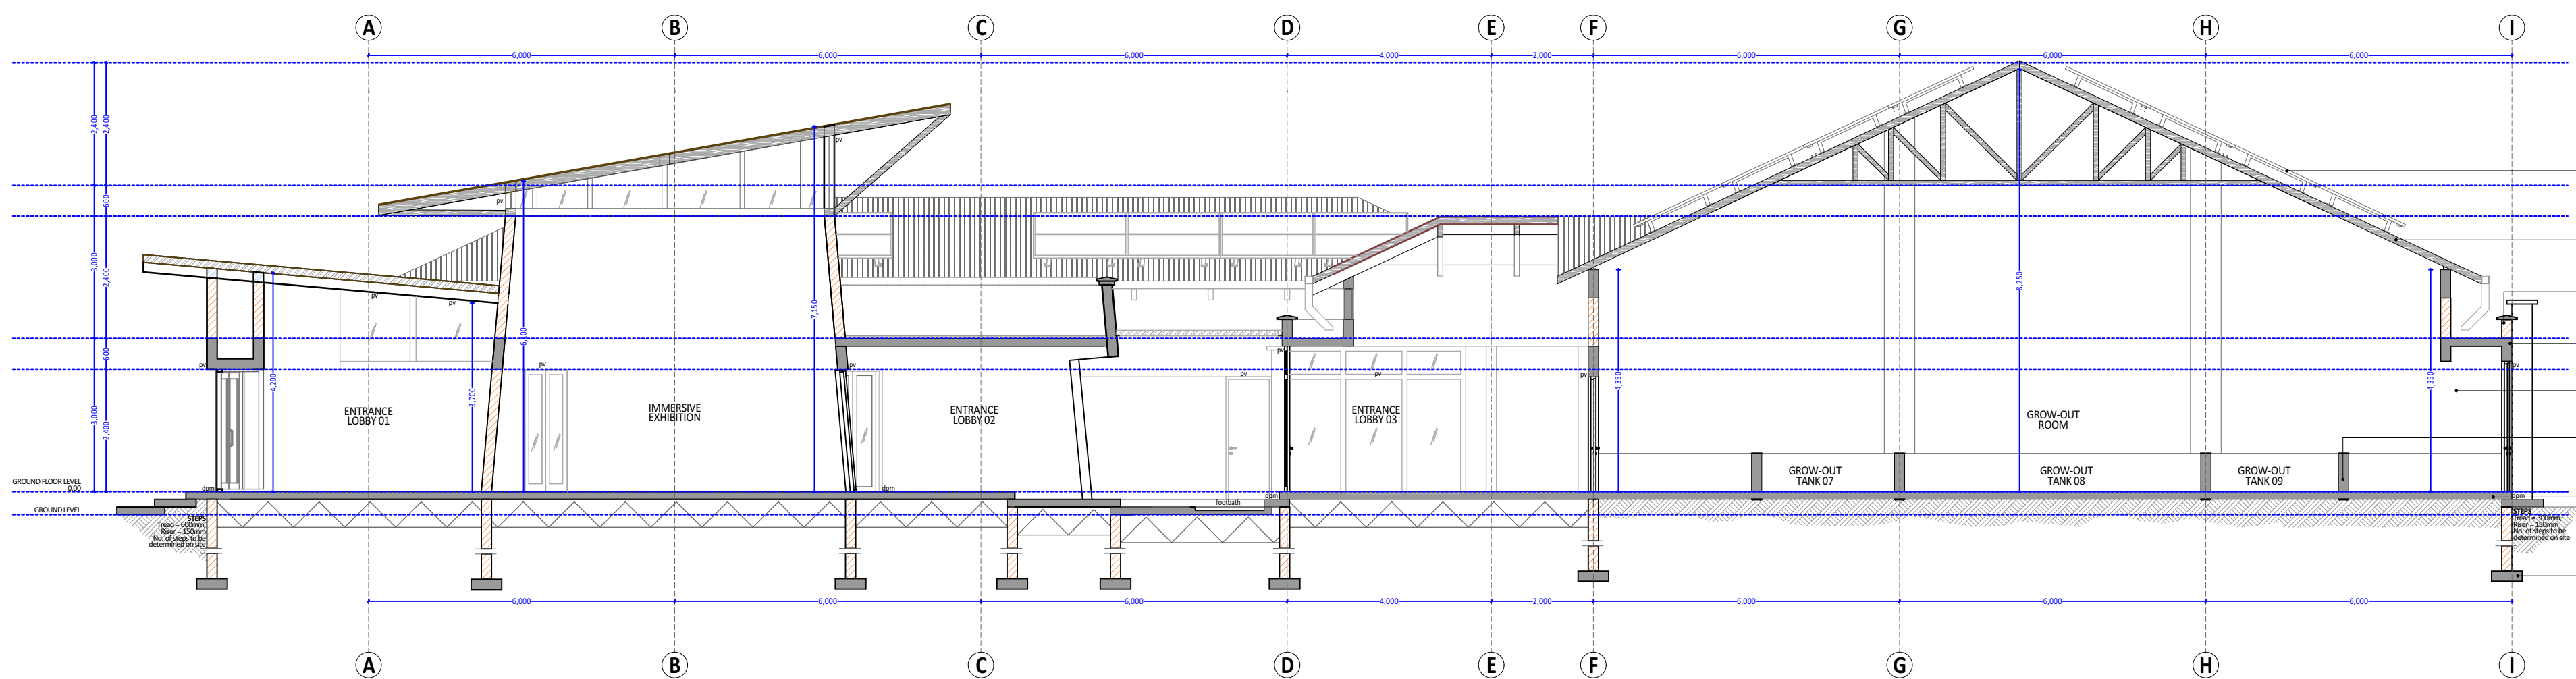


VISITOR'S CENTRE AND AQUA CENTRE SECTION E-E' KEY DRAWING
Scale 1:100

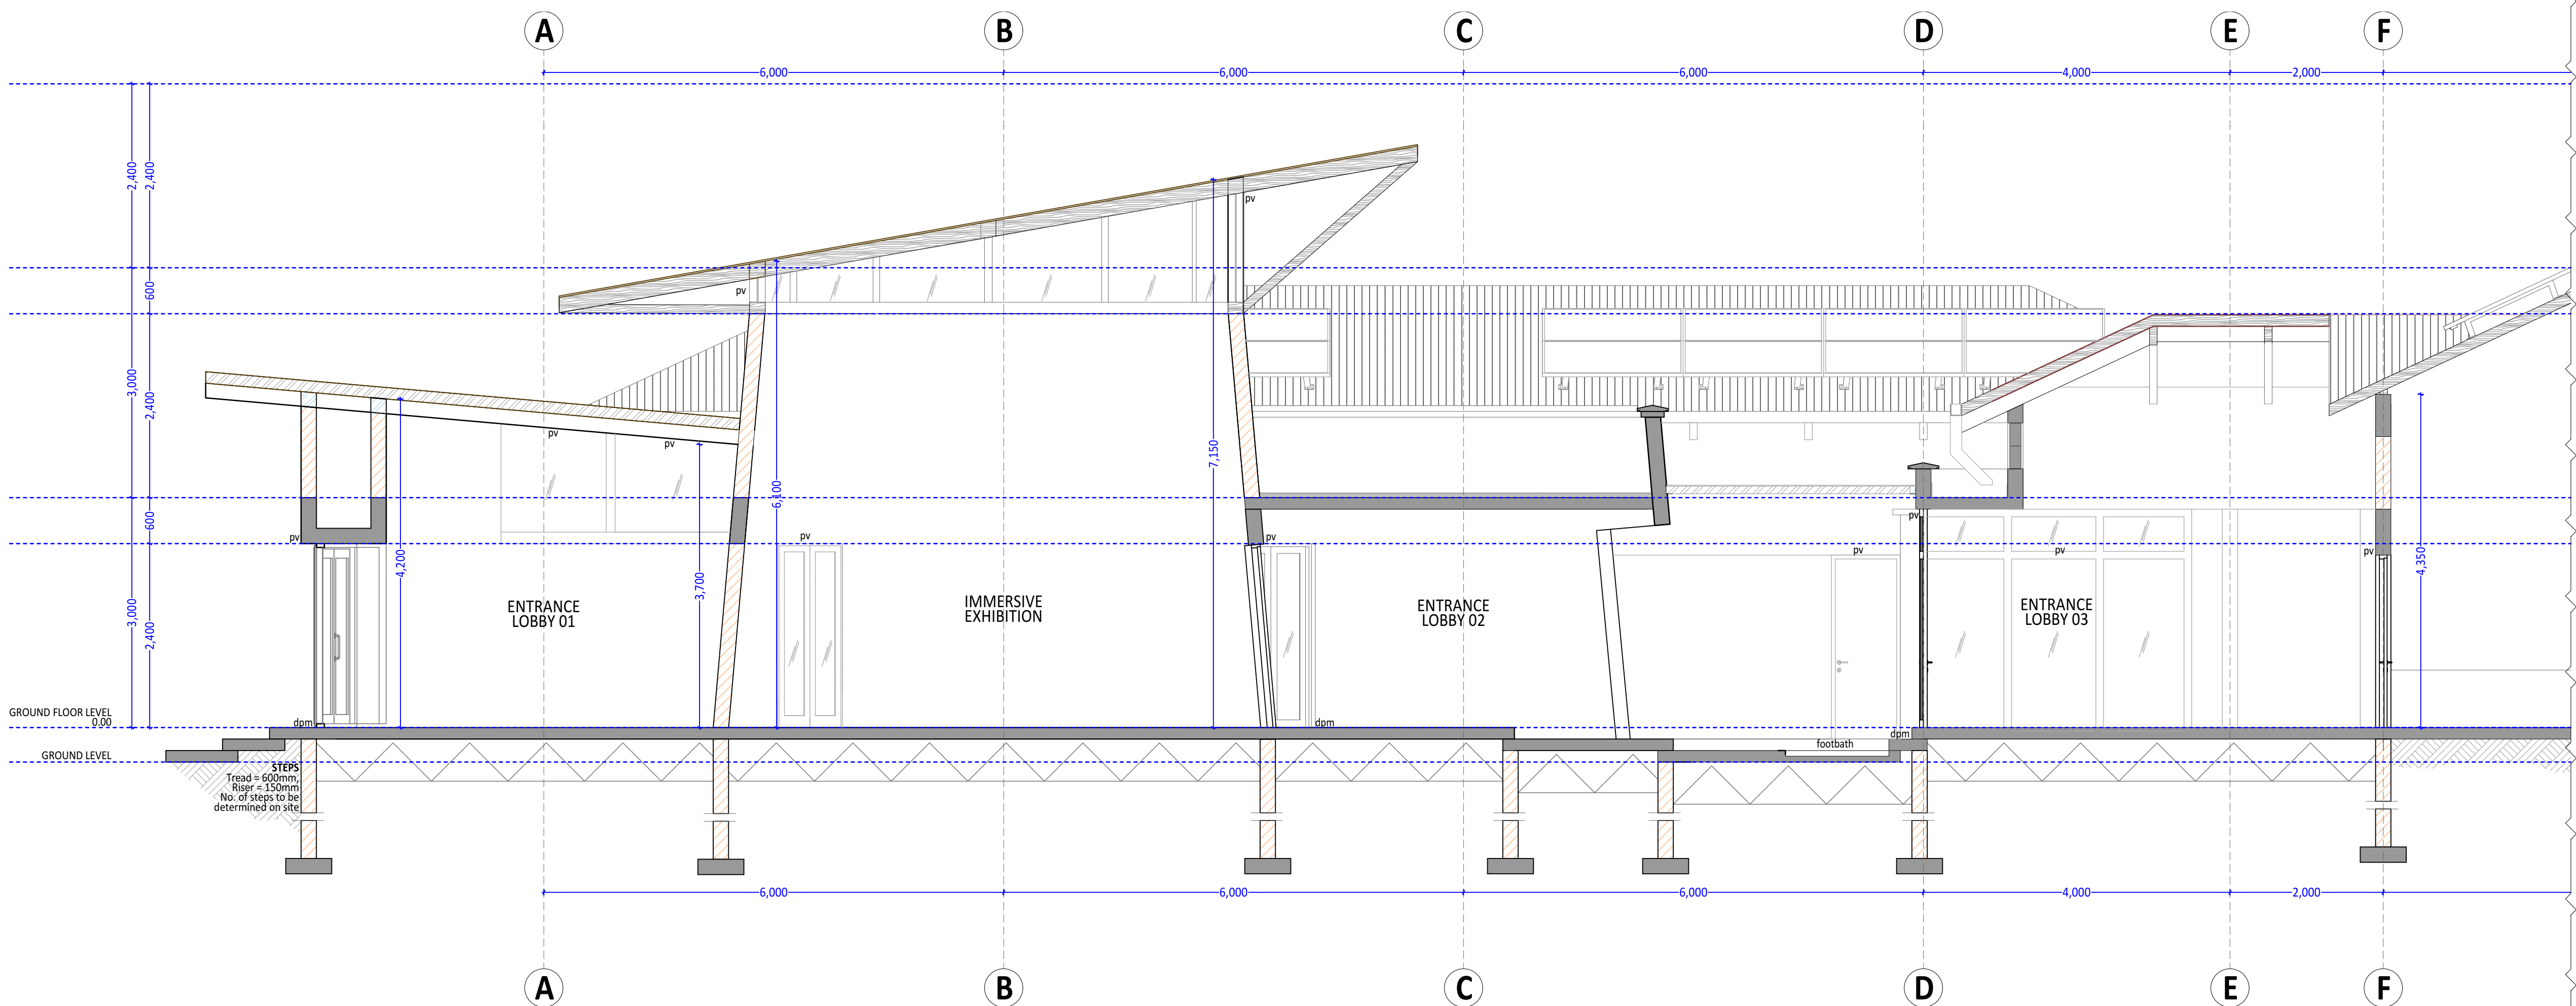

VISITOR'S CENTRE AND AQUA CENTRE SECTION E-E' PART 1
Scale 1:100

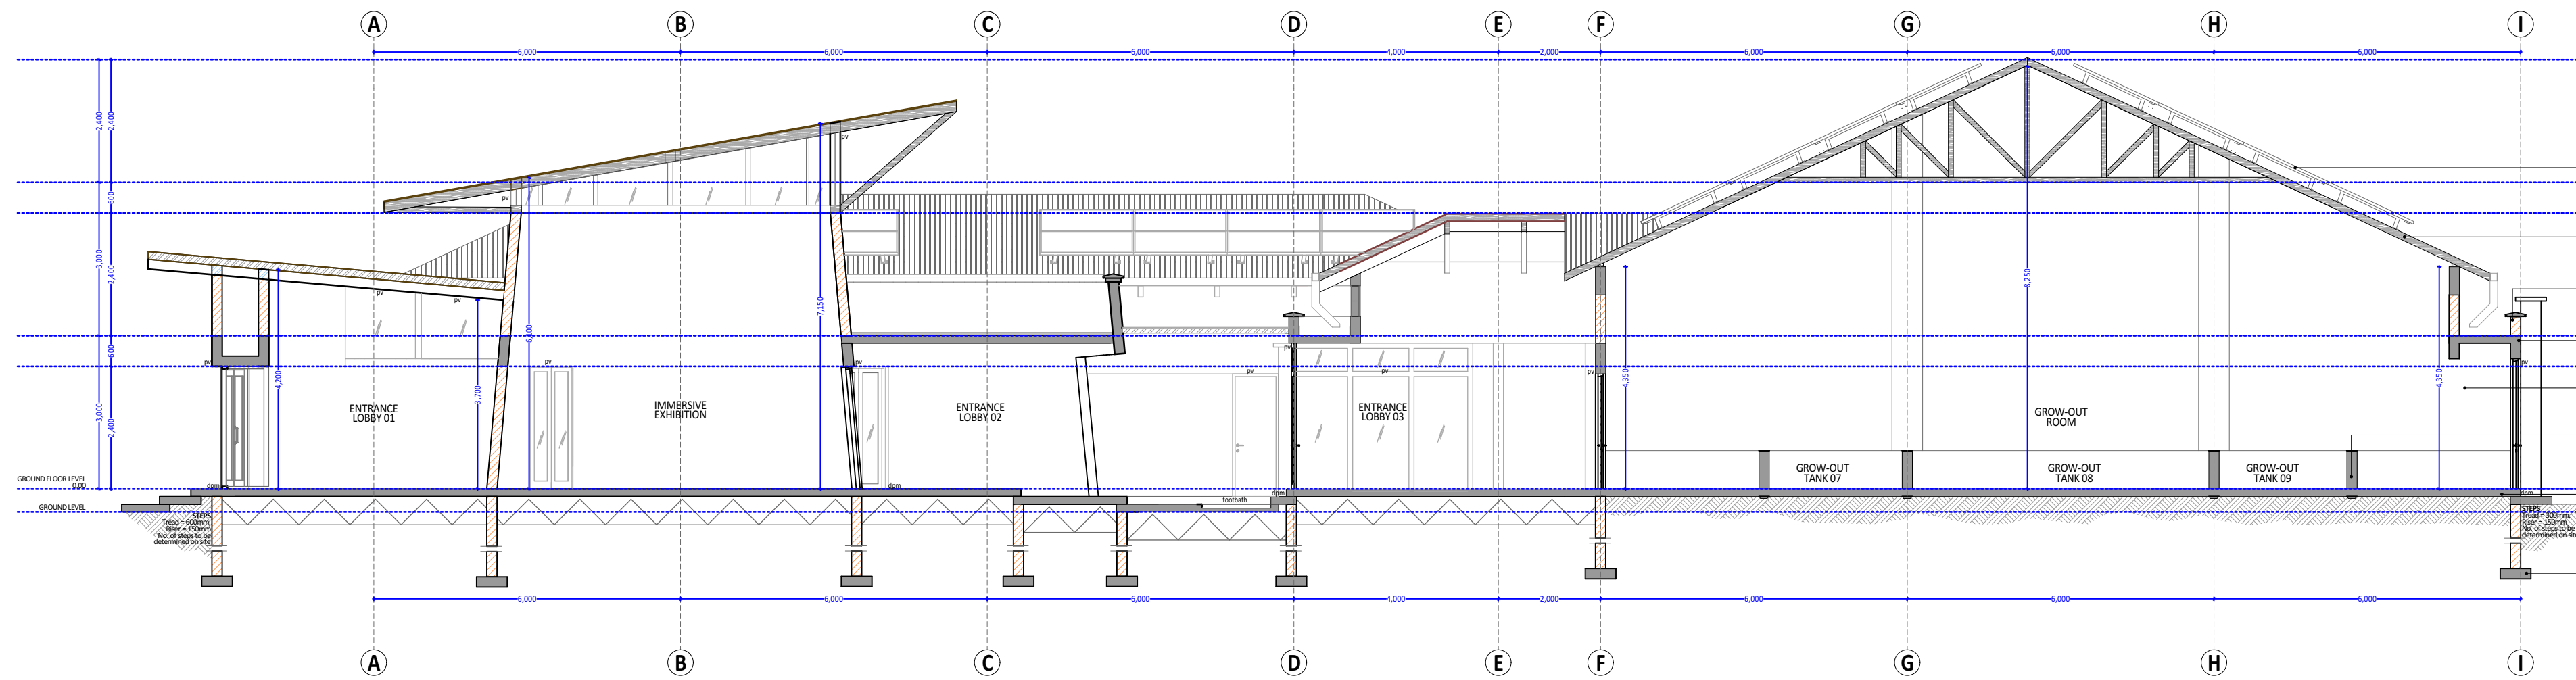

VISITOR'S CENTRE AND AQUA CENTRE SECTION E-E' KEY DRAWING
Scale 1:100

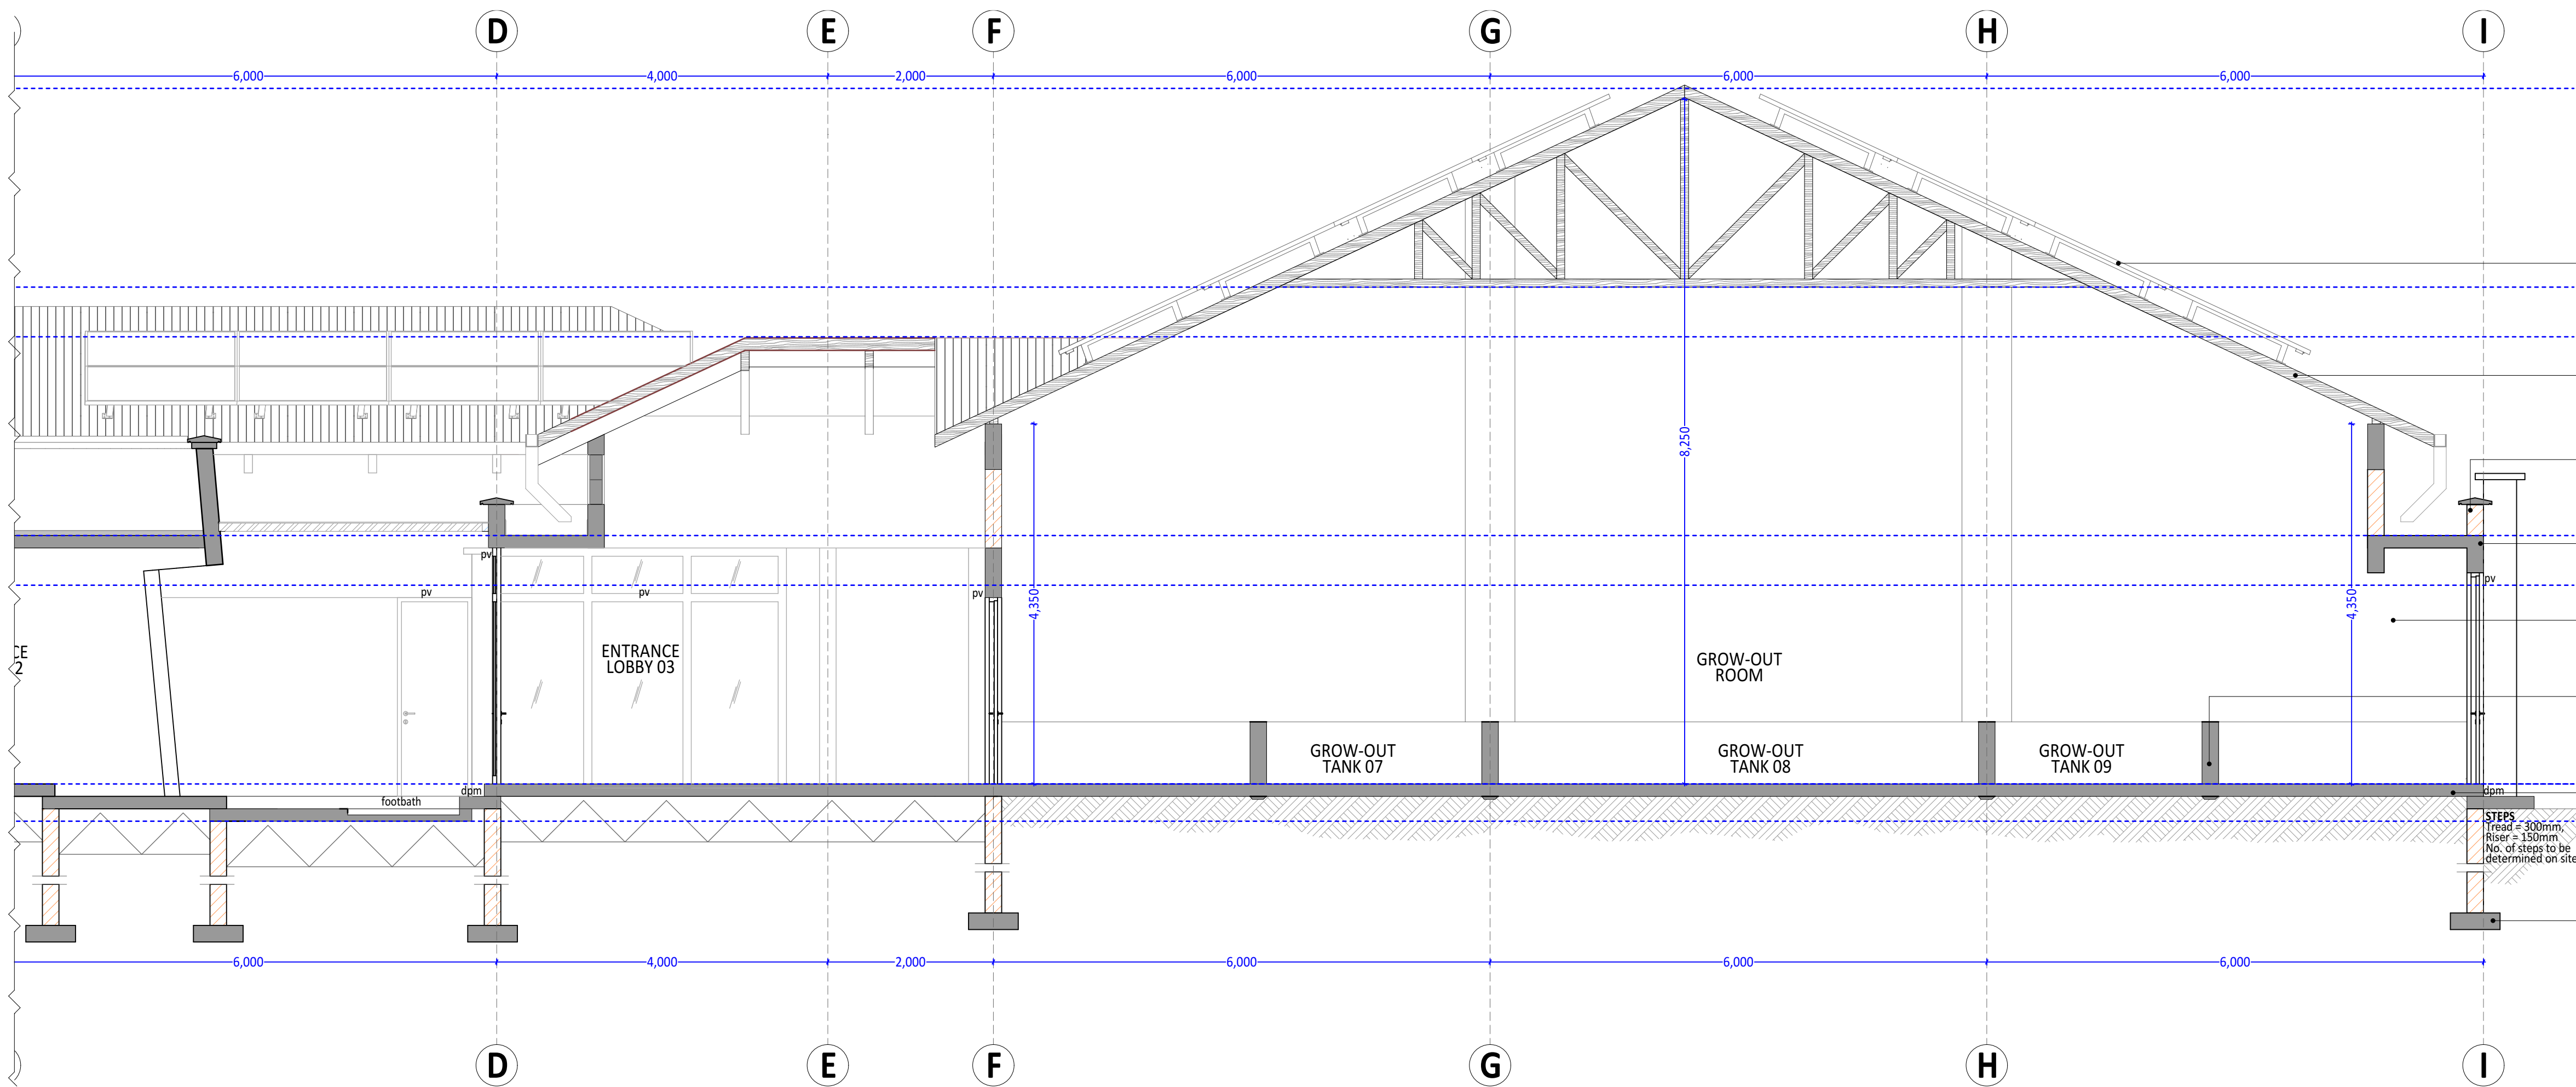

VISITOR'S CENTRE AND AQUA CENTRE SECTION E-E' PART 2
Scale 1:100

NOTES

GENERAL NOTES

1. This drawing is protected under the Copyright Act and cannot be used or reproduced in part or in whole without authors consent.
2. Read only figured dimensions.
3. All construction work is to comply with the latest K.B.S. standard codes of practice, Local Authority By- Laws, and fire regulations.
4. P.V. denotes permanent ventilation and must be provided above all doors and windows where indicated or shown.
5. All walls less than 200mm thick to be reinforced with hoop iron at every alternate course.
6. Water Meter to be 300mm above G.L.
7. D.P.C. denotes one layer of bituminous felt to be provided under walls 150mm above G.L.
8. All R.C. works to structural engineer's details.
9. Provide 1 row of 600x600x50mm precast conc paving slabs around the building unless otherwise shown.
10. Contractors must verify all dimensions and levels on site before commencing work. Any discrepancies must be reported to the architect before work is put in hand.
11. All levels shown are finished levels otherwise stated.
12. All surface beds to be cast on well compacted and well consolidated filling.
13. Depth of foundation trenches to be minimum 600mm below reduced ground level.
14. All pipes and services to be minimum 450mm below reduced ground level.

REVISIONS

No.	Date	Revision/Issue

OTTO MRUTTU
REGISTERED ARCHITECT NO. A1023

SIGNATURE:

[Signature]

	Proposed work shown thus
	Existing work shown thus
	Work to be demolished shown thus

CLIENT: THE KISUMU NATIONAL POLYTECHNIC
P.O. BOX 143
KISUMU 40 100

SIGNATURE:

Otto Mruttu + Partners Architects
P.O. BOX 76382 NAIROBI 00508
TEL: 020 - 2722410
FAX: 020 - 2305101
CELL: 0722554624





JOB TITLE:
**PROPOSED BLUE SKILLS TRAINING FOR
EMPLOYMENT CENTRE (BSTEC) FOR THE
KISUMU NATIONAL POLYTECHNIC ON
KISUMU MUNICIPALITY / BLOCK 9 / 101**

DRAWING TITLE:

VISITOR'S CENTRE AND AQUA CENTRE -
SECTION E-E' KEY DRAWING, SECTION E-E' PART 2

P-150

DRG. NO: 13	REVISION:	DRAWN BY: J.O.O.
SCALE: 1:100 1:50	DATE: MAR 2026	CHECKED BY: O.M.

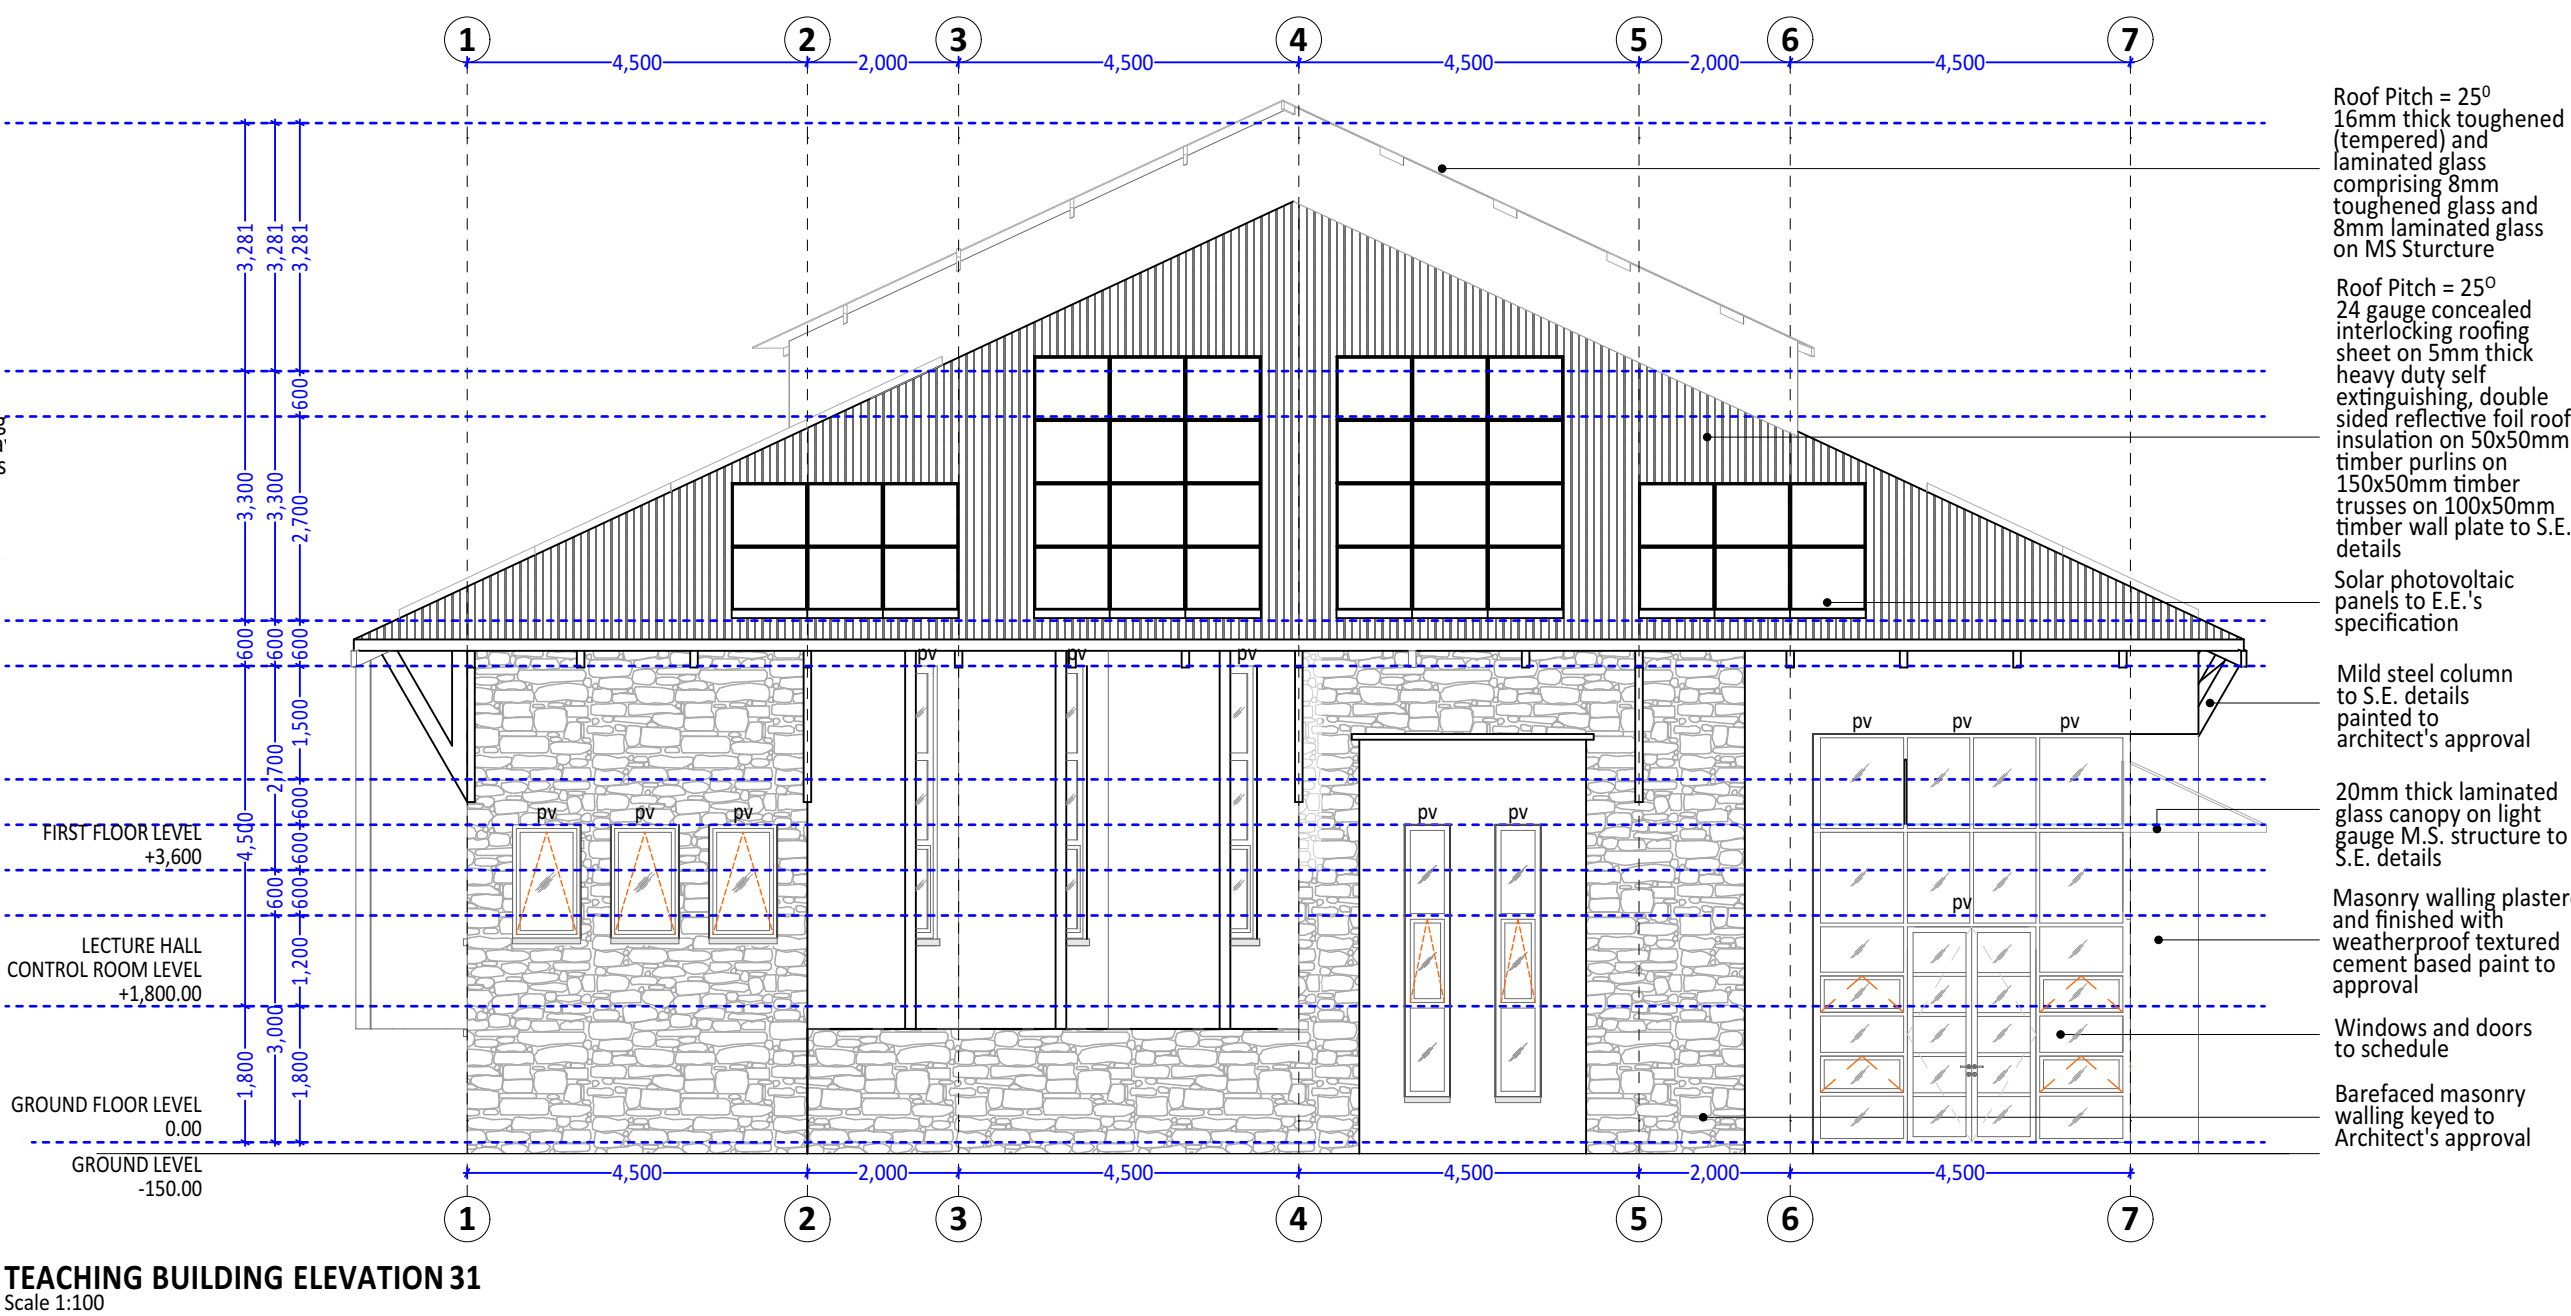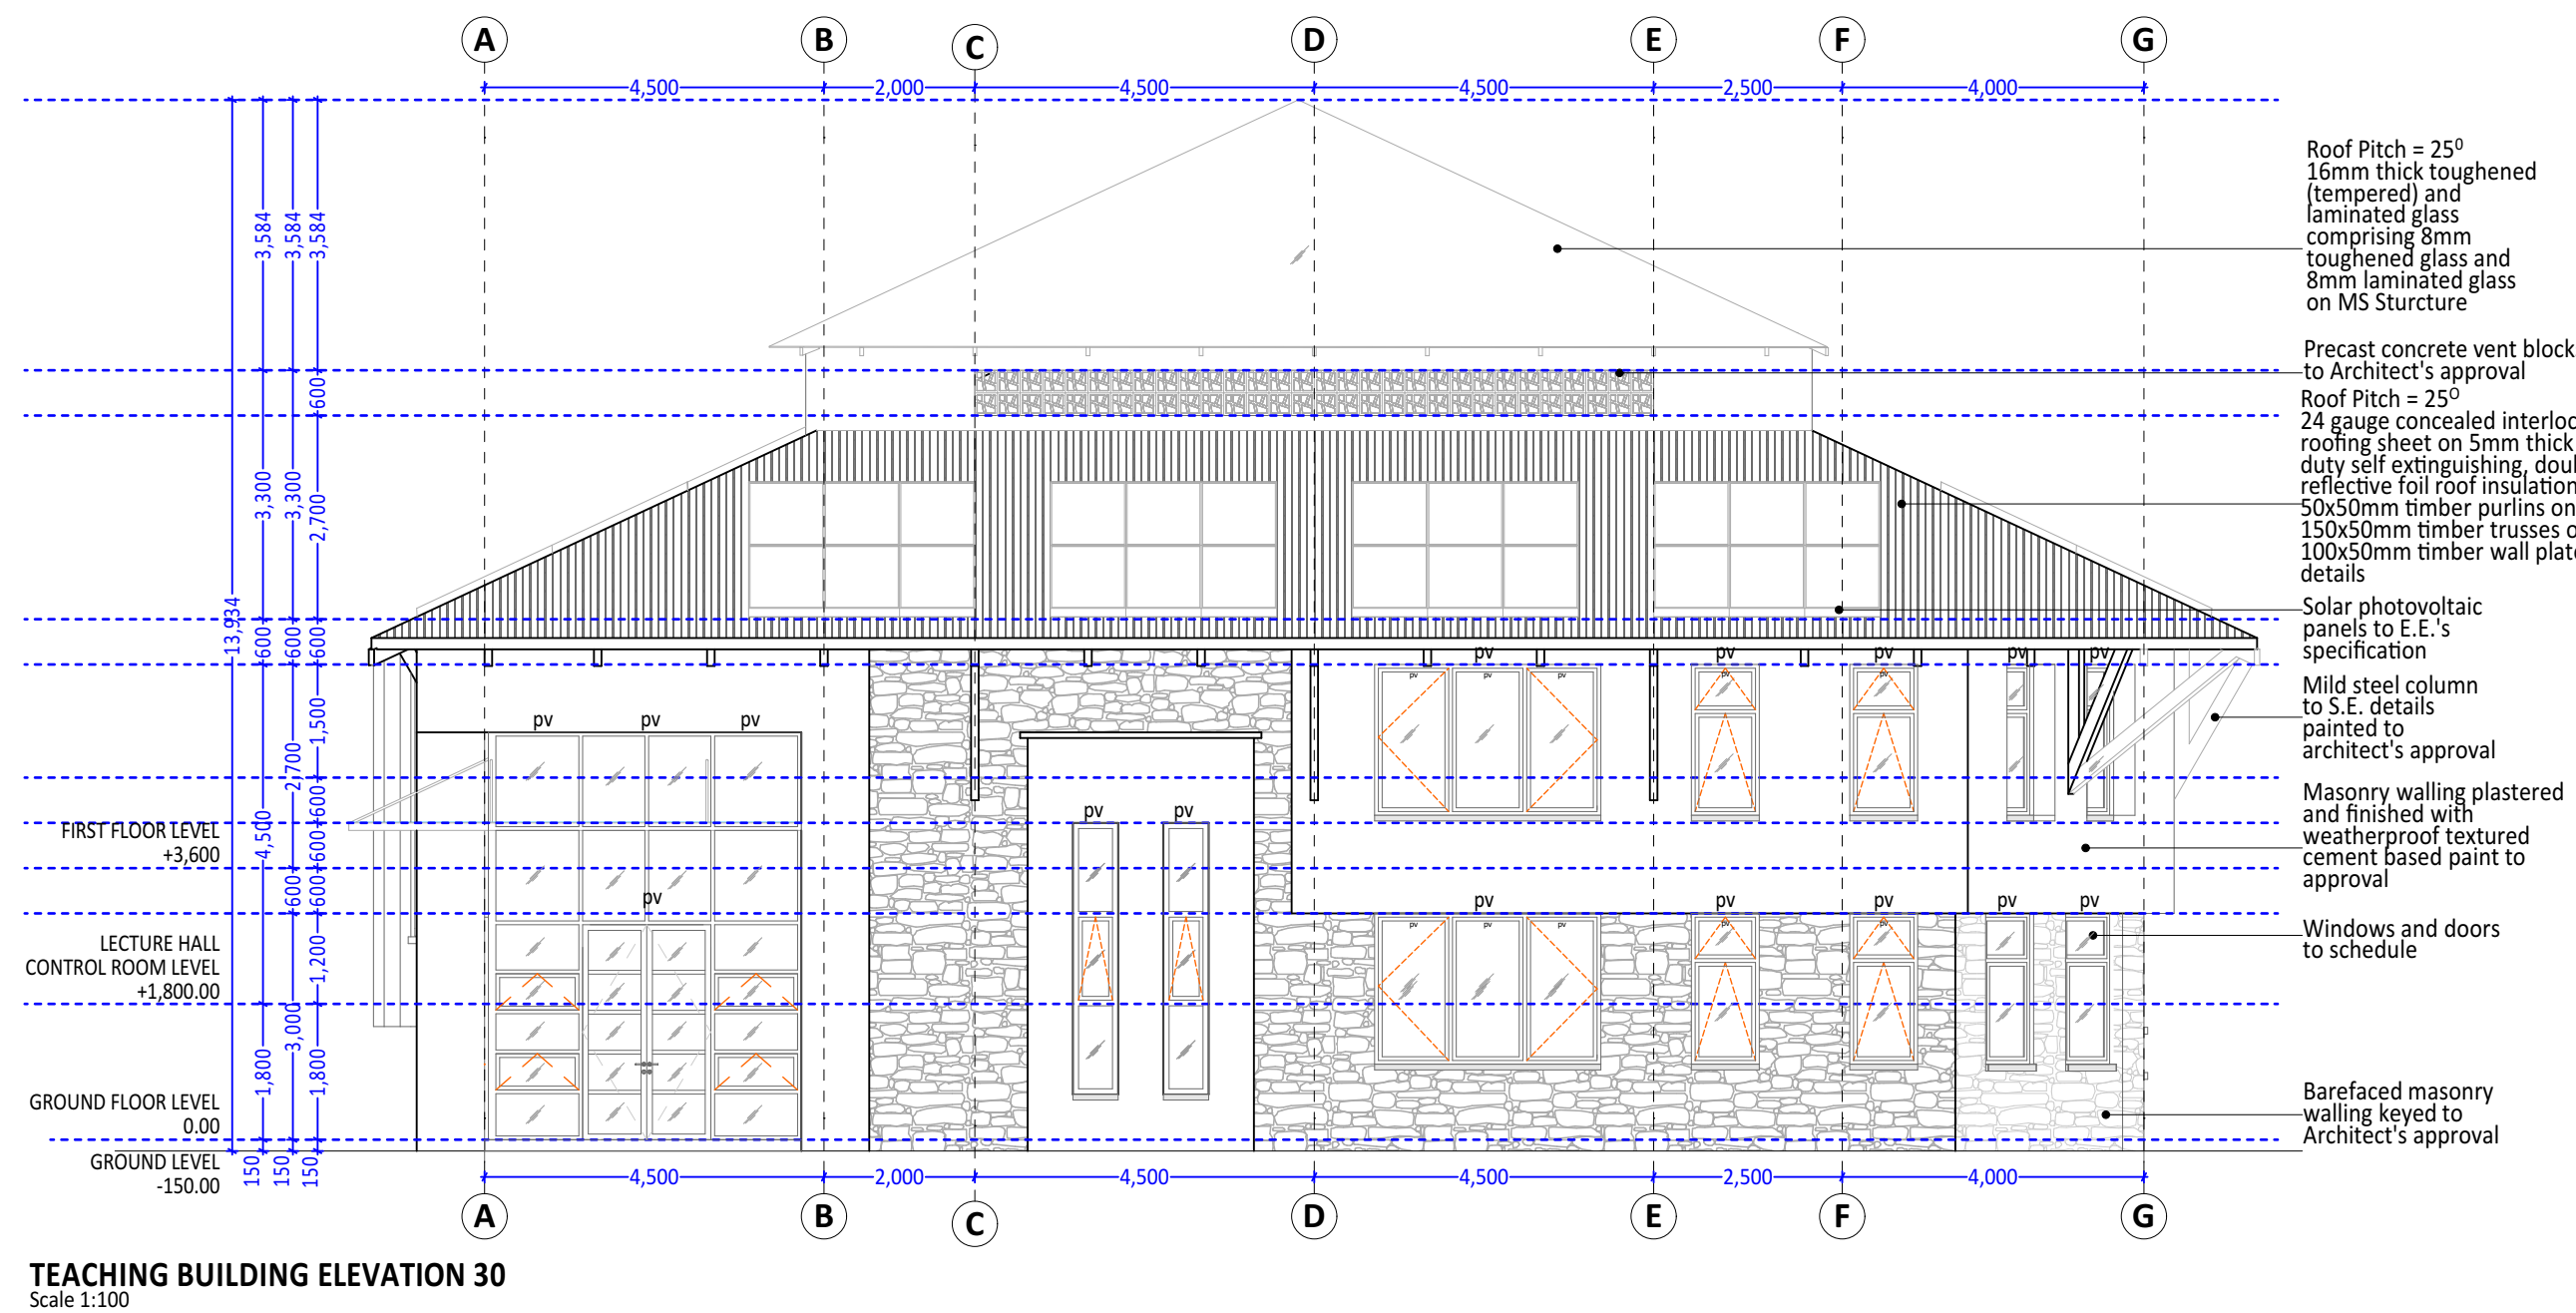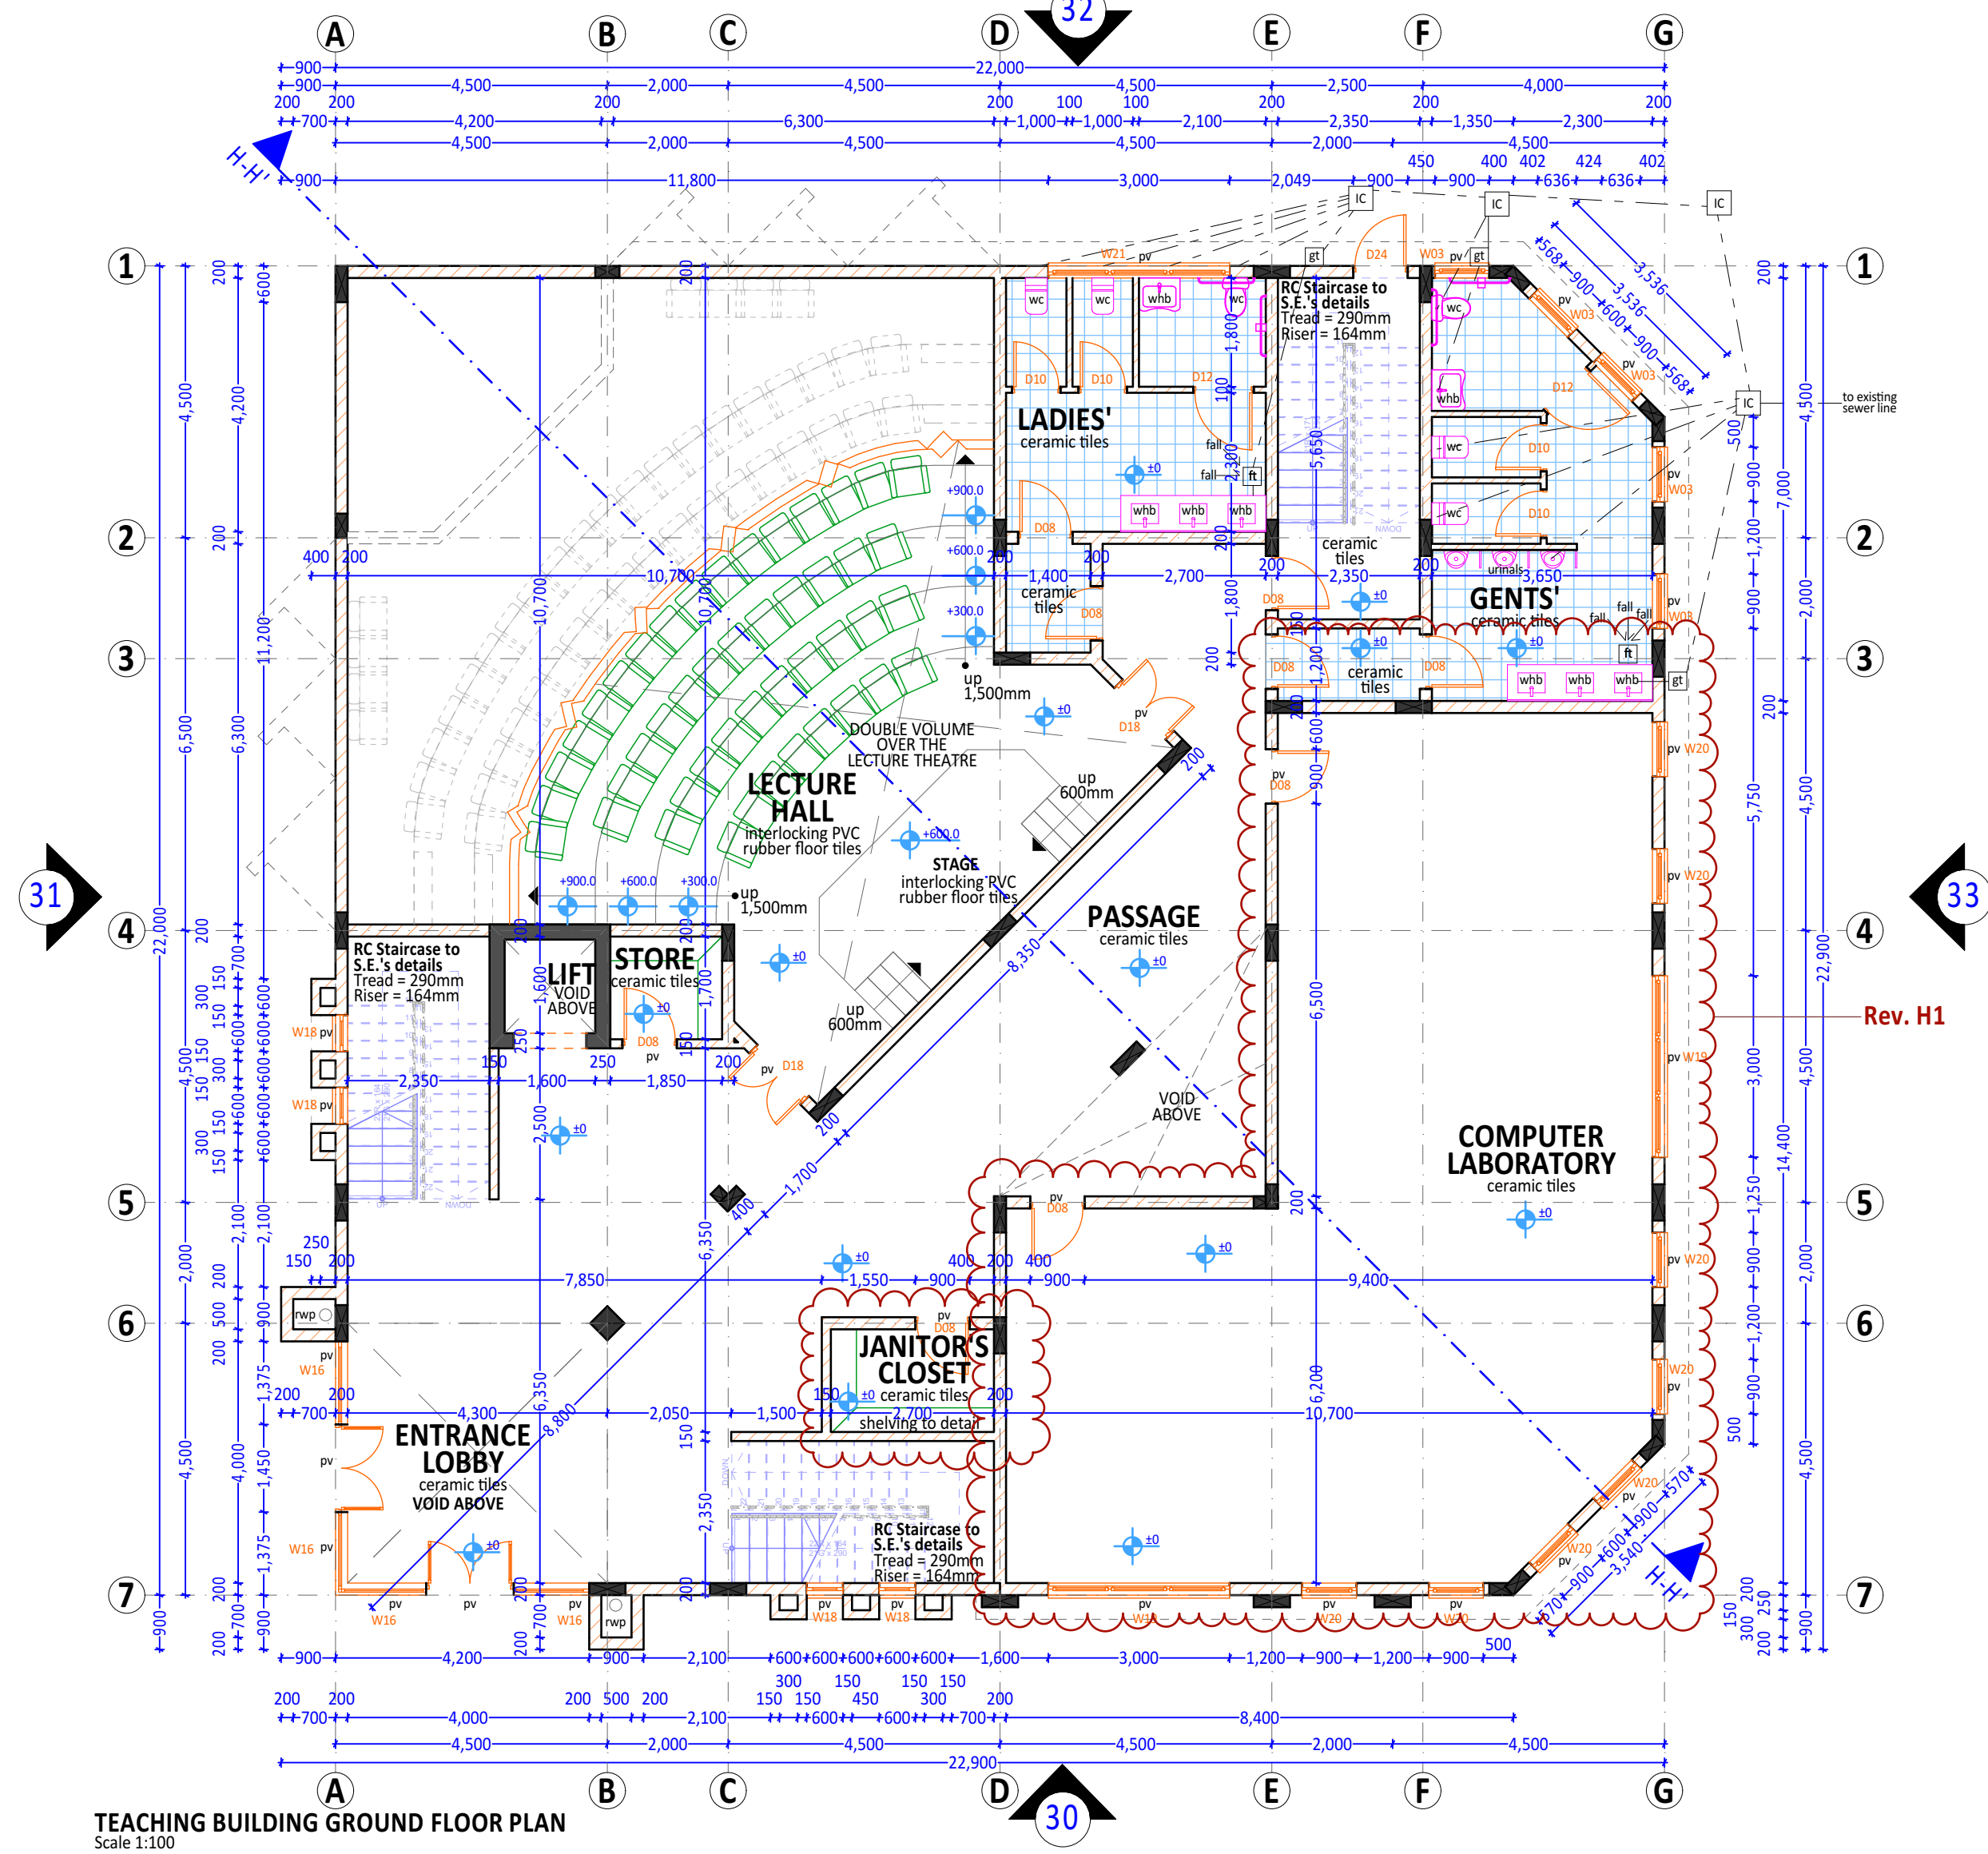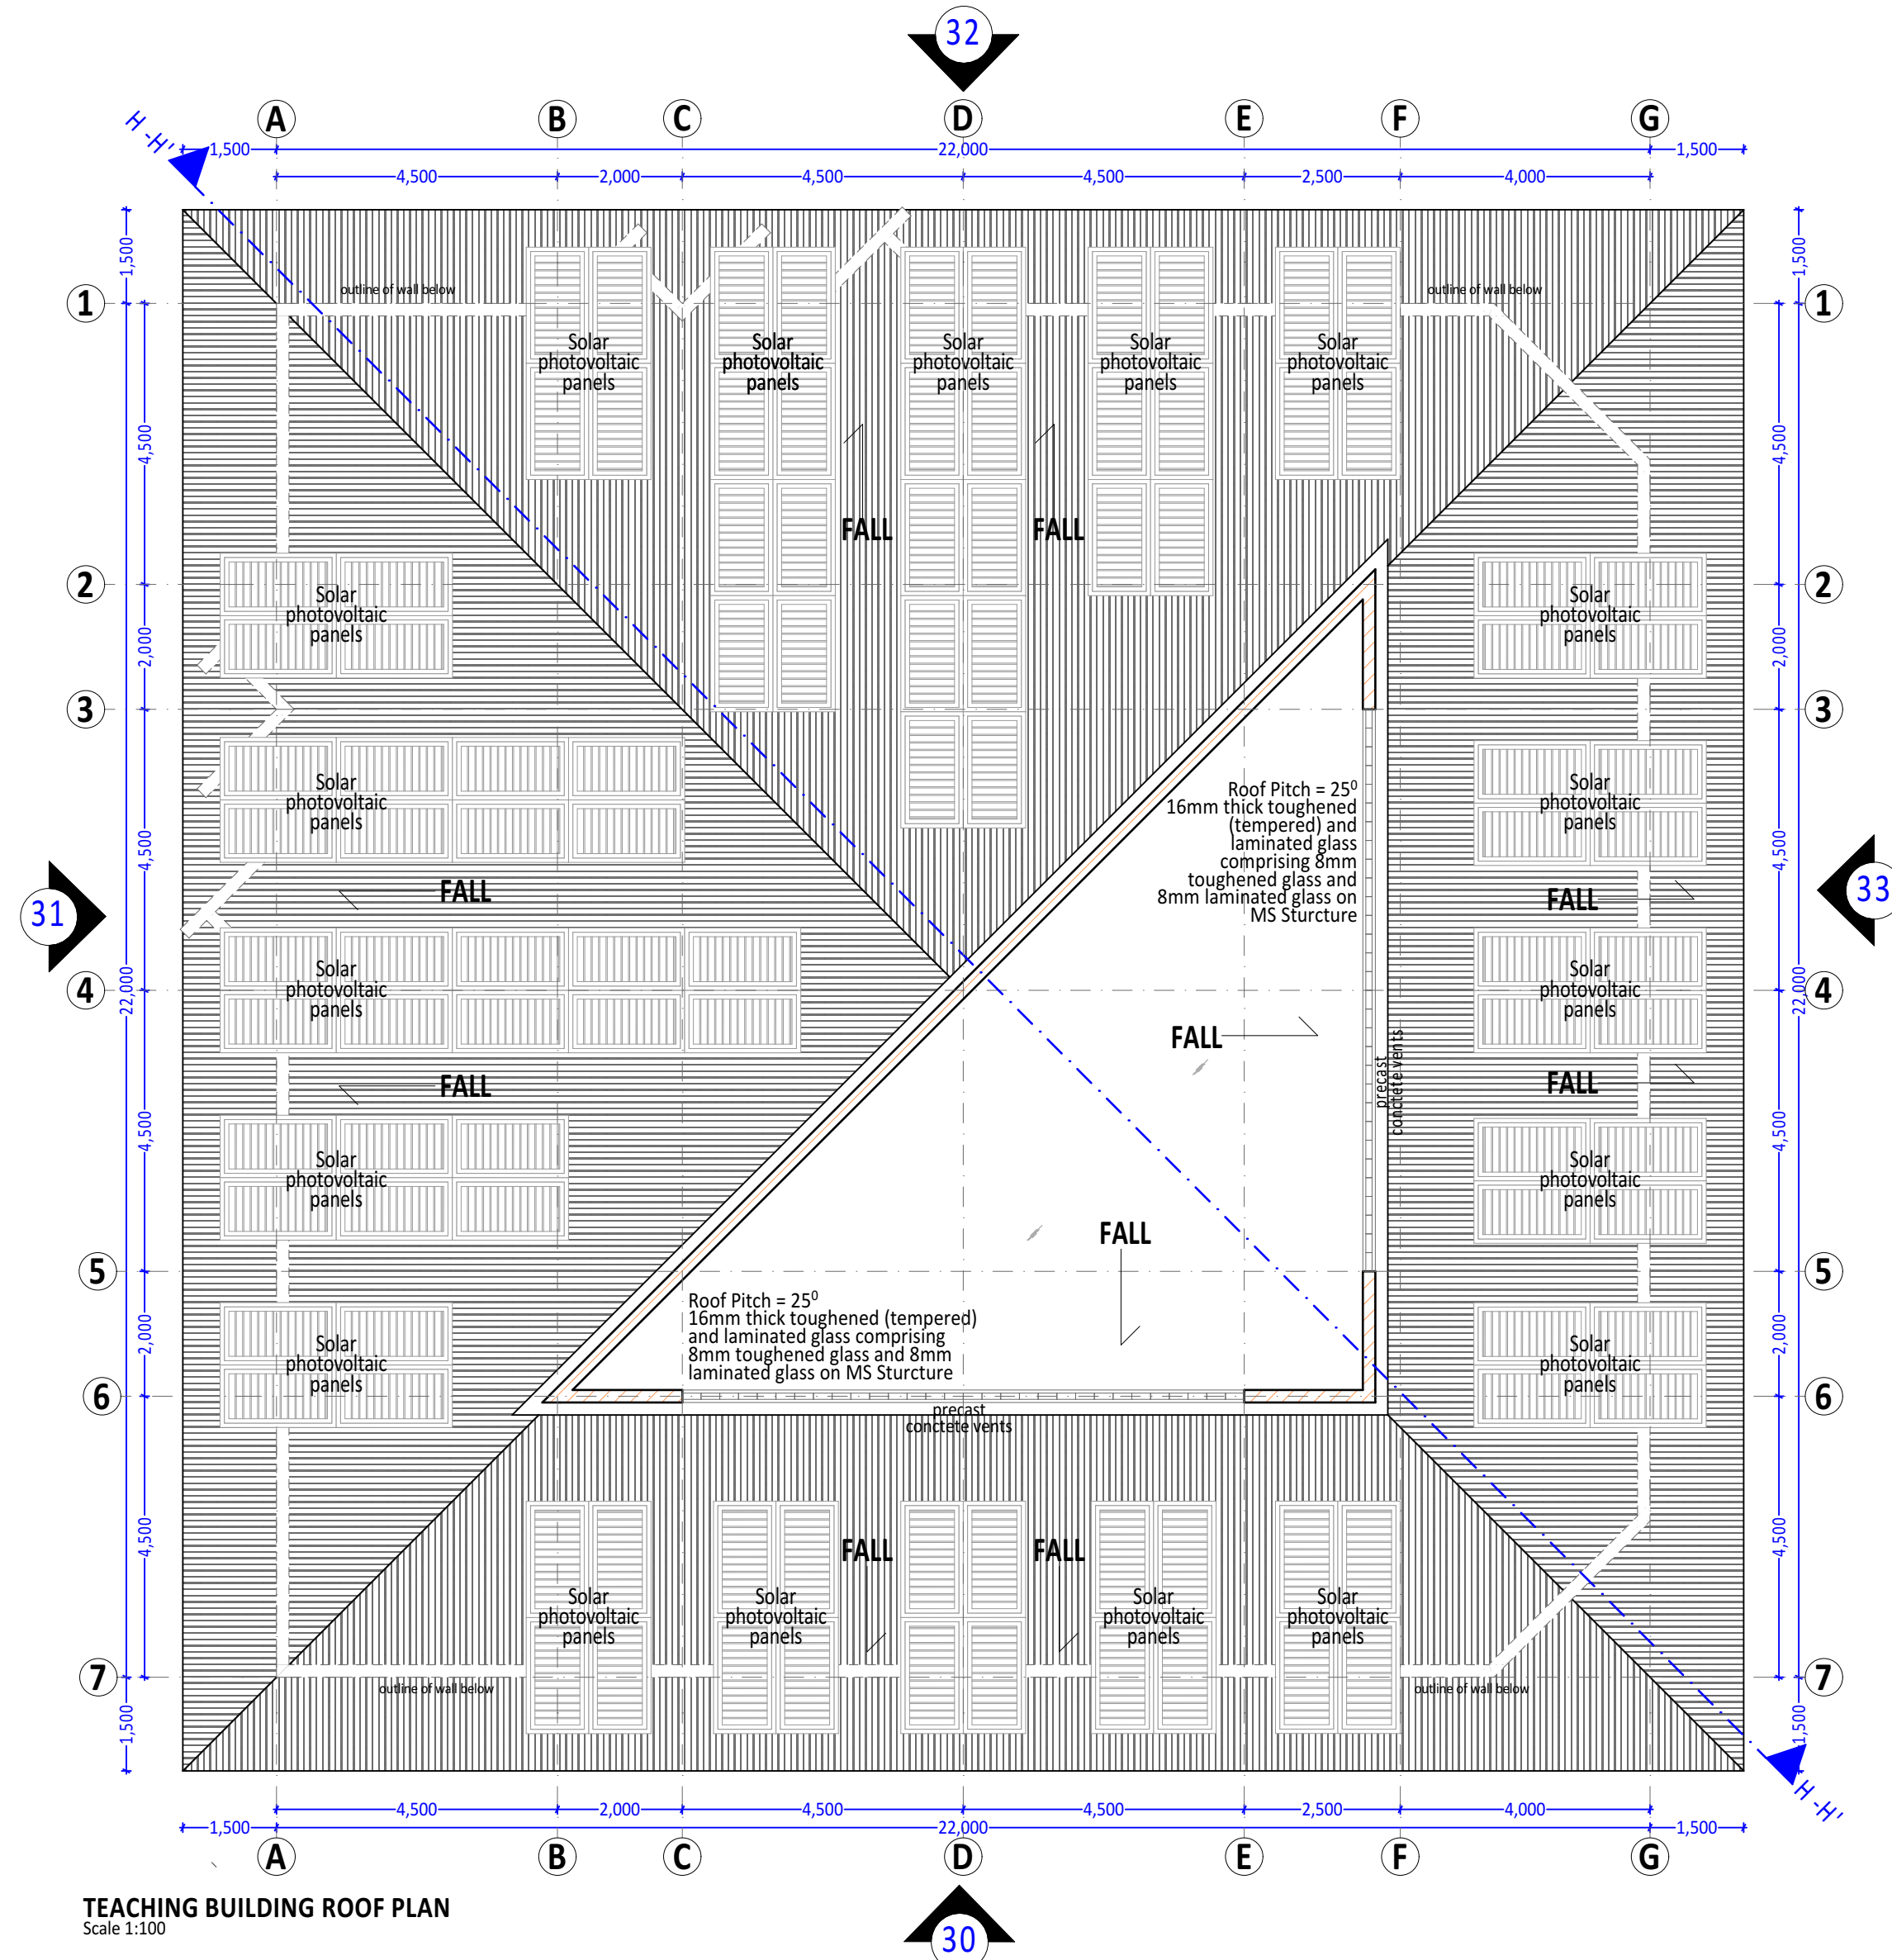

NOTES

GENERAL NOTES

1. This drawing is protected under the Copyright Act and cannot be used or reproduced in part or in whole without authors consent.
2. Read only figured dimensions.
3. All construction work is to comply with the latest K.B.S. standard codes of practice, Local Authority By- Laws, and fire regulations.
4. P.V. denotes permanent ventilation and must be provided above all doors and windows where indicated or shown.
5. All walls less than 200mm thick to be reinforced with hoop iron at every alternate course.
6. Water Meter to be 300mm above G.L.
7. D.P.C. denotes one layer of bituminous felt to be provided under walls 150mm above G.L.
8. All R.C. works to structural engineer's details.
9. Provide 1 row of 600x600x50mm precast conc paving slabs around the building unless otherwise shown.
10. Contractors must verify all dimensions and levels on site before commencing work. Any discrepancies must be reported to the architect before work is put in hand.
11. All levels shown are finished levels otherwise stated.
12. All surface beds to be cast on well compacted and well consolidated filling.
13. Depth of foundation trenches to be minimum 600mm below reduced ground level.
14. All pipes and services to be minimum 450mm below reduced ground level.

REVISIONS

No.	Date	Revision/Issue
Rev. H1	15/06/26	Classrooms have been revised to be a Computer Laboratory of 96m².

OTTO MRUTTU
REGISTERED ARCHITECT NO. A1023

SIGNATURE:

[Signature]

Proposed work shown thus
Existing work shown thus
Work to be demolished shown thus

CLIENT: THE KISUMU NATIONAL POLYTECHNIC
P.O. BOX 143
KISUMU 40 100

SIGNATURE:

Otto Mruttu + Partners Architects
P.O. BOX 76382 NAIROBI 00508
TEL: 020 - 2722410
FAX: 020 - 2305101
CELL: 0722554624

JOB TITLE:
**PROPOSED BLUE SKILLS TRAINING FOR
EMPLOYMENT CENTRE (BSTEC) FOR THE
KISUMU NATIONAL POLYTECHNIC ON
KISUMU MUNICIPALITY / BLOCK 9 / 101**

DRAWING TITLE:
**TEACHING BUILDING -
ROOF PLAN, GROUND FLOOR PLAN, ELEVATION 30,
ELEVATION 31**

P-150

DRG. NO: 14	REVISION:	DRAWN BY: J.O.O.
SCALE: 1:100	DATE: MAR 2026	CHECKED BY: O.M.

NOTES

GENERAL NOTES

1. This drawing is protected under the Copyright Act and cannot be used or reproduced in part or in whole without authors consent.
2. Read only figured dimensions.
3. All construction work is to comply with the latest K.B.S. standard codes of practice, Local Authority By- Laws, and fire regulations.
4. P.V. denotes permanent ventilation and must be provided above all doors and windows where indicated or shown.
5. All walls less than 200mm thick to be reinforced with hoop iron at every alternate course.
6. Water Meter to be 300mm above G.L.
7. D.P.C. denotes one layer of bituminous felt to be provided under walls 150mm above G.L.
8. All R.C. works to structural engineer's details.
9. Provide 1 row of 600x600x50mm precast conc paving slabs around the building unless otherwise shown.
10. Contractors must verify all dimensions and levels on site before commencing work. Any discrepancies must be reported to the architect before work is put in hand.
11. All levels shown are finished levels otherwise stated.
12. All surface beds to be cast on well compacted and well consolidated filling.
13. Depth of foundation trenches to be minimum 600mm below reduced ground level.
14. All pipes and services to be minimum 450mm below reduced ground level.

REVISIONS

No.	Date	Revision/Issue
Rev. H2	15/06/26	Classrooms number revised from being 6 no. to 3 no. Classroom 01.03 size increased by inclusion of passage that was between G.L.E and F to the classrooms' space

OTTO MRUTTU
REGISTERED ARCHITECT NO. A1023

SIGNATURE:

[Signature]

	Proposed work shown thus
	Existing work shown thus
	Work to be demolished shown thus

CLIENT: **THE KISUMU NATIONAL POLYTECHNIC**
P.O. BOX 143
KISUMU 40 100

SIGNATURE:


Otto Mruttu + Partners Architects
P.O. BOX 76382 NAIROBI 00508
TEL: 020 - 2722410
FAX: 020 - 2305101
CELL: 0722554624

JOB TITLE:
**PROPOSED BLUE SKILLS TRAINING FOR
EMPLOYMENT CENTRE (BSTEC) FOR THE
KISUMU NATIONAL POLYTECHNIC ON
KISUMU MUNICIPALITY / BLOCK 9 / 101**


DRAWING TITLE:
**TEACHING BUILDING -
FIRST FLOOR PLAN, ELEVATION 32, ELEVATION 33**

P-150


DRG. NO: 15	REVISION:	DRAWN BY: J.O.O.
SCALE: 1:100	DATE: MAR 2026	CHECKED BY: O.M.

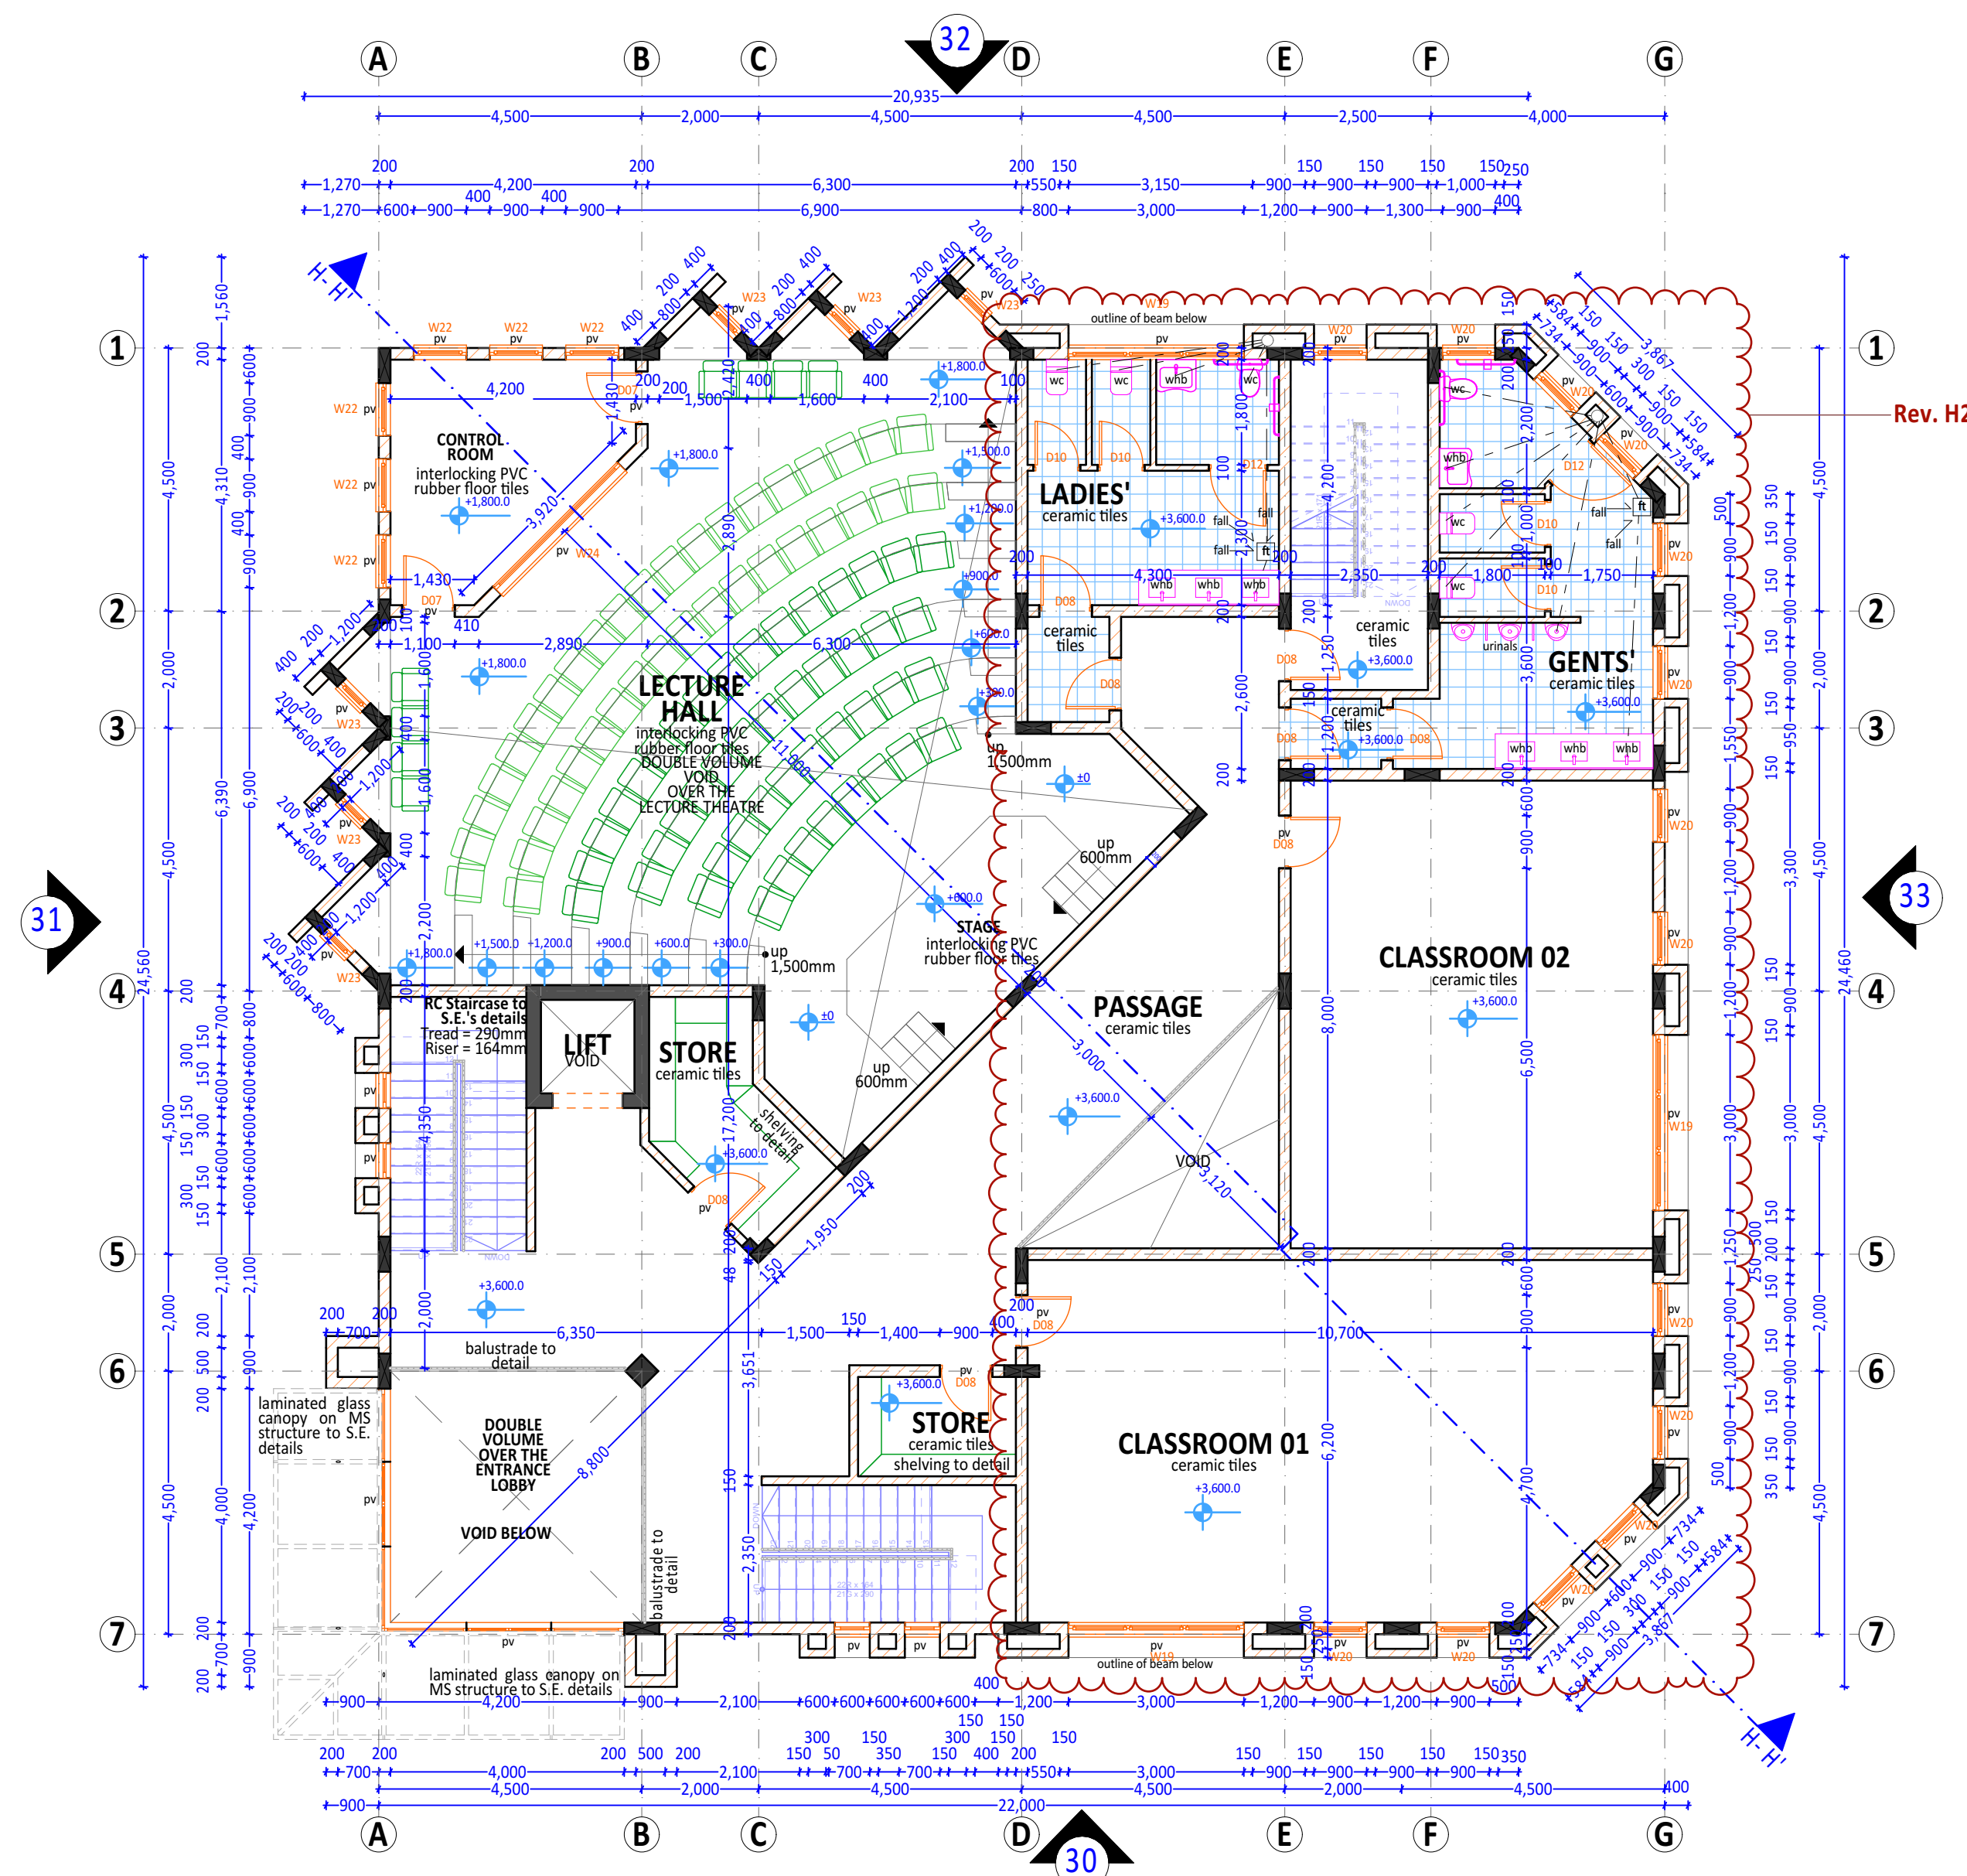

TEACHING BUILDING FIRST FLOOR PLAN
Scale 1:100

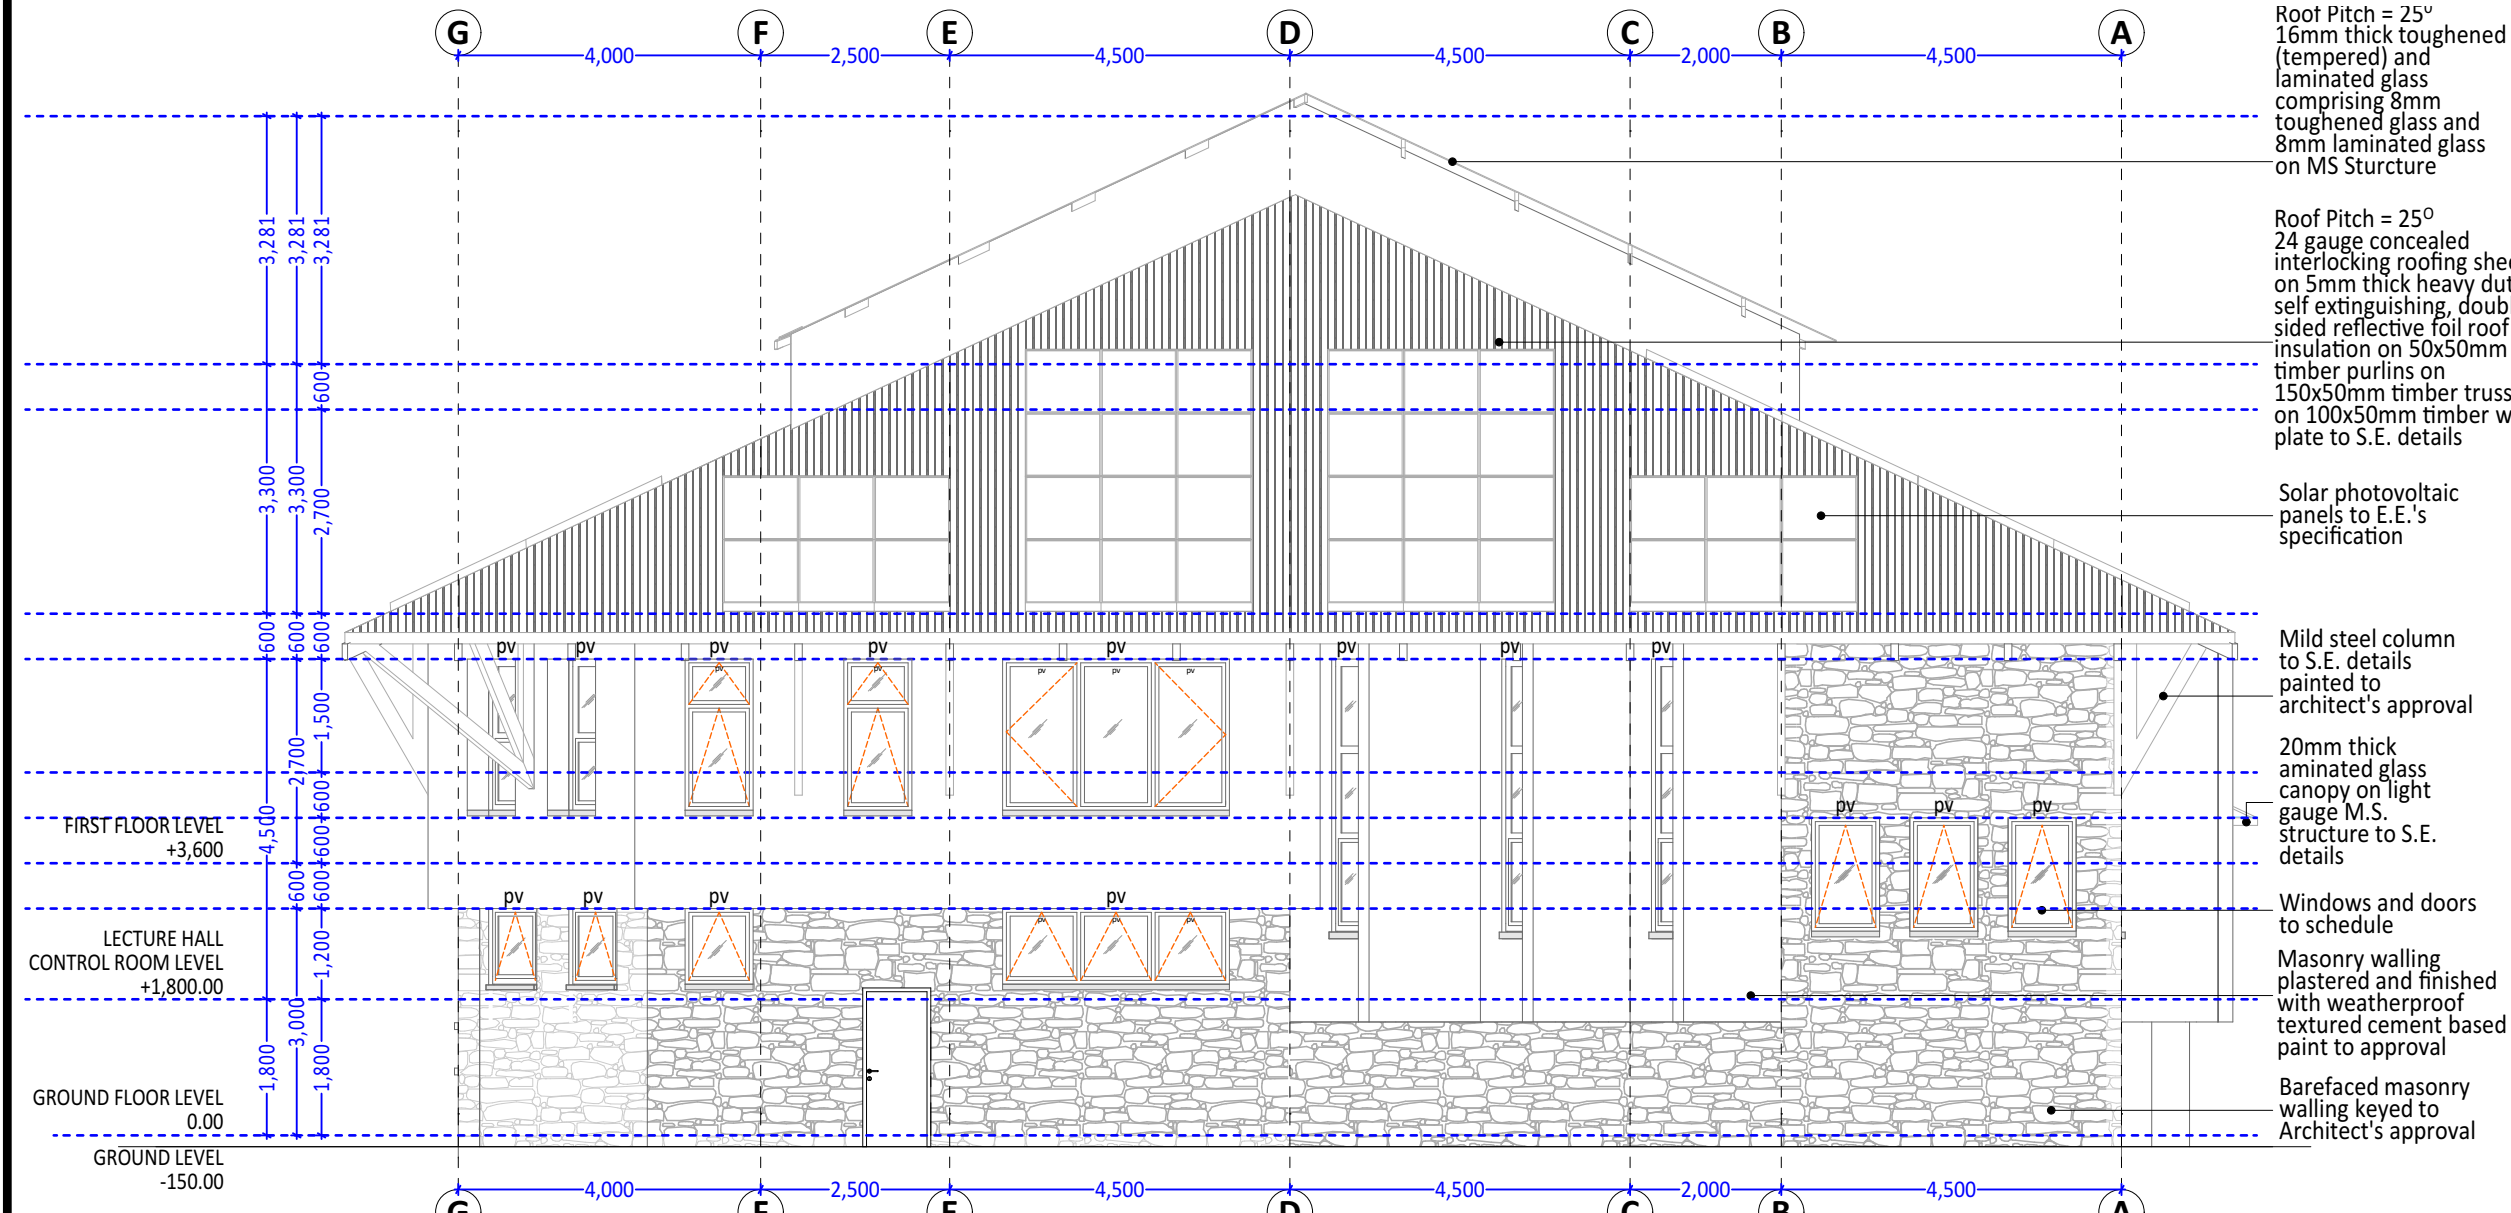

TEACHING BUILDING ELEVATION 32
Scale 1:100

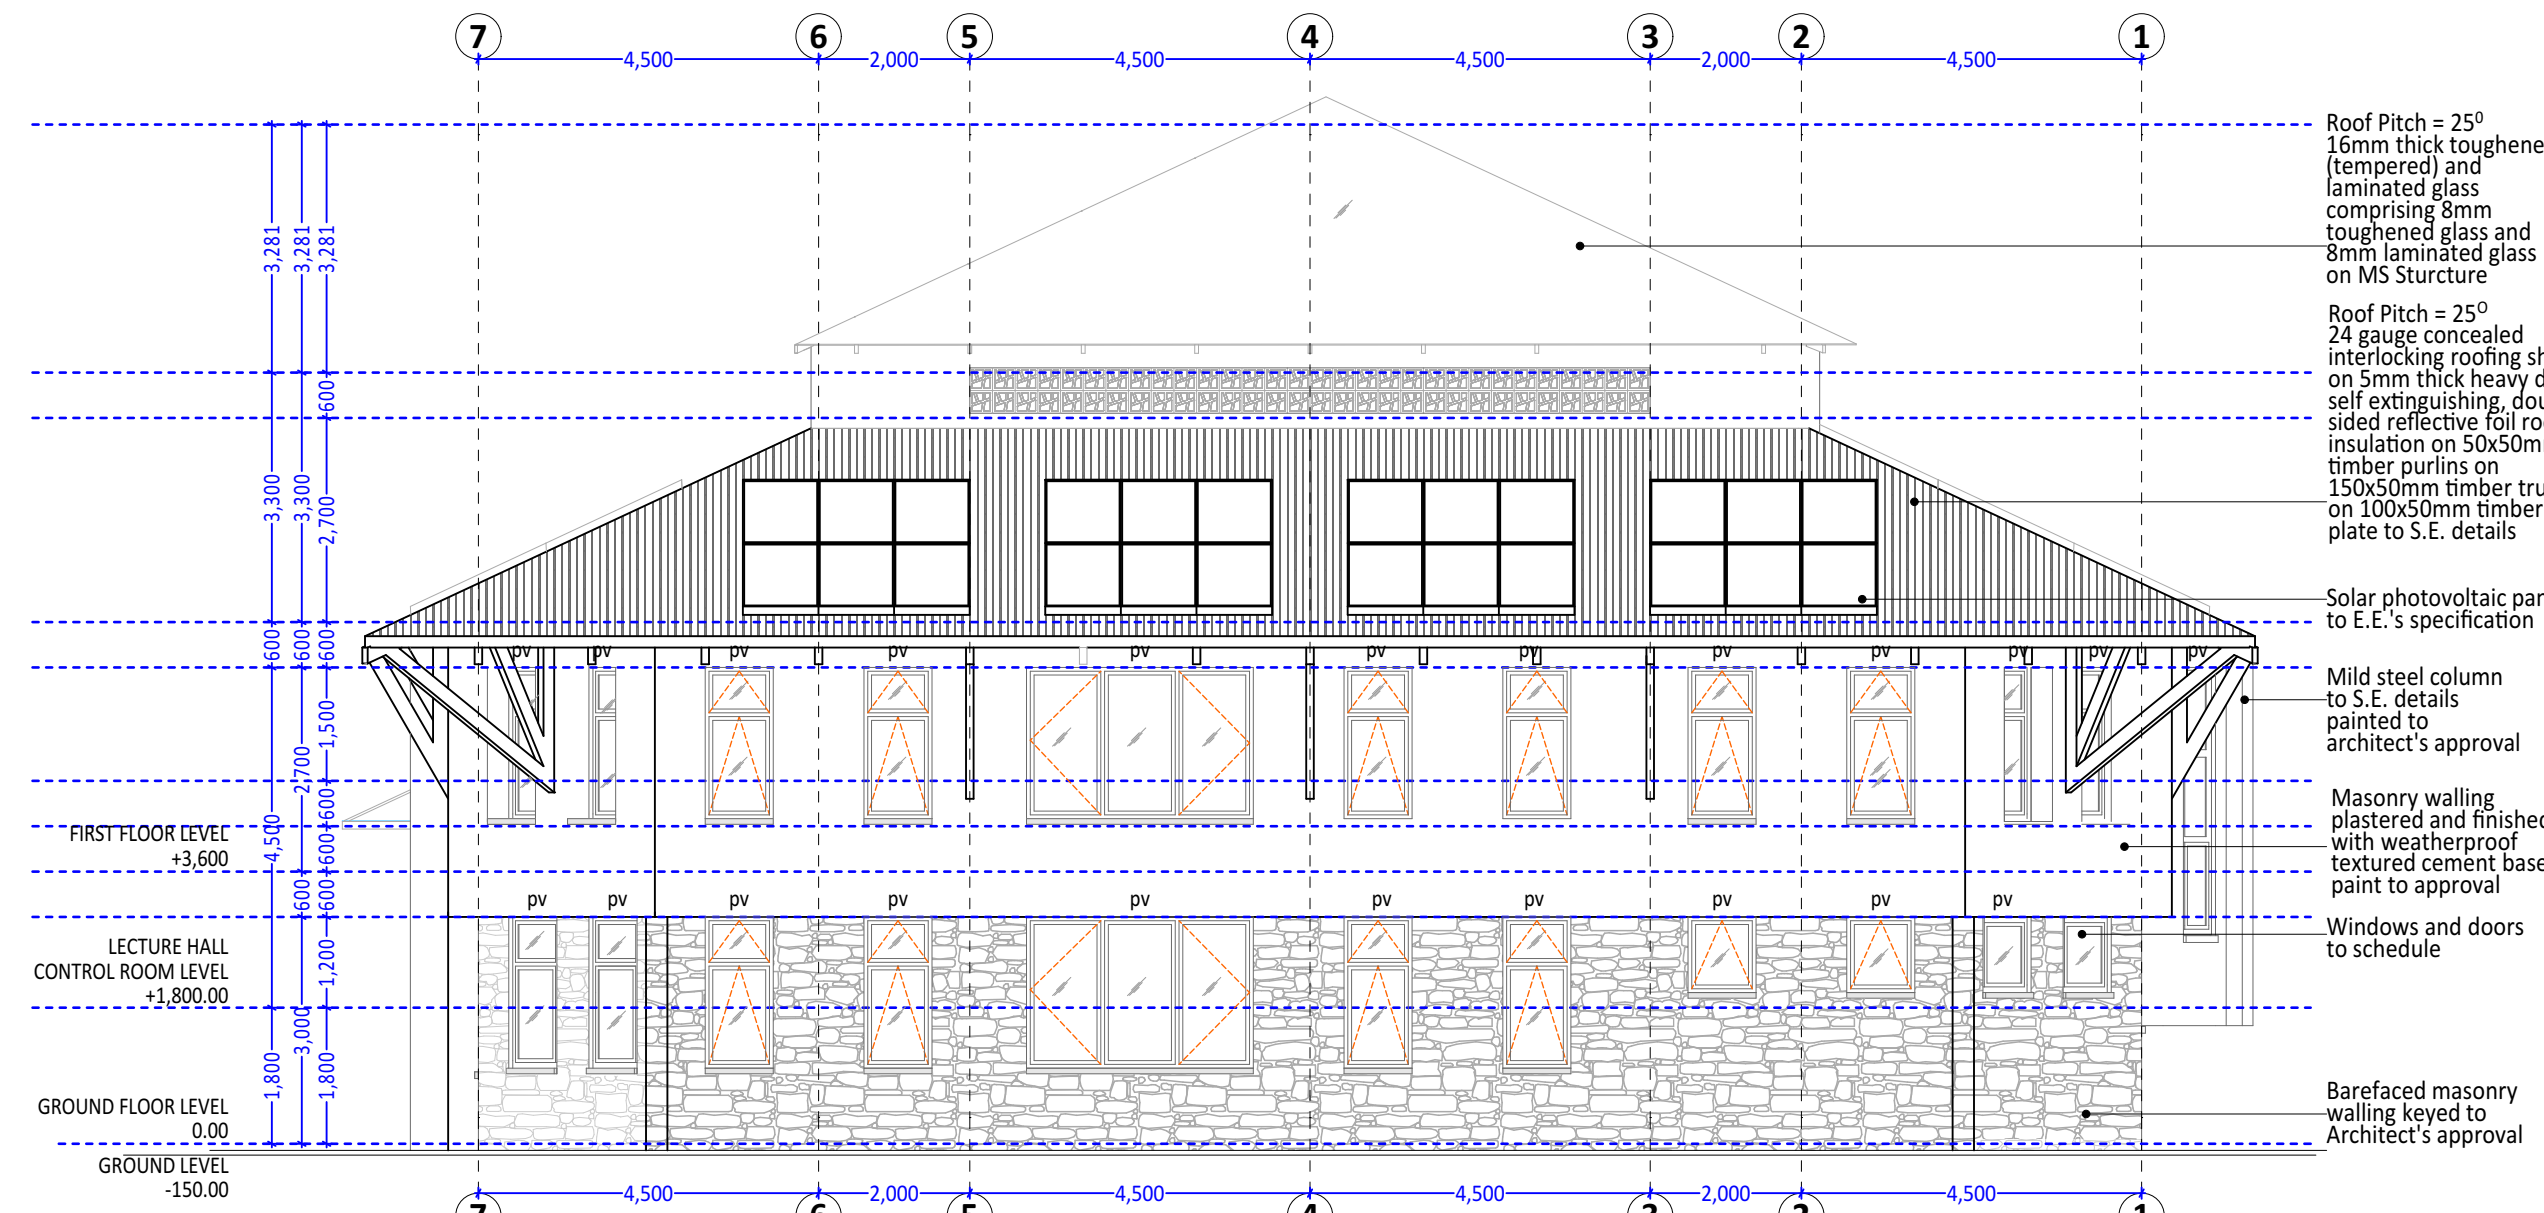

TEACHING BUILDING ELEVATION 33
Scale 1:100

NOTES


GENERAL NOTES


1. This drawing is protected under the Copyright Act and cannot be used or reproduced in part or in whole without authors consent.
2. Read only figured dimensions.
3. All construction work is to comply with the latest K.B.S. standard codes of practice, Local Authority By- Laws, and fire regulations.
4. P.V. denotes permanent ventilation and must be provided above all doors and windows where indicated or shown.
5. All walls less than 200mm thick to be reinforced with hoop iron at every alternate course.
6. Water Meter to be 300mm above G.L.
7. D.P.C. denotes one layer of bituminous felt to be provided under walls 150mm above G.L.
8. All R.C. works to structural engineer's details.
9. Provide 1 row of 600x600x50mm precast conc paving slabs around the building unless otherwise shown.
10. Contractors must verify all dimensions and levels on site before commencing work. Any discrepancies must be reported to the architect before work is put in hand.
11. All levels shown are finished levels otherwise stated.
12. All surface beds to be cast on well compacted and well consolidated filling.
13. Depth of foundation trenches to be minimum 600mm below reduced ground level.
14. All pipes and services to be minimum 450mm below reduced ground level.

REVISIONS

No.	Date	Revision/Issue


OTTO MRUTTU
REGISTERED ARCHITECT NO. A1023

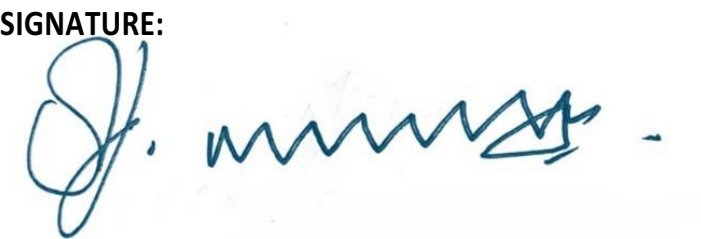SIGNATURE:

 
 Proposed work shown thus
 Existing work shown thus
 Work to be demolished shown thus

CLIENT: **THE KISUMU NATIONAL POLYTECHNIC**
 P.O. BOX 143
KISUMU 40 100

SIGNATURE:

 
 **Otto Mruttu + Partners Architects**
P.O. BOX 76382 NAIROBI 00508
TEL: 020 - 2722410
FAX: 020 - 2305101
CELL: 0722554624

JOB TITLE:
**PROPOSED BLUE SKILLS TRAINING FOR
EMPLOYMENT CENTRE (BSTEC) FOR THE
KISUMU NATIONAL POLYTECHNIC ON
KISUMU MUNICIPALITY / BLOCK 9 / 101**


DRAWING TITLE:
**TEACHING BUILDING -
SECTION H-H' KEY DRAWING, SECTION H-H' PART 1**

P-150


DRG. NO: 16	REVISION:	DRAWN BY: J.O.O.
SCALE: 1:100 1:50	DATE: MAR 2026	CHECKED BY: O.M.

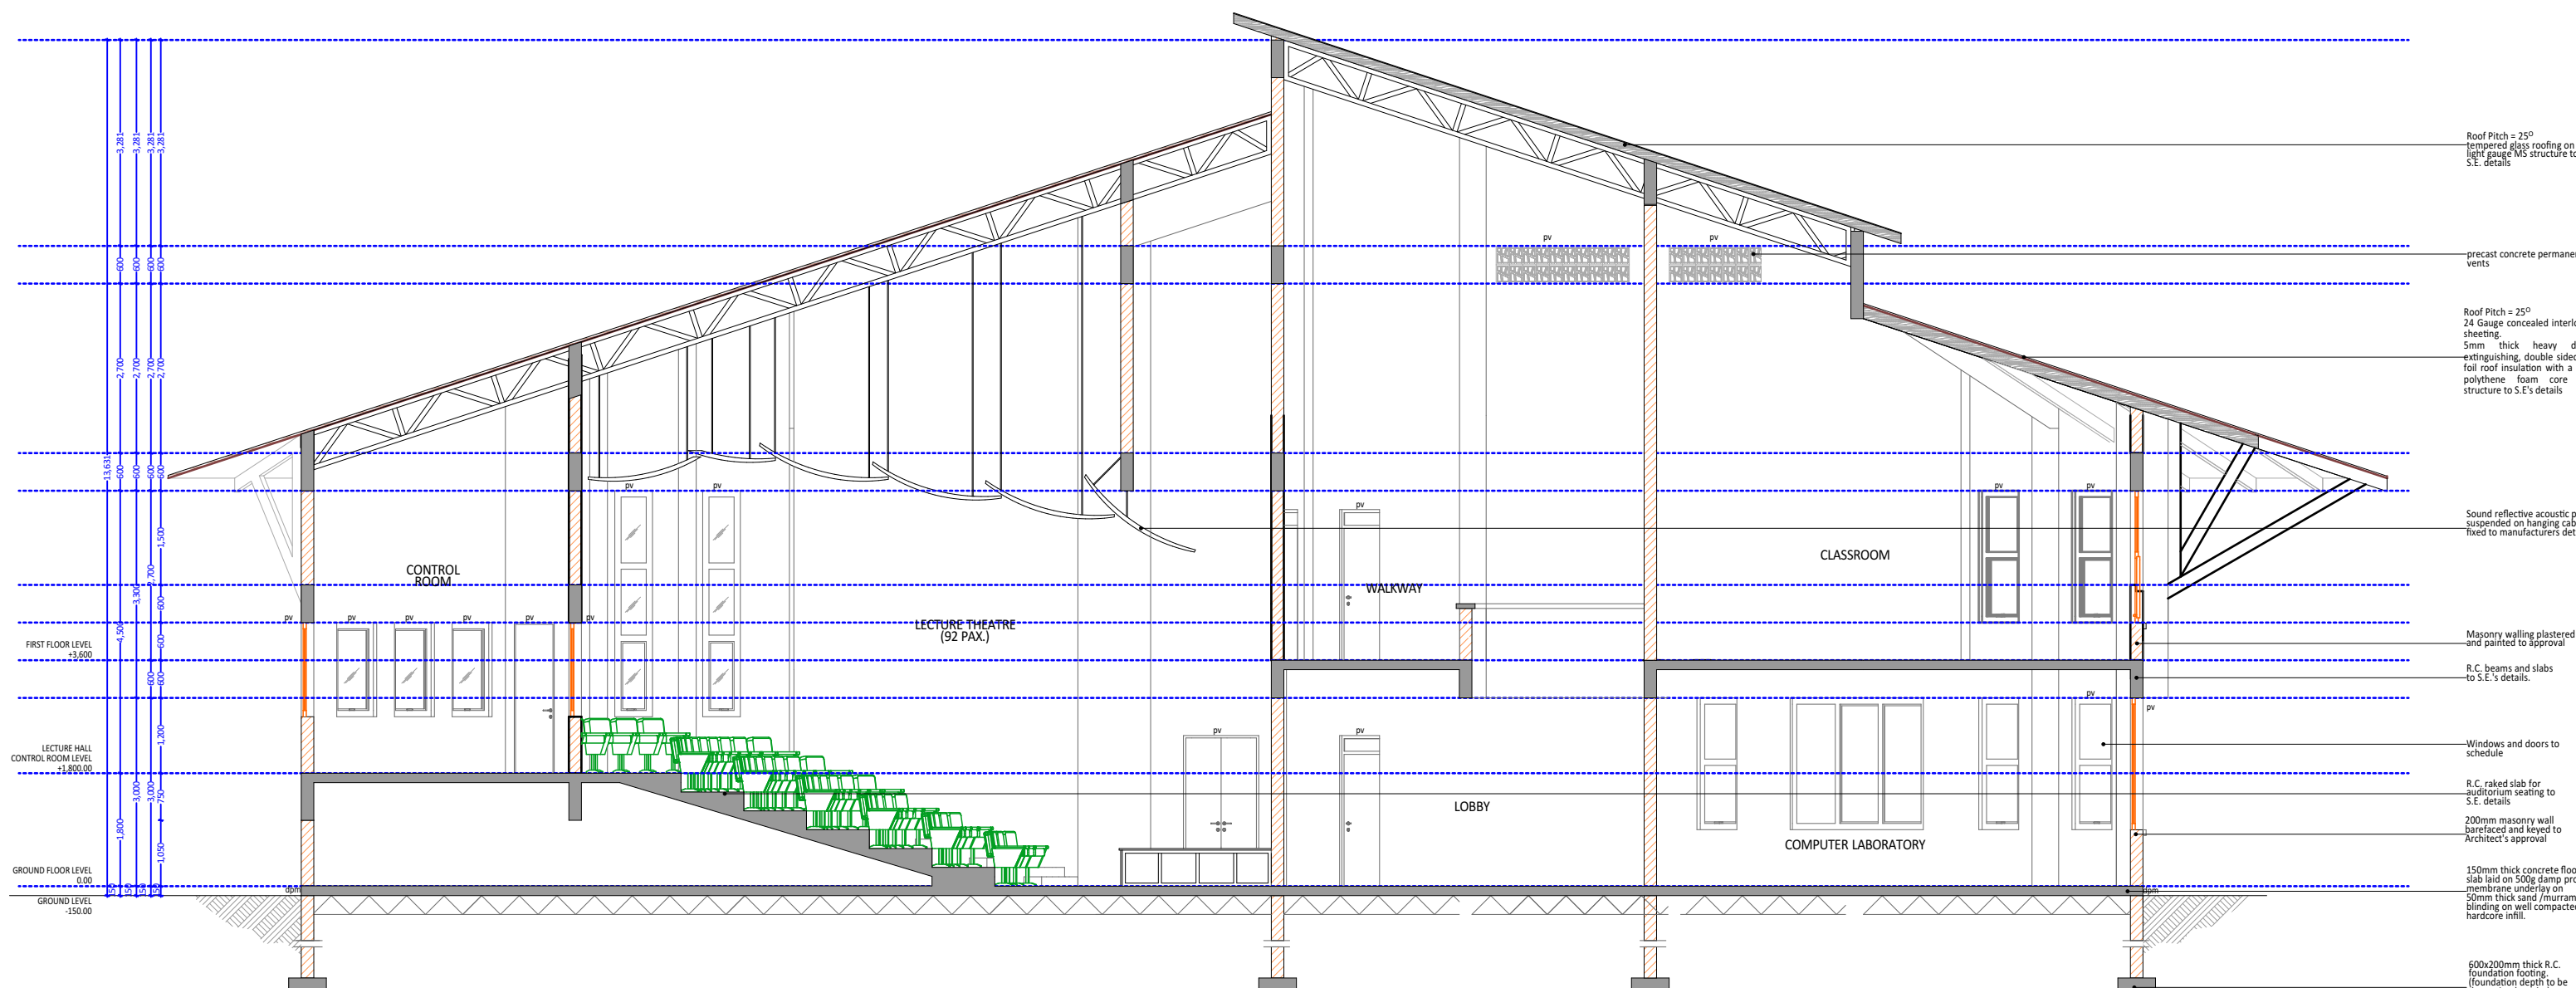

TEACHING BUILDING SECTION H-H'
Scale 1:100

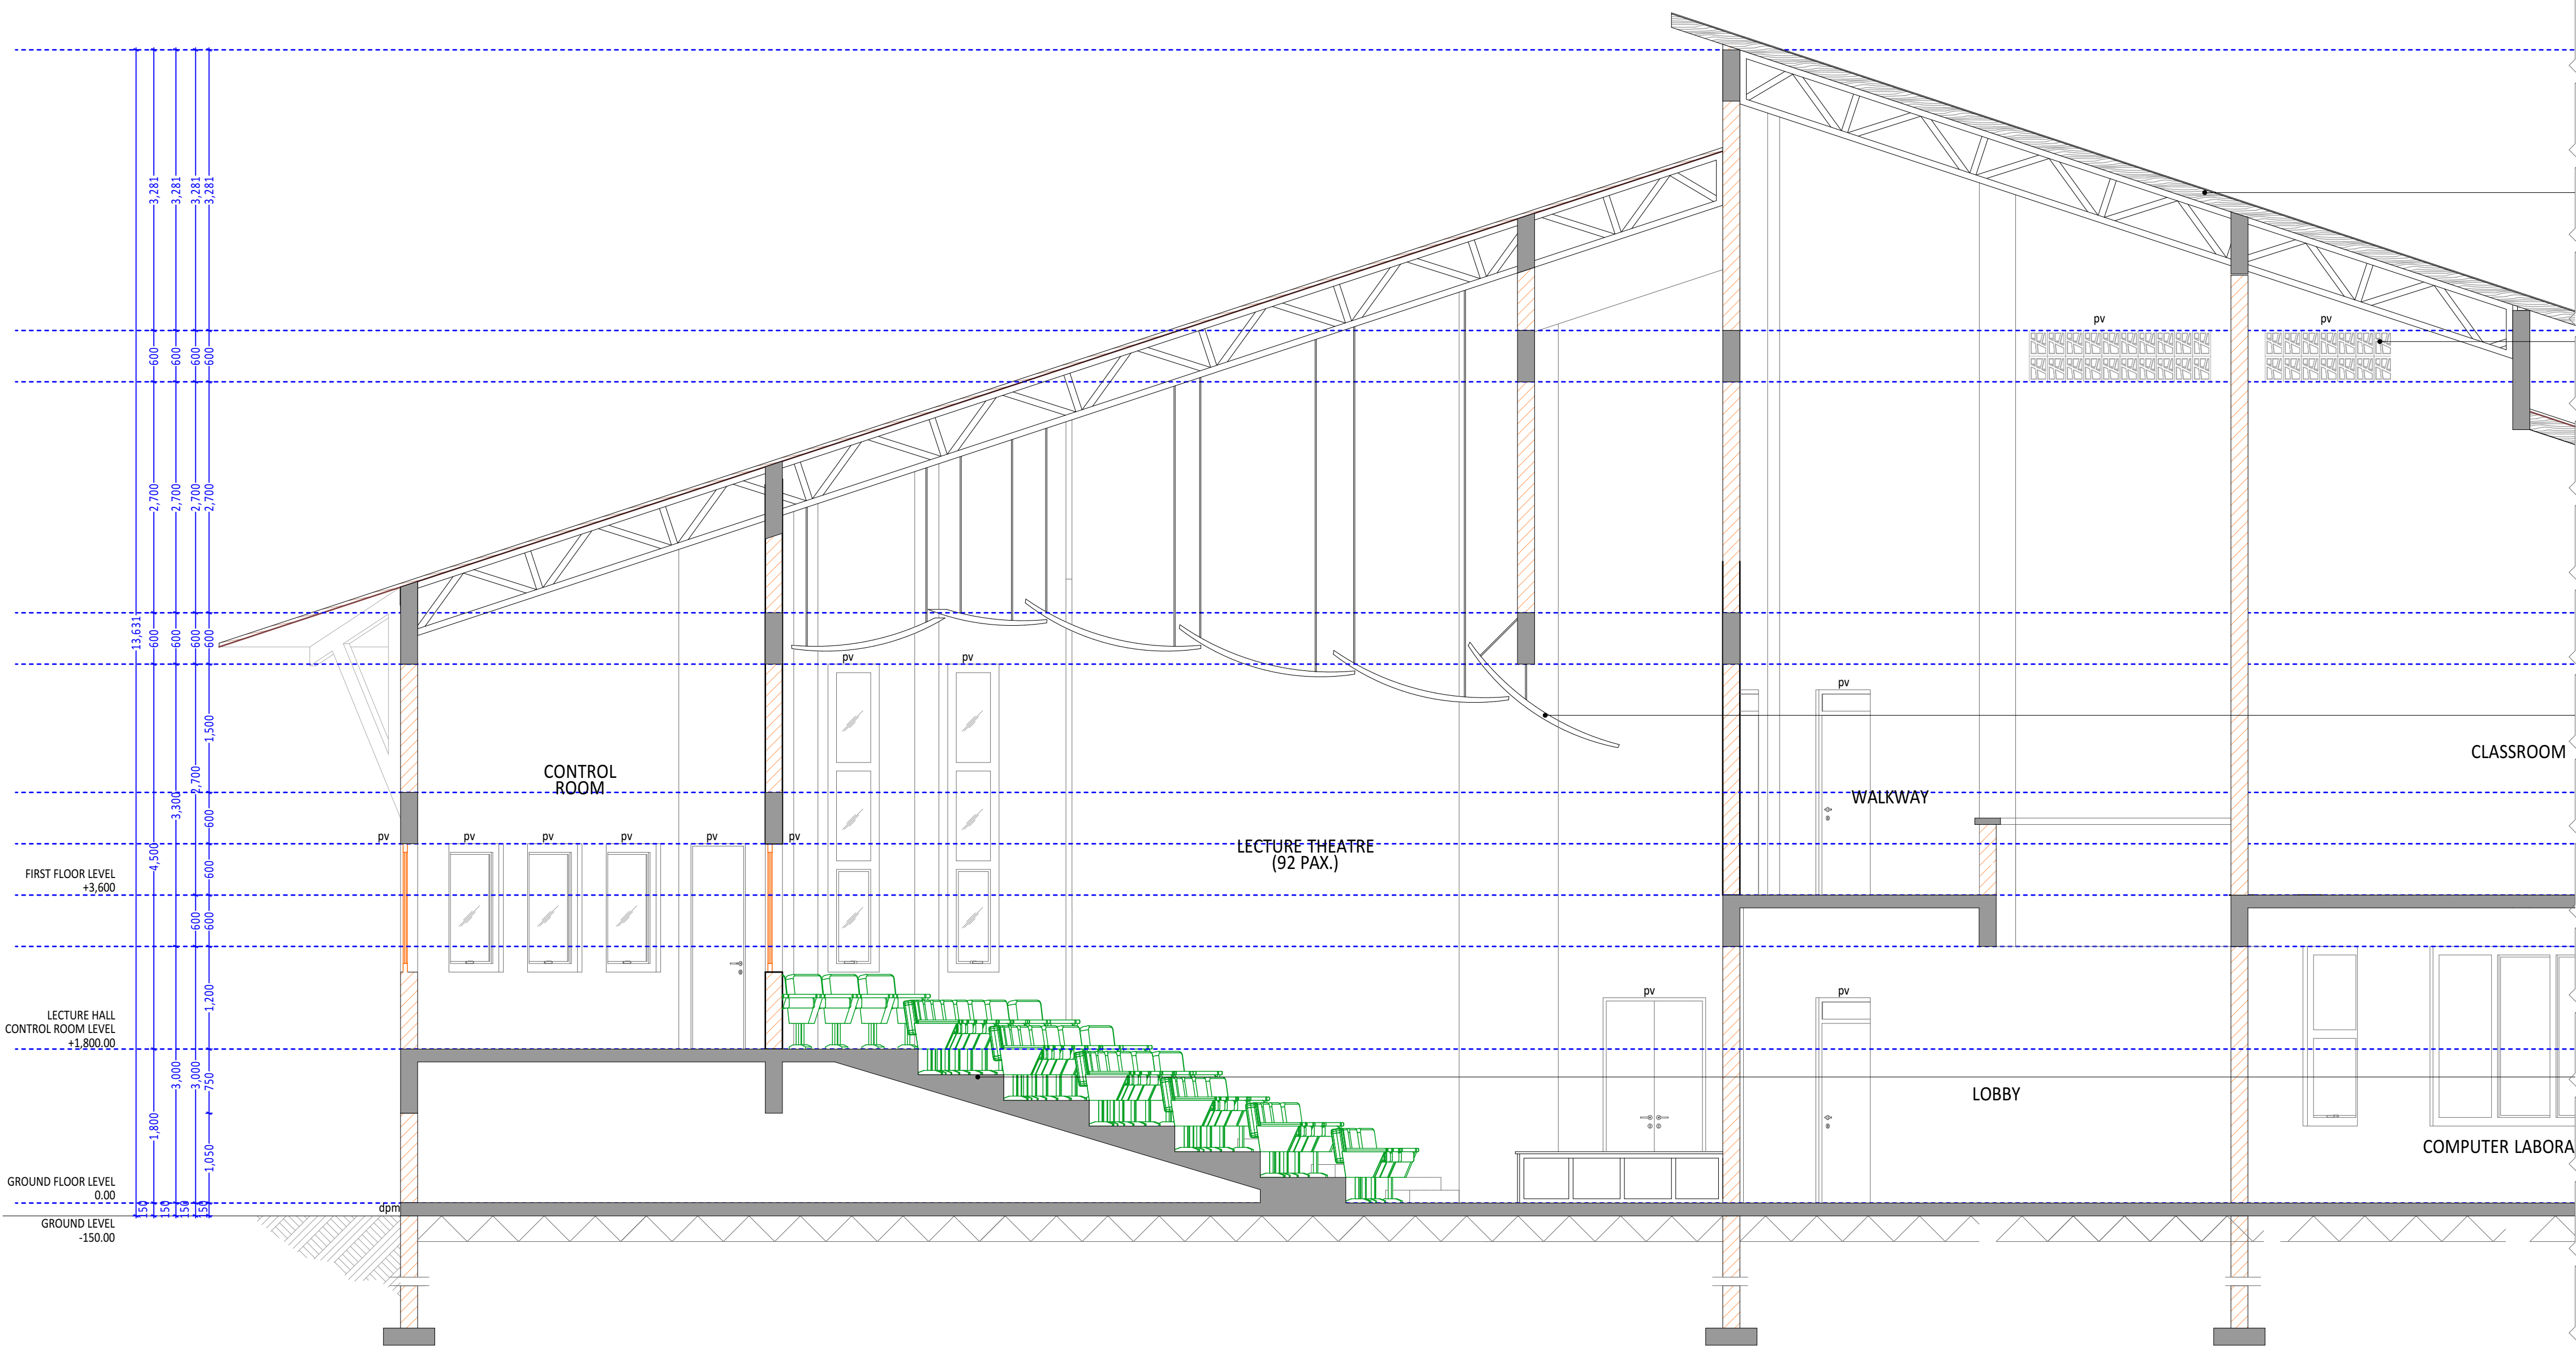


TEACHING BUILDING SECTION H-H' PART 1
Scale 1:50

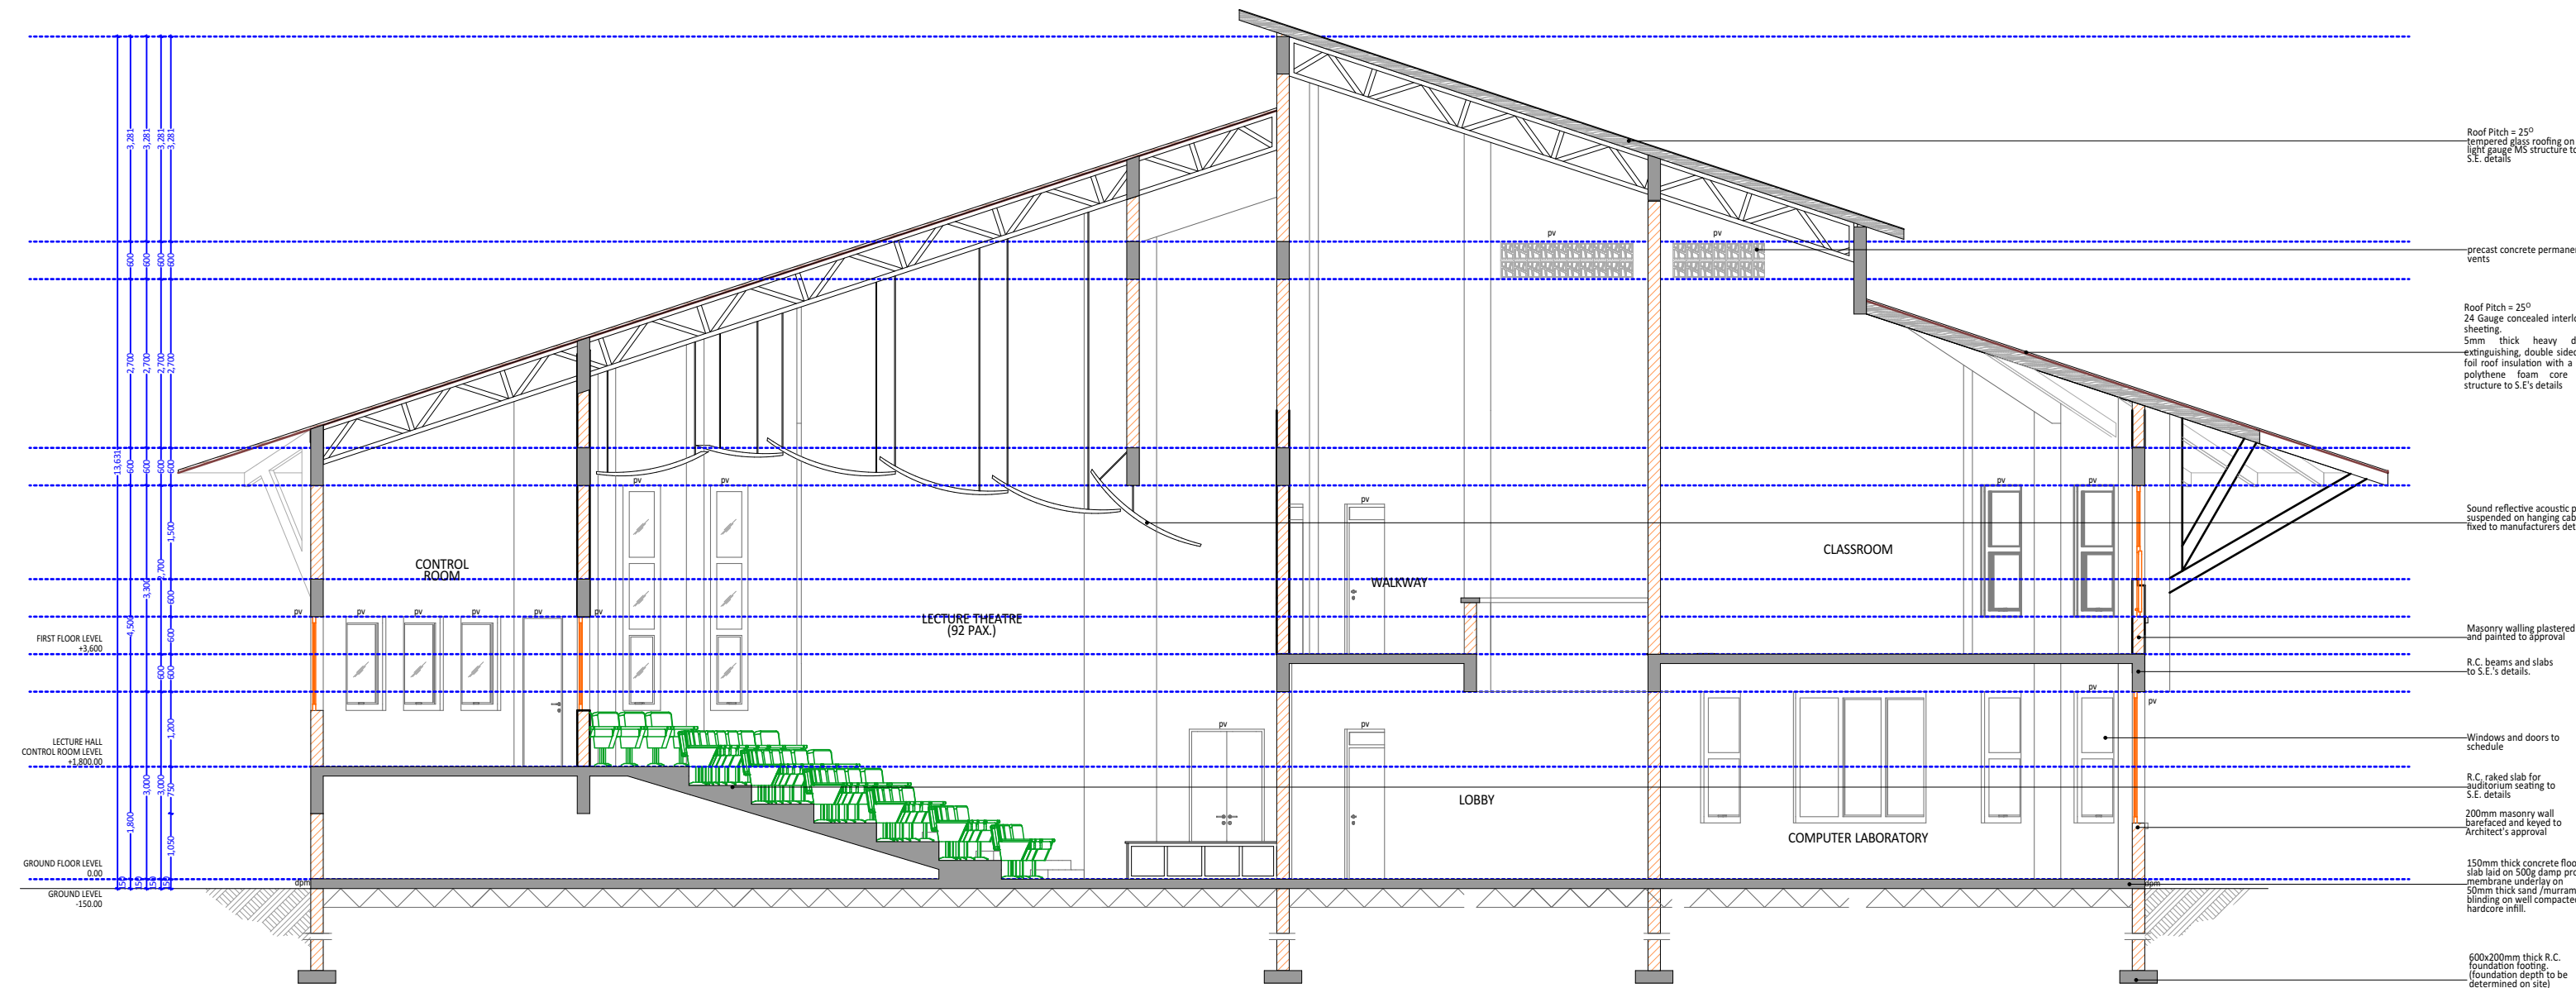

TEACHING BUILDING SECTION H-H'
Scale 1:100

- Roof Pitch = 25°
24 Gauge concealed interlocking roof
sheeting. 5mm thick heavy duty, self
extinguishing, double sided reflective
foil roof insulation with a closed cell
polythene foam core on steel
structure to S.E.'s details.
- precast concrete permanent
vents
- Roof Pitch = 25°
24 Gauge concealed interlocking roof
sheeting. 5mm thick heavy duty, self
extinguishing, double sided reflective
foil roof insulation with a closed cell
polythene foam core on steel
structure to S.E.'s details.
- Sound reflective acoustic panel
suspended on hanging cables
fixed to manufacturers detail
- Masonry walling plastered
and painted to approval
- R.C. beams and slabs
to S.E.'s details.
- Windows and doors to
schedule
- R.C. raked slab for
auditorium seating to
S.E. details
- 200mm masonry wall
barefaced and keyed to
Architect's approval
- 150mm thick concrete floor
slab laid on 500g damp proof
membrane underlay on
50mm thick sand /murrum
blinding on well compacted
hardcore infill.
- 600x200mm thick R.C.
foundation footing
(foundation depth to be
determined on site)

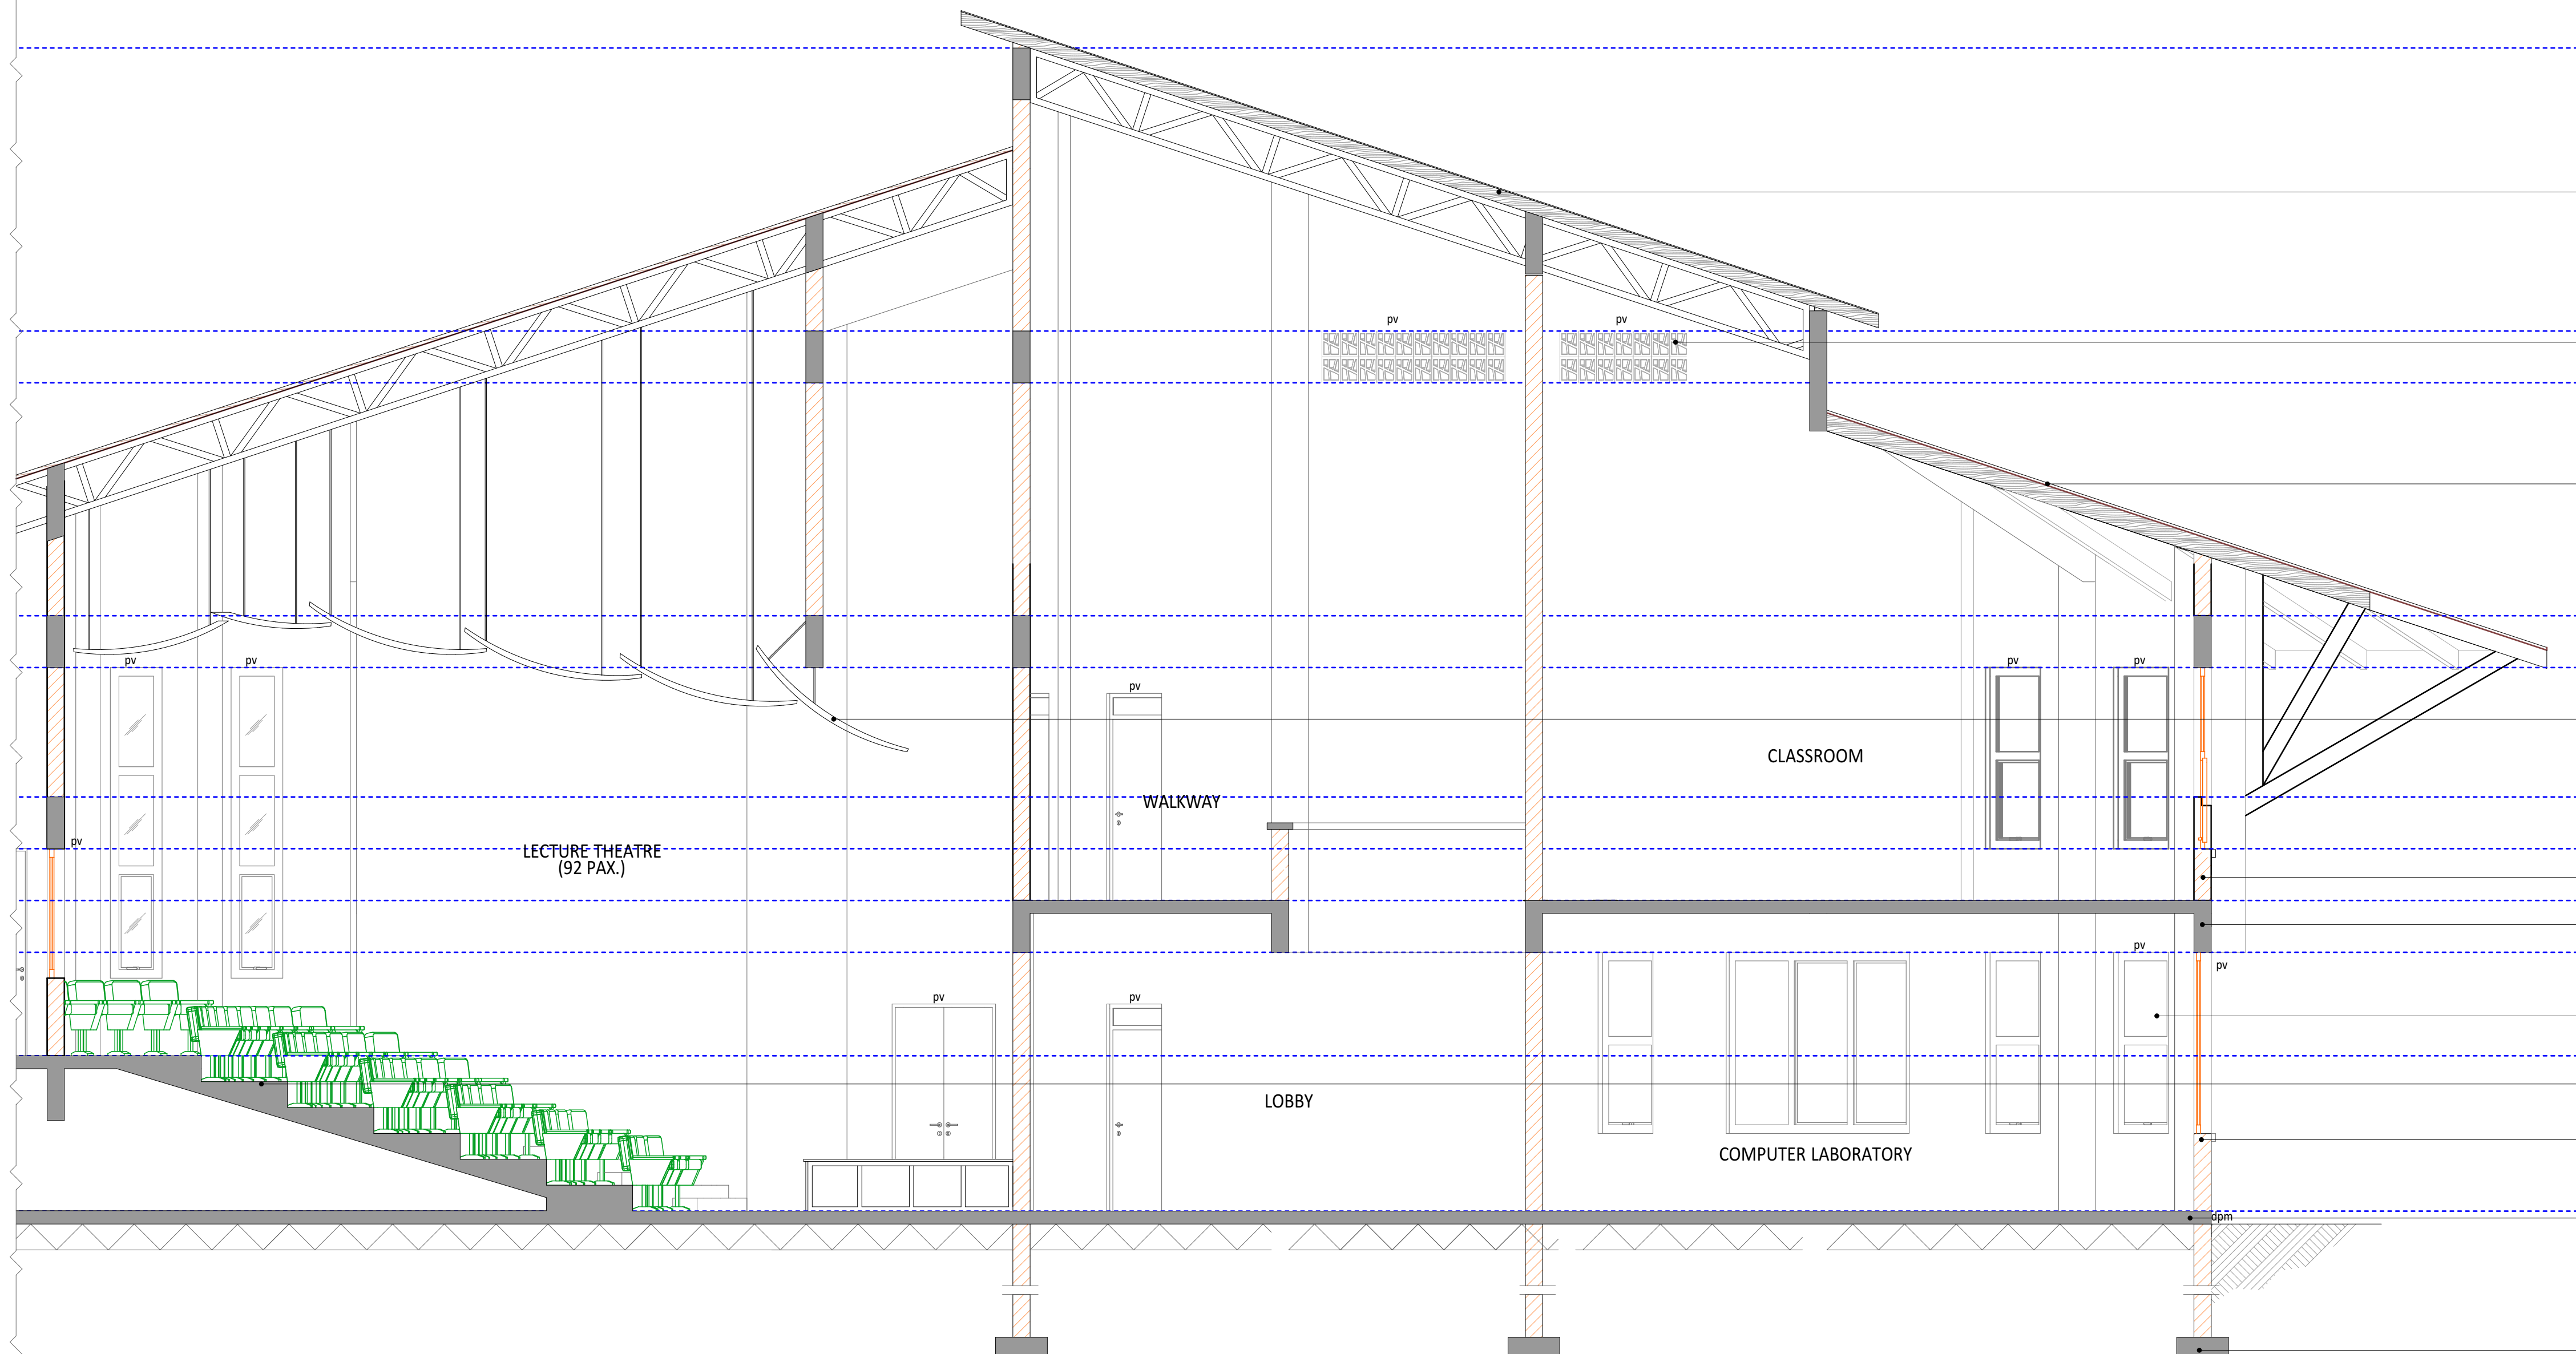

TEACHING BUILDING SECTION H-H' PART 2
Scale 1:50

Roof Pitch = 25°
24 Gauge concealed interlocking roof
sheeting. 5mm thick heavy duty, self
extinguishing, double sided reflective
foil roof insulation with a closed cell
polythene foam core on steel
structure to S.E.'s details

precast concrete permanent
vents

Roof Pitch = 25°
24 Gauge concealed interlocking roof
sheeting. 5mm thick heavy duty, self
extinguishing, double sided reflective
foil roof insulation with a closed cell
polythene foam core on steel
structure to S.E.'s details

Sound reflective acoustic panel
suspended on hanging cables
fixed to manufacturers detail

Masonry walling plastered
and painted to approval

R.C. beams and slabs
to S.E.'s details.

Windows and doors to
schedule

R.C. raked slab for
auditorium seating to
S.E. details

200mm masonry wall
barefaced and keyed to
Architect's approval

150mm thick concrete floor
slab laid on 500g damp proof
membrane underlay on
50mm thick sand /murrum
blinding on well compacted
hardcore infill.

600x200mm thick R.C.
foundation footing.
(foundation depth to be
determined on site)

NOTES

GENERAL NOTES

- This drawing is protected under the Copyright Act and cannot be used or reproduced in part or in whole without authors consent.
- Read only figured dimensions.
- All construction work is to comply with the latest K.B.S. standard codes of practice, Local Authority By- Laws, and fire regulations.
- P.V. denotes permanent ventilation and must be provided above all doors and windows where indicated or shown.
- All walls less than 200mm thick to be reinforced with hoop iron at every alternate course.
- Water Meter to be 300mm above G.L.
- D.P.C. denotes one layer of bituminous felt to be provided under walls 150mm above G.L.
- All R.C. works to structural engineer's details.
- Provide 1 row of 600x600x50mm precast conc paving slabs around the building unless otherwise shown.
- Contractors must verify all dimensions and levels on site before commencing work. Any discrepancies must be reported to the architect before work is put in hand.
- All levels shown are finished levels otherwise stated.
- All surface beds to be cast on well compacted and well consolidated filling.
- Depth of foundation trenches to be minimum 600mm below reduced ground level.
- All pipes and services to be minimum 450mm below reduced ground level.

REVISIONS

No.	Date	Revision/Issue

OTTO MRUTTU
REGISTERED ARCHITECT NO. A1023

SIGNATURE:

[Signature]

	Proposed work shown thus
	Existing work shown thus
	Work to be demolished shown thus

CLIENT: **THE KISUMU NATIONAL POLYTECHNIC**
P.O. BOX 143
KISUMU 40 100

SIGNATURE:

Otto Mruttu + Partners Architects
P.O. BOX 76382 NAIROBI 00508
TEL: 020 - 2722410
FAX: 020 - 2305101
CELL: 0722554624

JOB TITLE:
**PROPOSED BLUE SKILLS TRAINING FOR
EMPLOYMENT CENTRE (BSTEC) FOR THE
KISUMU NATIONAL POLYTECHNIC ON
KISUMU MUNICIPALITY / BLOCK 9 / 101**

DRAWING TITLE:
**TEACHING BUILDING -
SECTION H-H' KEY DRAWING, SECTION H-H' PART 2**

P-150

DRG. NO: 17	REVISION:	DRAWN BY: J.O.O.
SCALE: 1:100 1:50	DATE: MAR 2026	CHECKED BY: O.M.