


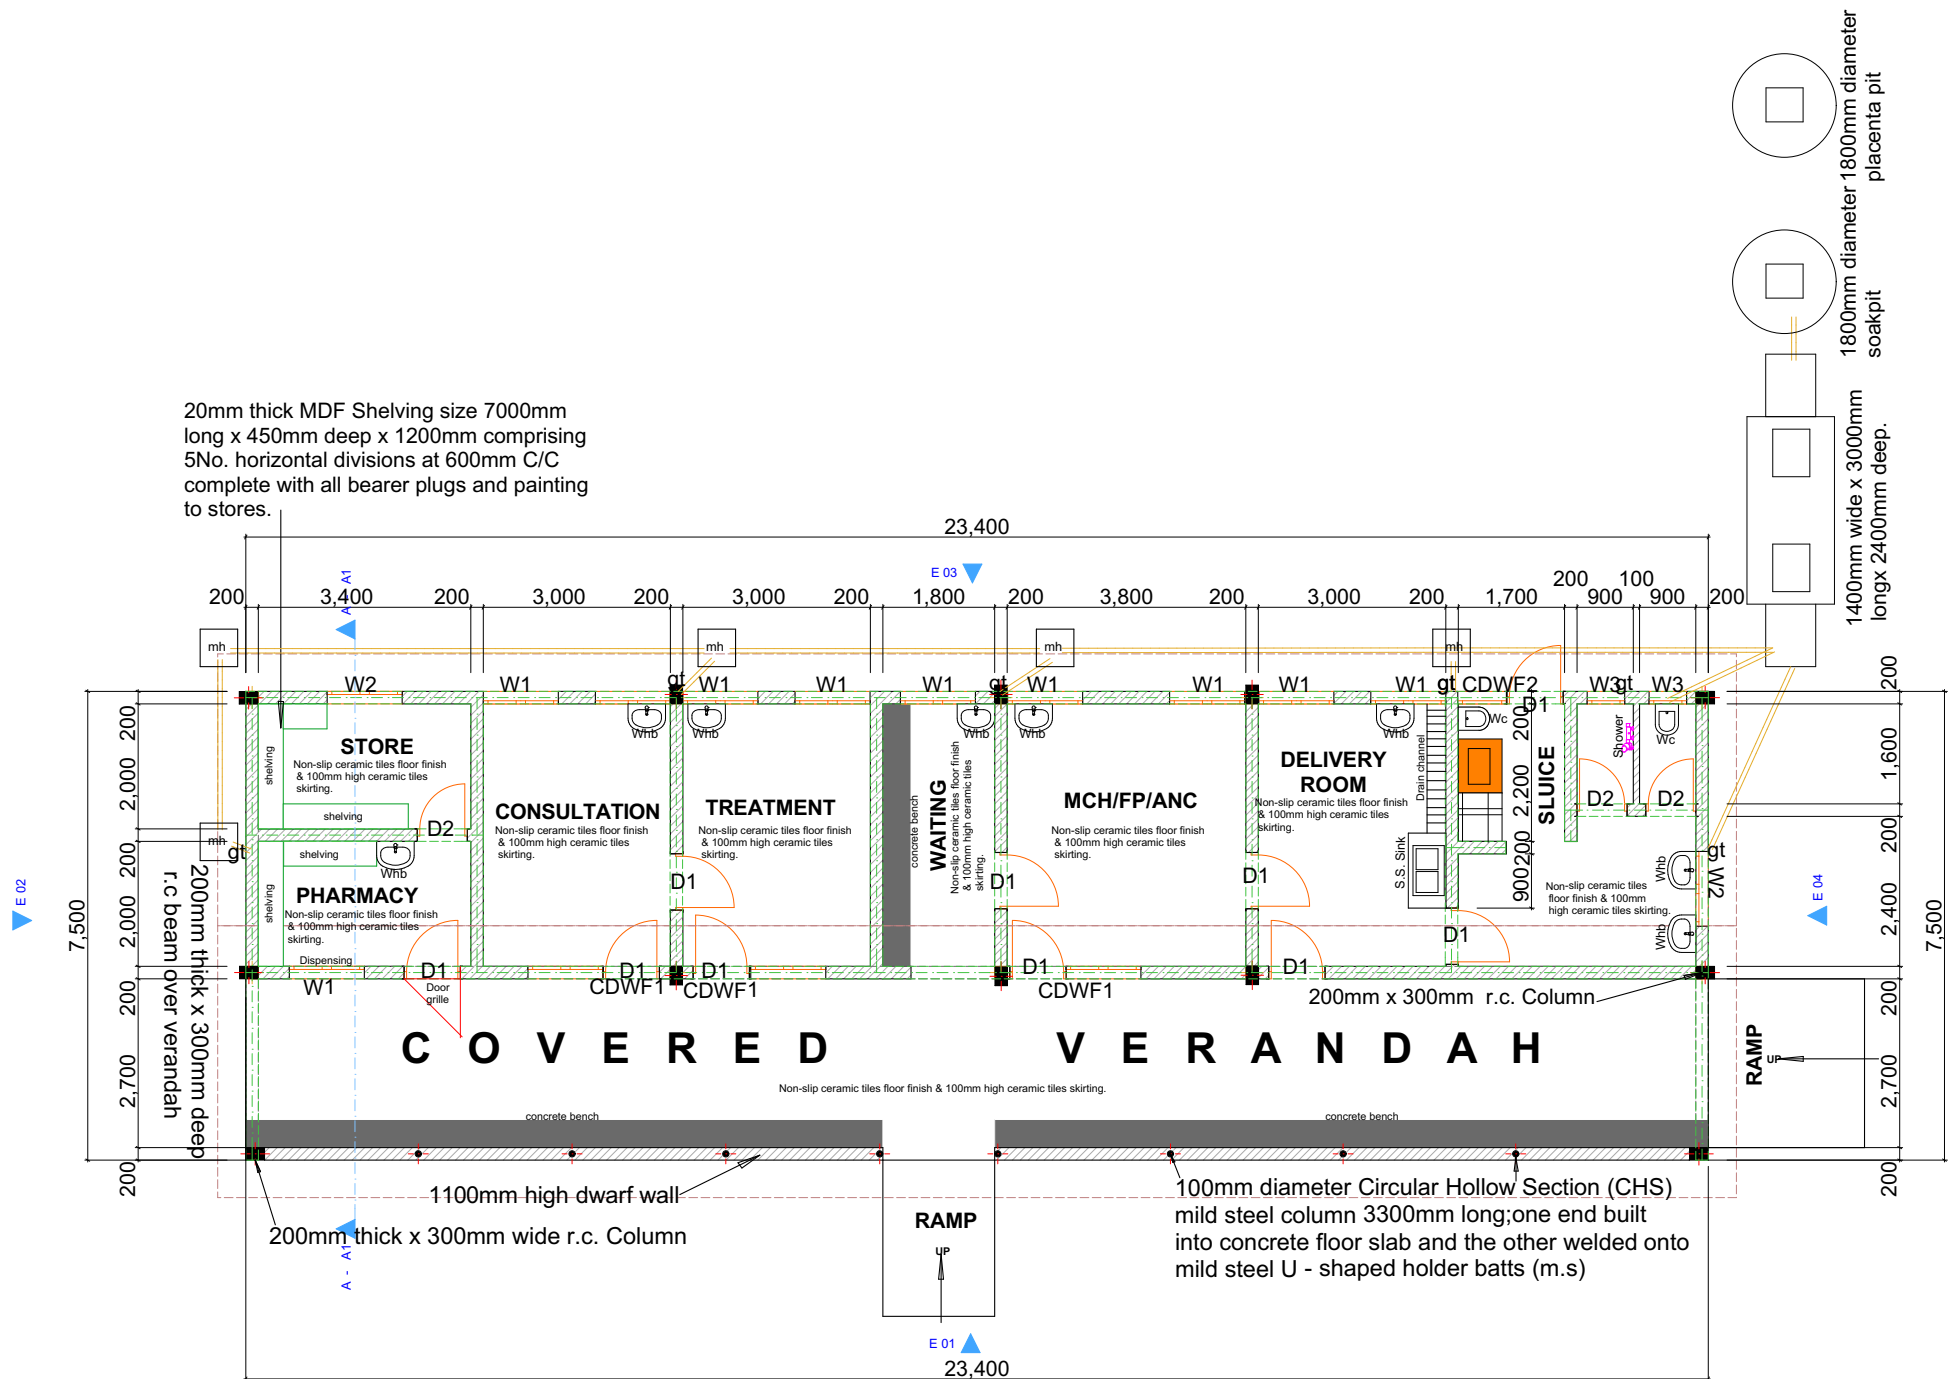

FLOOR PLAN SCALE 1: 50