



Floor Plan

Window Schedule		
Element ID	W-1	W-2
Opening Name	Double Window 27	Window 27
Quantity	14	12
W x H Size	1.200×1.500	0.800×0.700
Sill height	1.000	1.500
Head height	2.500	2.200
2D Symbol		
3D Back View		

NOTES

General

All dimensions are in mm unless otherwise specified, drawings are not to be scaled. Only figured dimensions to be used. The contractor must check and verify all the dimensions before commencement of the work.

All Demolitions must be approved by Architect, Structural Engineer and Landlord.

Contractor to verify clearances to ensure operation of sectional overhead doors. Coordinate layout of new ceiling support structure with suspended acoustic panels, lighting, and hvac ducting and diffusers.

Mechanical

All plumbing & drainage work to comply with P.H specifications. All surface ducts to be accessible from all floors.

S.V.P denotes soil vent pipe and to be provided at the head of the drainage.Drains passing beneath buildings and driveways to be encased in 150mm concrete surround.

All underground foul & waste drain pipes shall be of PVC. to comply with BS5255.

all inspection chambers covers and framing shall be cast iron to comply with BS.497 Table 2 Grade A.

The storm water drain pipes to comply with BS.556.

Minimum slope in the drain pipes to be 1%.

No chases for pipes will be allowed in the slabs.

Sleeves will be allowed with written approval from the SE.

No cutting of concrete without express approval of the architect or SE.All testing of pipes to must be coordinated with electrical & any conflicts must be clarified before works begin.

P.V denotes permanent vents.

Revisions

Project

Drawing Title WIndow Schedule

Client Signature.....

Scale	1	1:100, 1:1
	2	
	3	

Project Job No.		Drawing No.	
JOB NO.....			
	Name	Signed	Date
Designed by	P.Wanda		21/05/2026
Checked by	J.K. Kitheka		21/05/2026
Regional Architect	J.M. Thitu		21/05/2026

Approved


M.K. KIMANI

REGIONAL WORKS OFFICER


MINISTRY OF
TRANSPORT,
INFRASTRUCTURE ,PUBLIC
WORKS HOUSING &
URBAN DEVELOPMENT

REGIONAL WORKS OFFICE
ARCHITECTURAL DEPT.


FOR THE GOVERNMENT OF THE REPUBLIC OF KENYA.

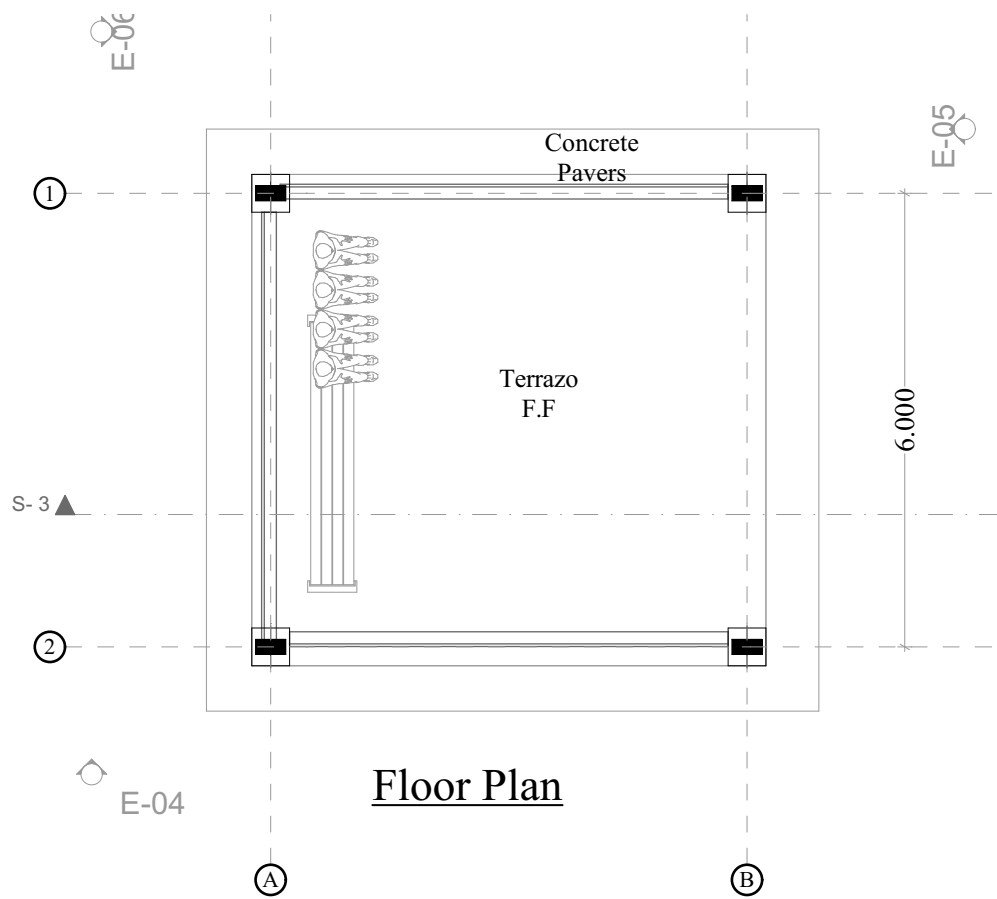


Floor Plan

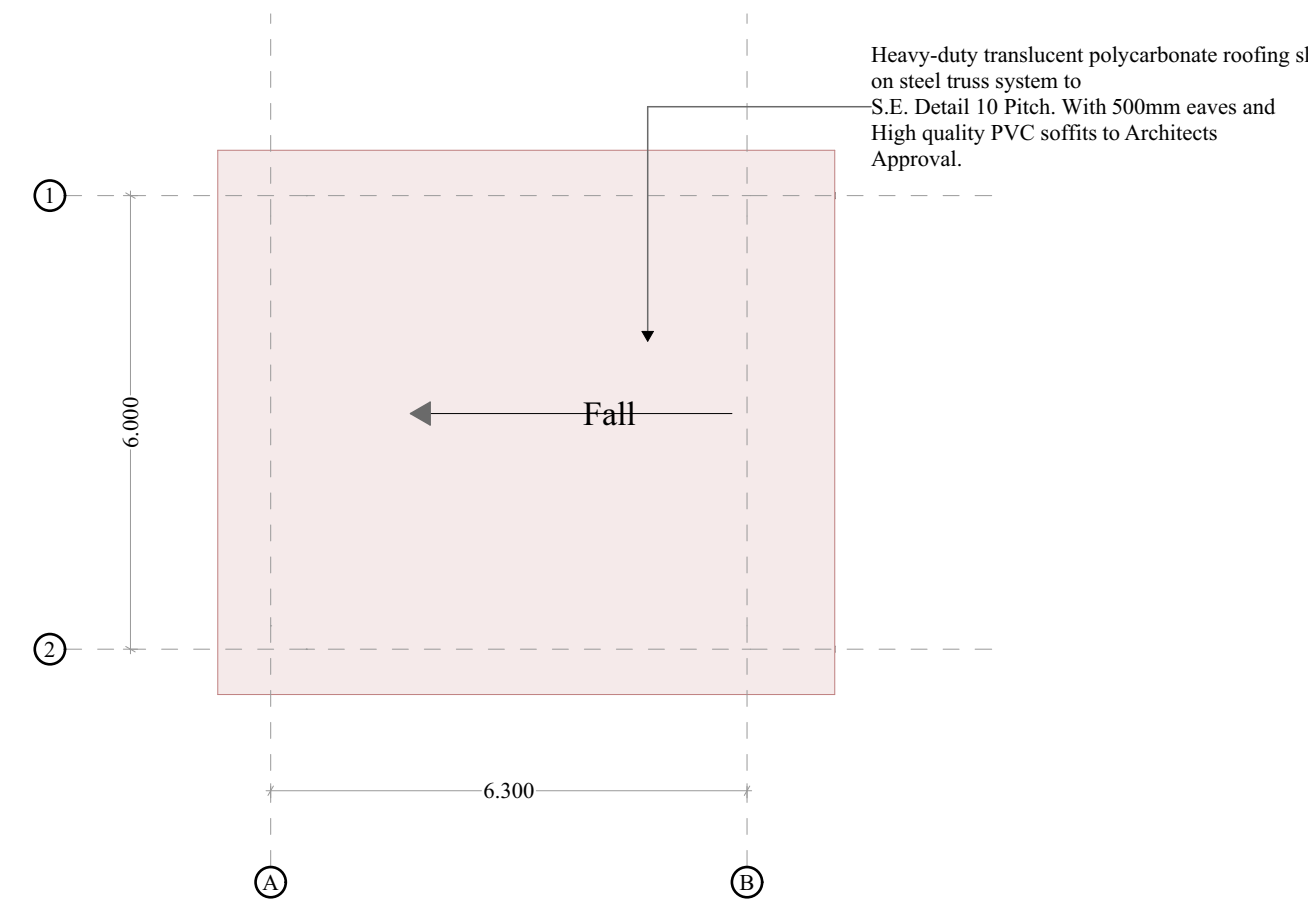


Roof Plan

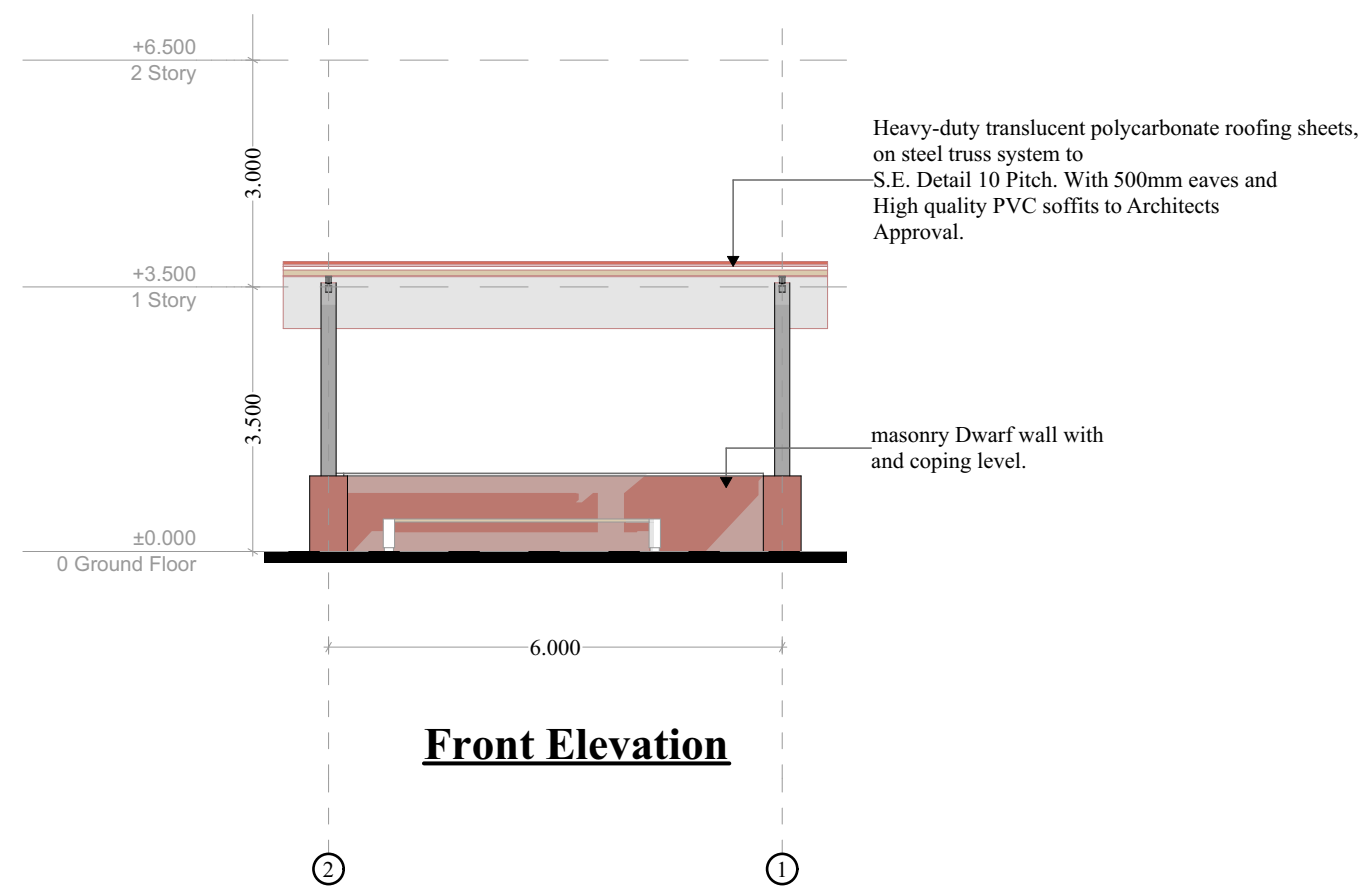

Front Elevation

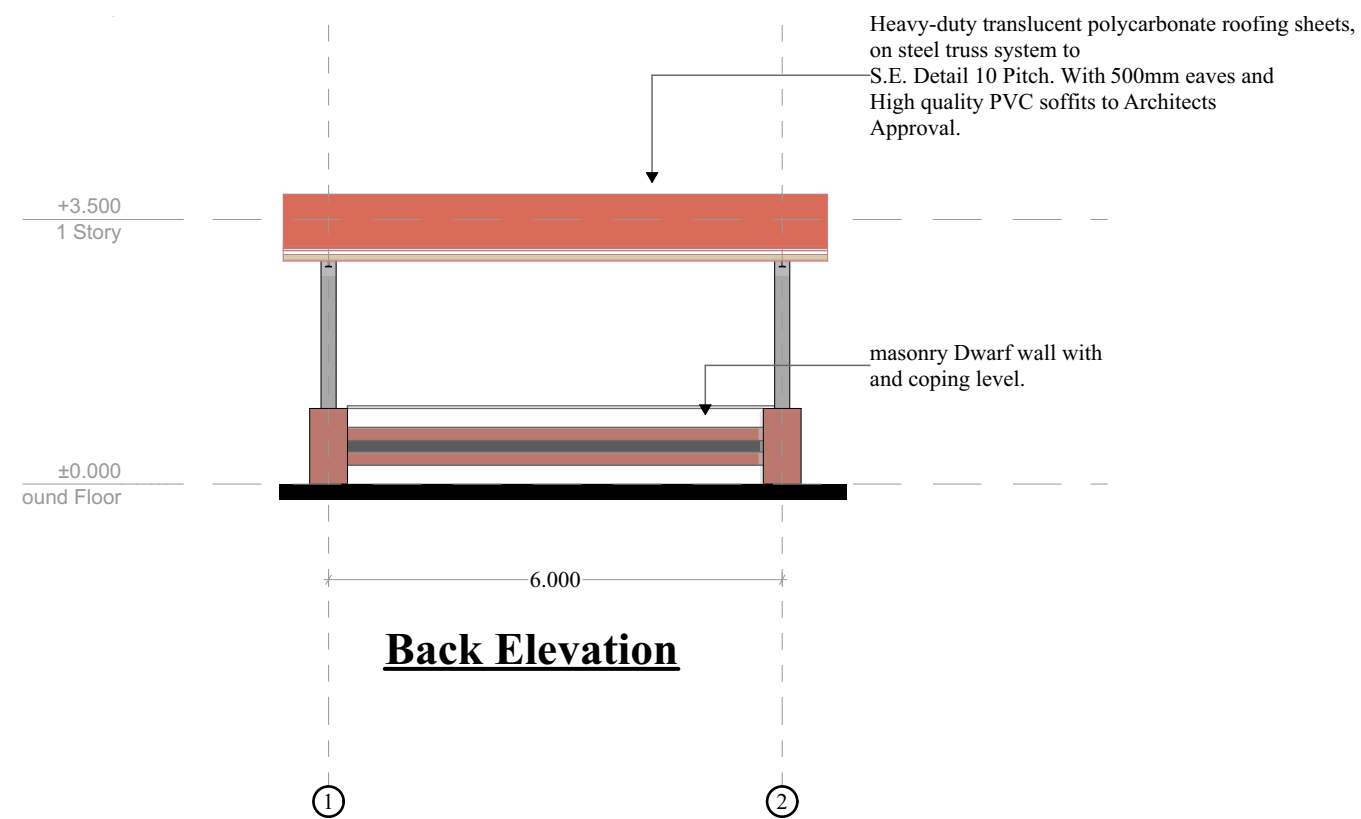

Back Elevation

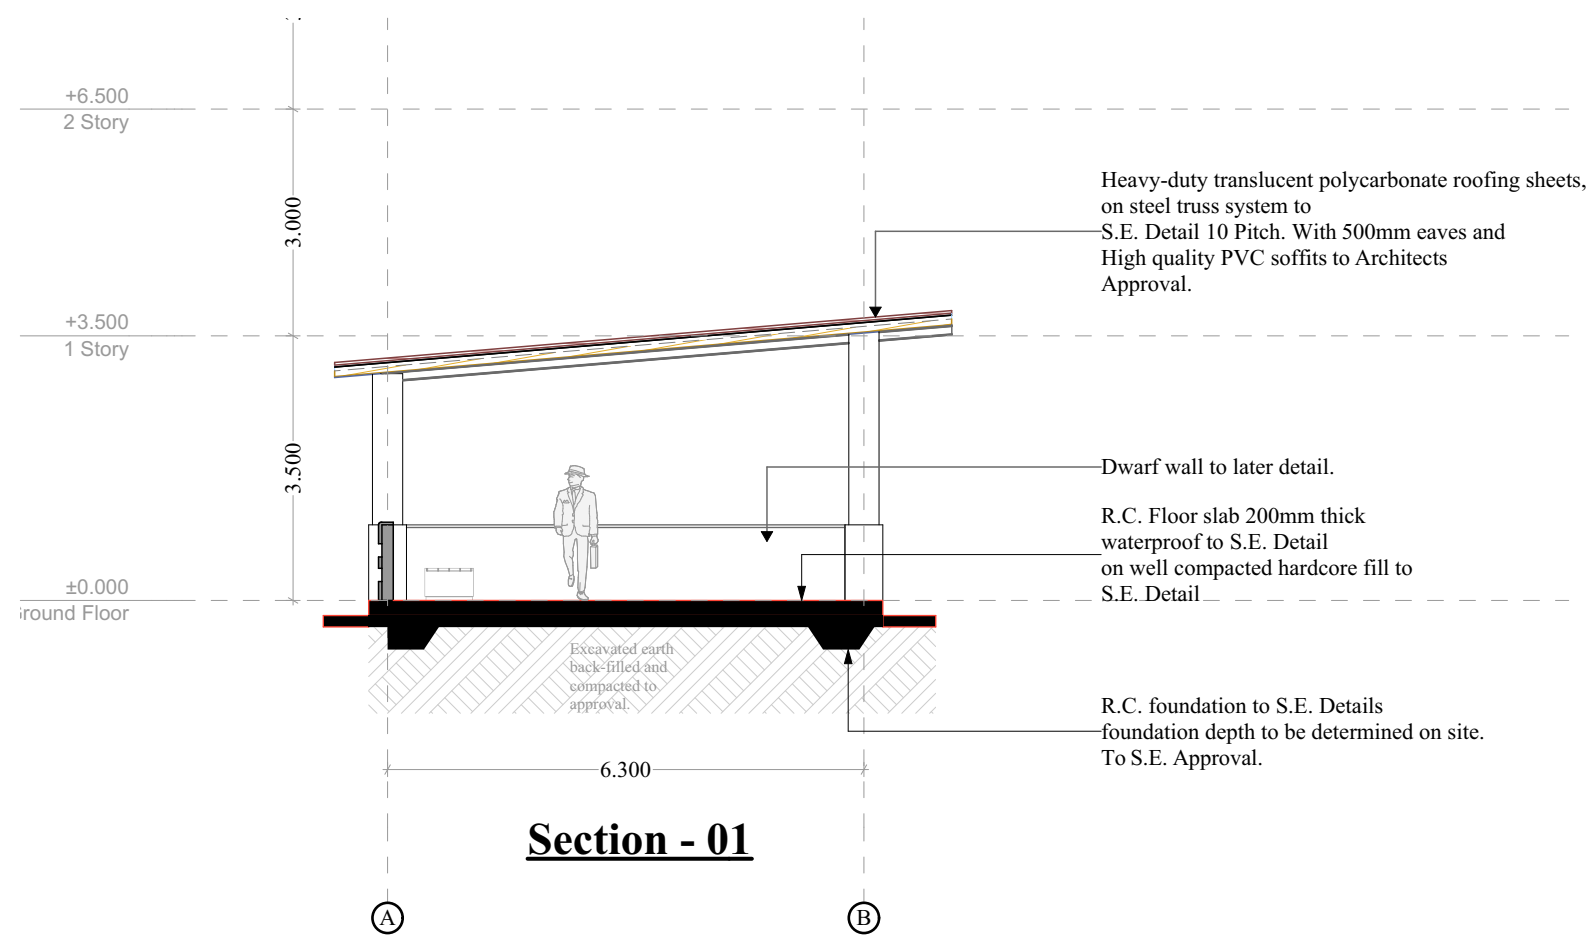

Section - 01

NOTES

General
All dimesions are in mm unless otherwise specified, drawings are not to be scaled. Only figured dimensions to be used. The contractor must check and verify all the dimensions before commencement of the work.
All Demolitions must be approved by Architect, Structural Engineer and Landlord.
Contractor to verify clearances to ensure operation of sectional overhead doors. Coordinate layout of new ceiling support structure with suspended acoustic panels, lighting, and hvac ducting and diffusers.
Mechanical
All plumbing & drainage work to comply with P.H specifications.
All surface ducts to be accessible from all floors.
S.V.P.denotes soil vent pipe and to be provided at the head of the drainage.Drains passing beneath buildings and driveways to be encased in 150mm concrete surround.
All underground foul & waste drain pipes shall be of PVC. to comply with BS5255.
All inspection chambers covers and framing shall be cast iron to comply with BS.497 Table 2 Grade A.
The storm water drain pipes to comply with BS.556.
Minimum slope in the drain pipes to be 1%.
No chases for pipes will be allowed in the slabs.
Sleeves will be allowed with written approval from the SE.
No cutting of concrete without express approval of the architect or SE.All testing of pipes to must be coordinated with electrical & any conflicts must be clarified before works begin. P.V denotes permanent vents.

Revisions

Project

Drawing Title Section 1 (1), Elevation 1, Section

Client Ministry/Department


Client Signature.....

Scale	1	1:100
	2	
	3	

Project Job No. JOB NO.....		Drawing No.	
	Name	Signed	Date
Designed by	P.Wanda		12/10/2026
Checked by			12/10/2026
Regional Architect			12/10/2026

Approved

M.K. KIMANI
REGIONAL WORKS OFFICER

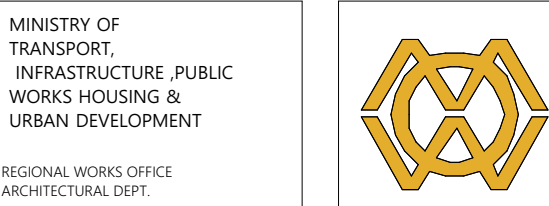

FOR THE GOVERNMENT OF THE REPUBLIC OF KENYA.