


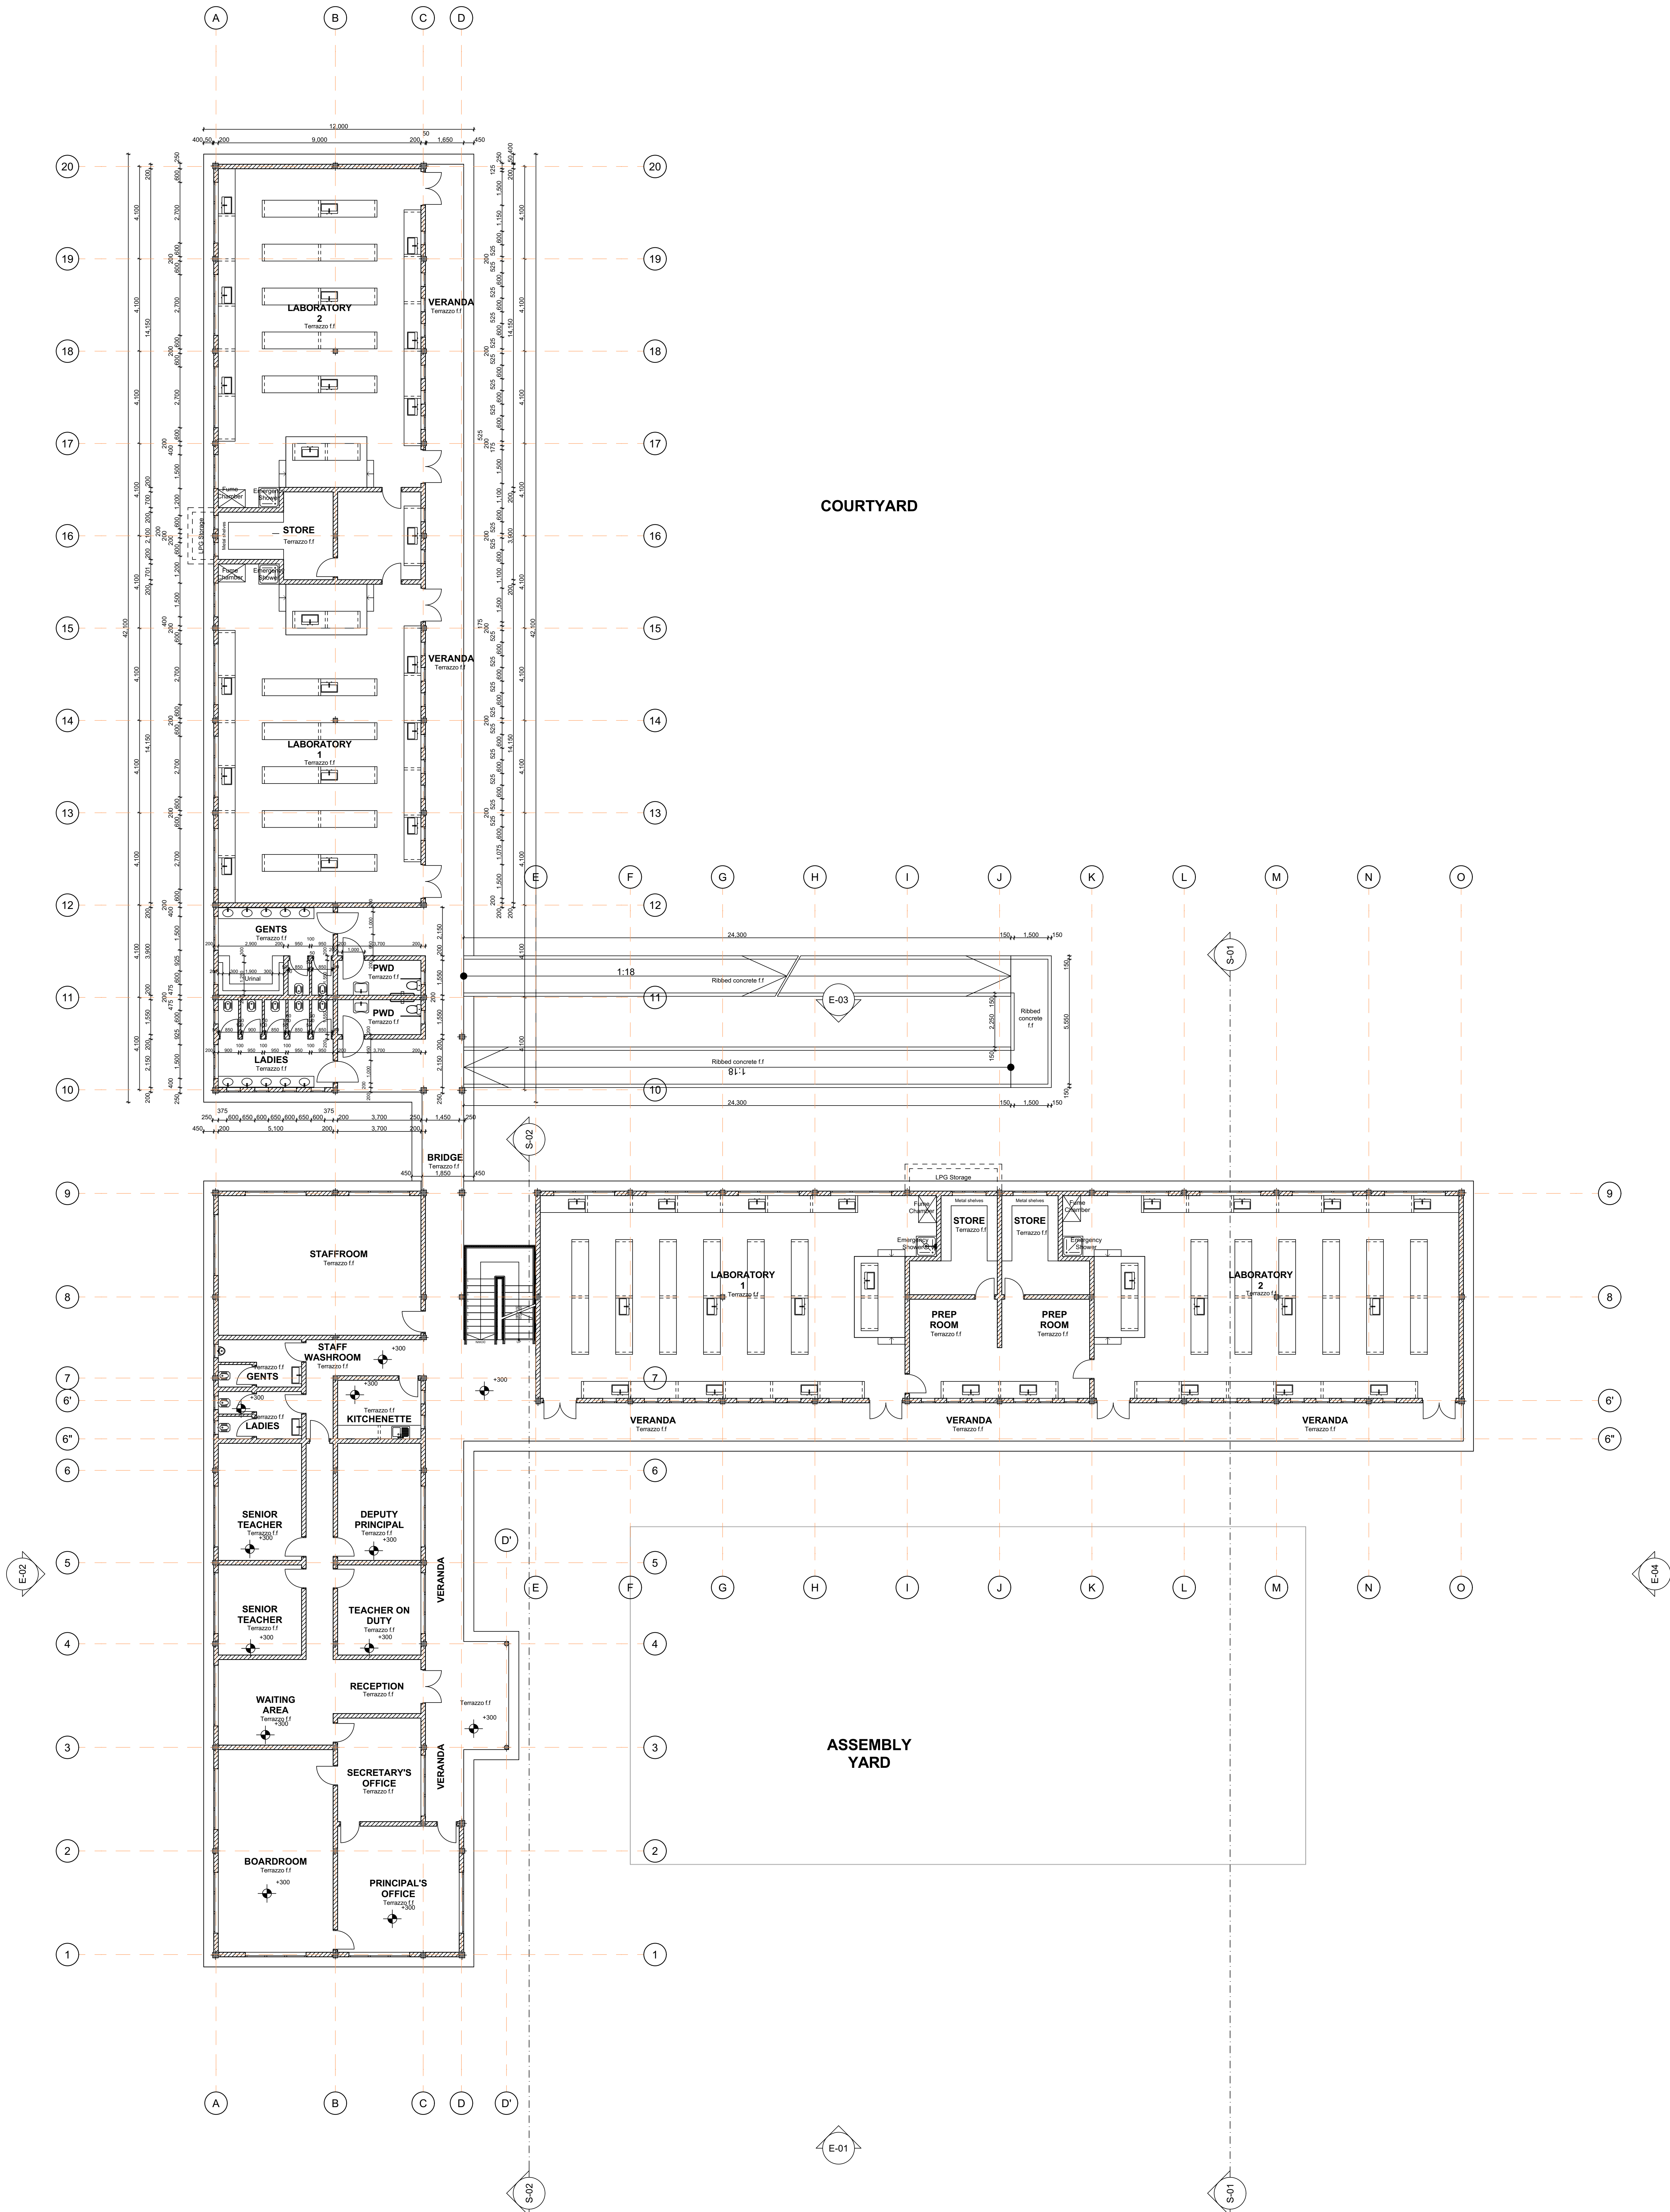

NOTES

GENERAL

The drawings are to be read in conjunction with engineers' drawings. All dimensions are in millimeters unless otherwise stated. The drawings are to be read in conjunction with the specifications and bills of materials.

CONSTRUCTION

All work shall be done in accordance with the specifications and bills of materials. The drawings are to be read in conjunction with the specifications and bills of materials.

STRUCTURAL

All structural work shall be done in accordance with the specifications and bills of materials. The drawings are to be read in conjunction with the specifications and bills of materials.

MECHANICAL

All mechanical work shall be done in accordance with the specifications and bills of materials. The drawings are to be read in conjunction with the specifications and bills of materials.

ELECTRICAL

All electrical work shall be done in accordance with the specifications and bills of materials. The drawings are to be read in conjunction with the specifications and bills of materials.

FIRE FIGHTING

All fire fighting work shall be done in accordance with the specifications and bills of materials. The drawings are to be read in conjunction with the specifications and bills of materials.

REVISIONS

The drawings are to be read in conjunction with the specifications and bills of materials. The drawings are to be read in conjunction with the specifications and bills of materials.

PROJECT

The drawings are to be read in conjunction with the specifications and bills of materials. The drawings are to be read in conjunction with the specifications and bills of materials.

PROPOSED CONSTRUCTION TO COMPLETION OF TENDIREWA HIGH SCHOOL, MARAKWET EAST CONSTITUENCY

The drawings are to be read in conjunction with the specifications and bills of materials. The drawings are to be read in conjunction with the specifications and bills of materials.

DRAWING TITLE

The drawings are to be read in conjunction with the specifications and bills of materials. The drawings are to be read in conjunction with the specifications and bills of materials.

GROUND FLOOR

The drawings are to be read in conjunction with the specifications and bills of materials. The drawings are to be read in conjunction with the specifications and bills of materials.

SCALE

The drawings are to be read in conjunction with the specifications and bills of materials. The drawings are to be read in conjunction with the specifications and bills of materials.

PROJECT NO.

The drawings are to be read in conjunction with the specifications and bills of materials. The drawings are to be read in conjunction with the specifications and bills of materials.

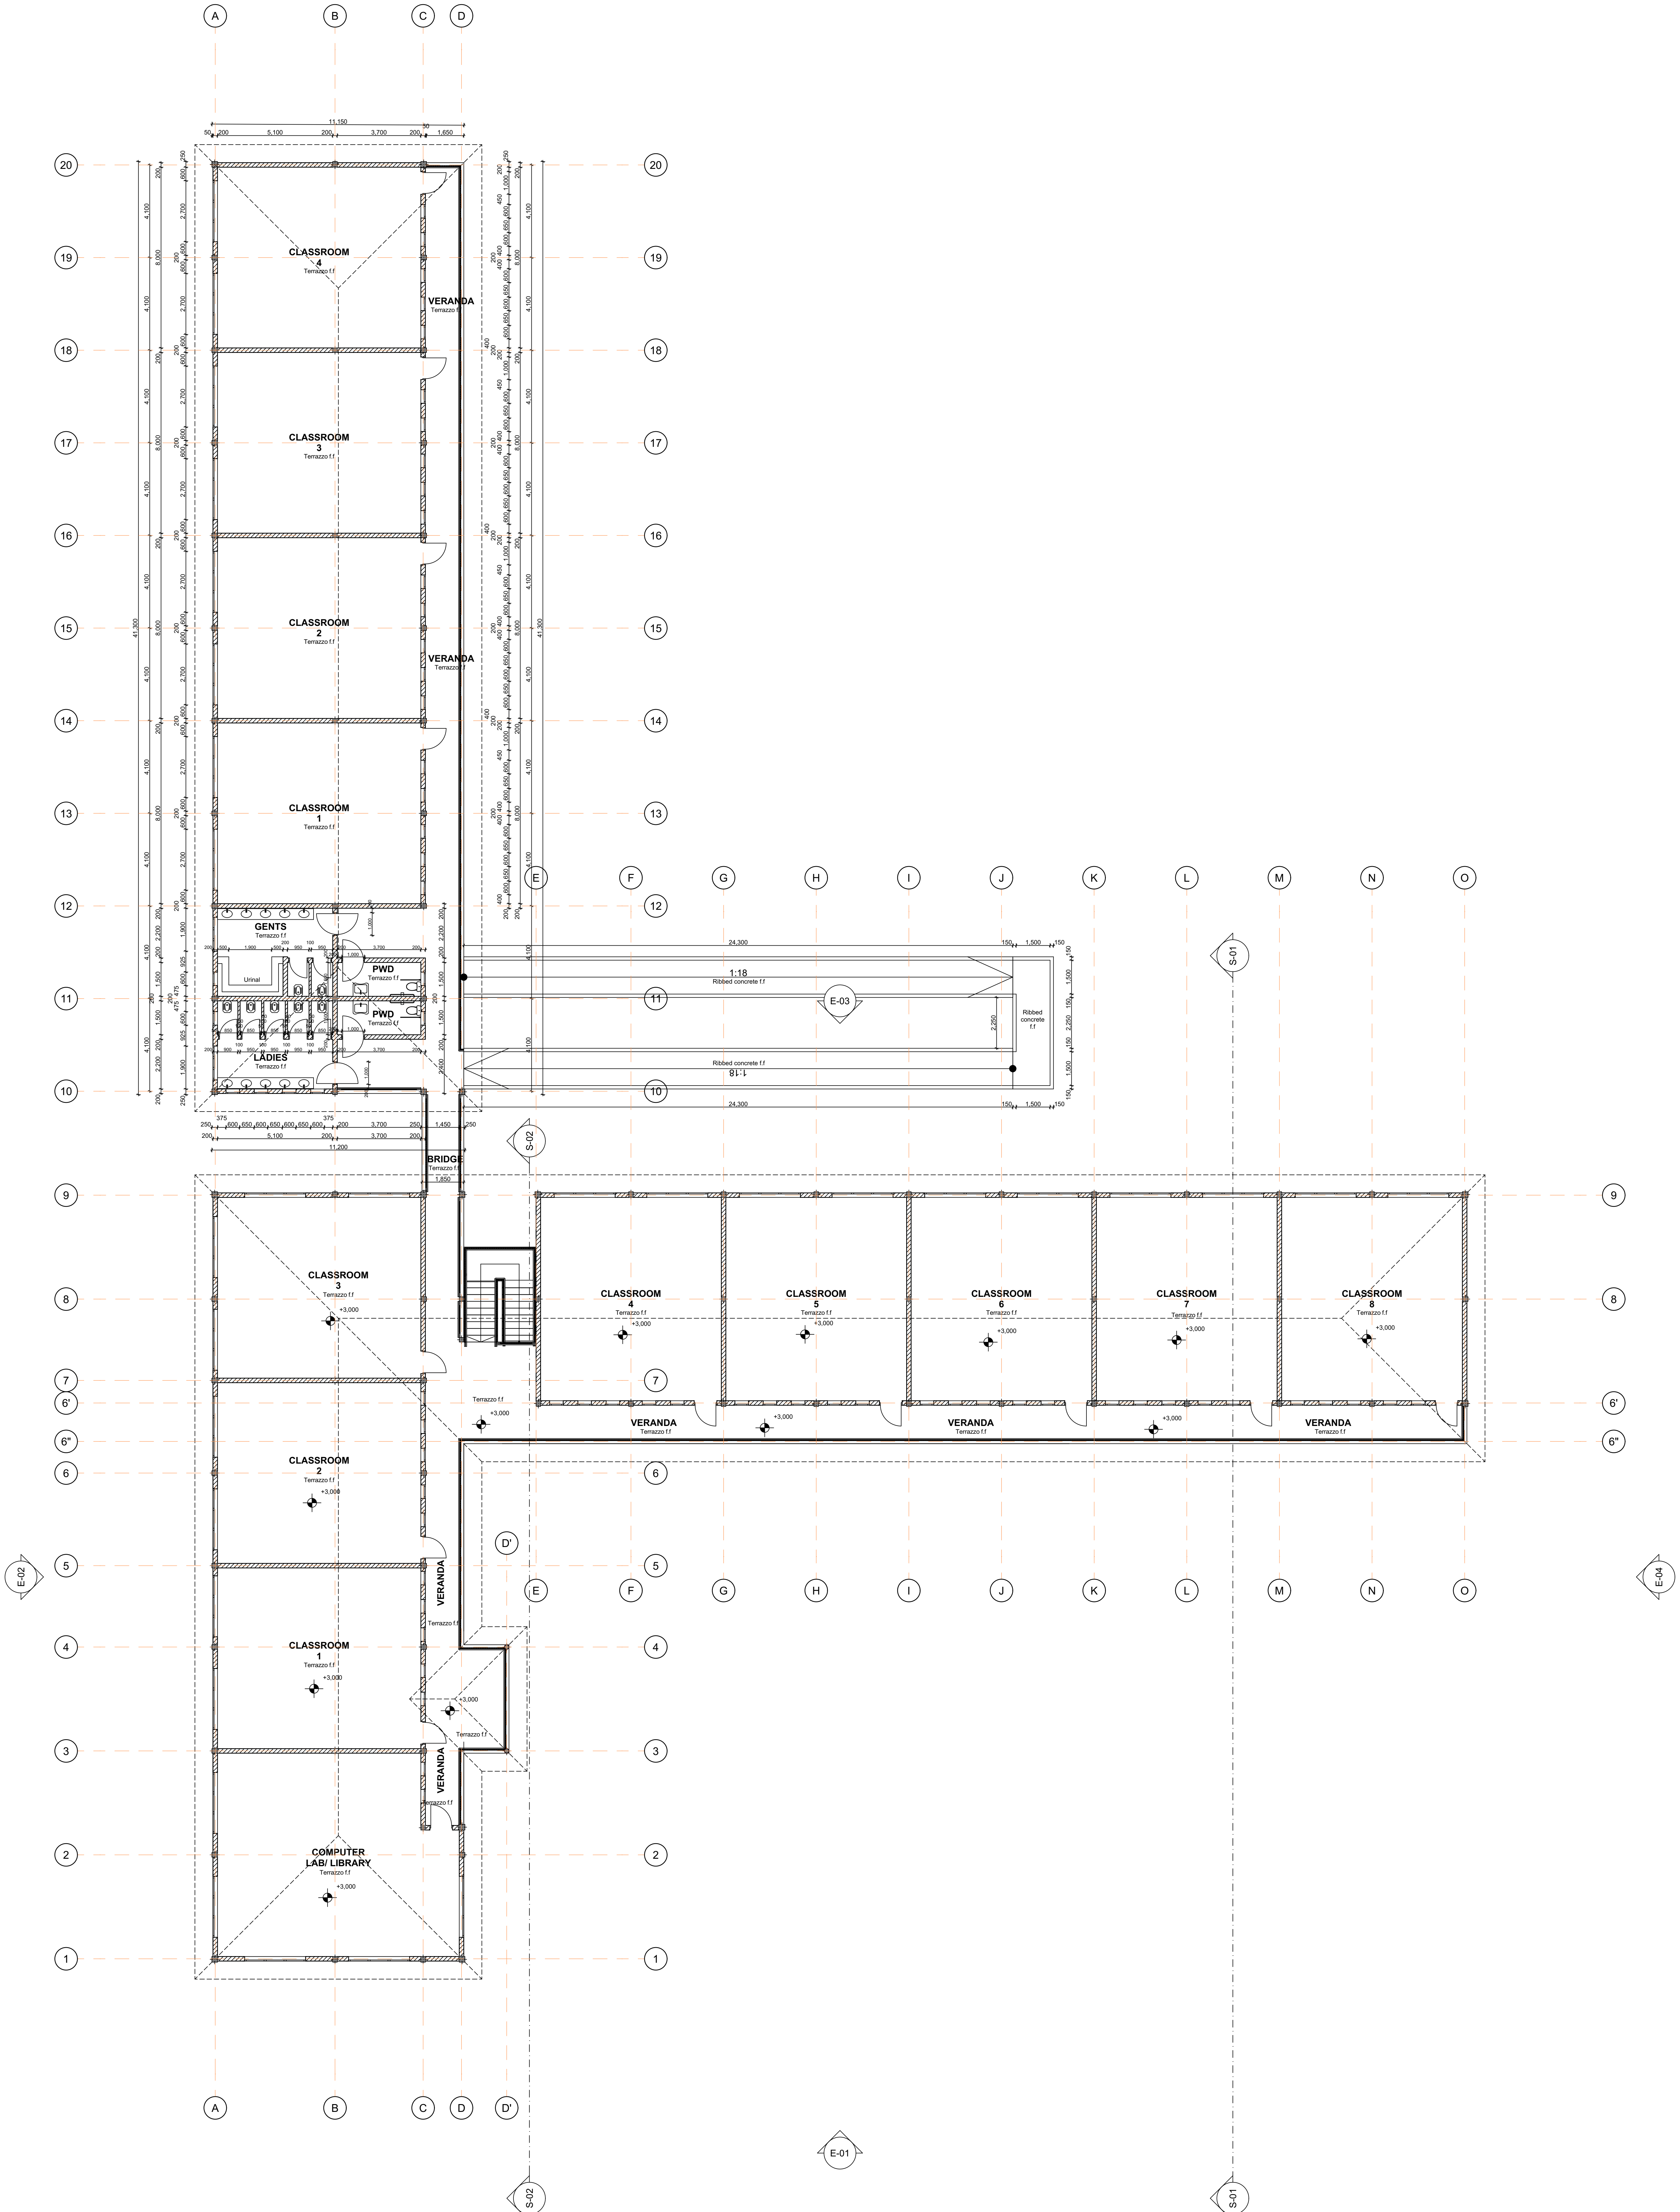

NOTES

GENERAL
The drawings are to be read in conjunction with engineers' drawings.
All dimensions are to be taken from the face of the wall unless otherwise stated.
The contractor shall be responsible for the accuracy of the dimensions.
CONSTRUCTION
All work shall be done in accordance with the specifications.
The contractor shall be responsible for the accuracy of the dimensions.
STRUCTURAL
All work shall be done in accordance with the specifications.
The contractor shall be responsible for the accuracy of the dimensions.

MECHANICAL
All work shall be done in accordance with the specifications.
The contractor shall be responsible for the accuracy of the dimensions.
ELECTRICAL
All work shall be done in accordance with the specifications.
The contractor shall be responsible for the accuracy of the dimensions.

FIRE FIGHTING
All work shall be done in accordance with the specifications.
The contractor shall be responsible for the accuracy of the dimensions.

REVISIONS

NO.	DESCRIPTION	DATE

PROPOSED CONSTRUCTION TO COMPLETION OF TENDIREWA HIGH SCHOOL, MARAKWET EAST CONSTITUENCY

DRAWING TITLE

FIRST FLOOR

SCALE

1:100

CLIENT/MINISTRY/DEPARTMENT
NG-CDF MARAKWET EAST

CLIENT SIGNATURE

CODE

SCALE

1:100

PROJECT JOURNAL

DRAWING NO.

NAME SIGNED DATE

DRAWN BY ARCH. OWINO BILLY SEP. 2024

CHECKED BY

APPROVED

COUNTY PUBLIC WORKS OFFICER

Signed


MINISTRY OF LANDS, PUBLIC WORKS, HOUSING AND URBAN DEVELOPMENT

STATE DEPARTMENT FOR PUBLIC WORKS

ELGEYO MARAKWET



FOR THE GOVERNMENT OF THE REPUBLIC OF KENYA

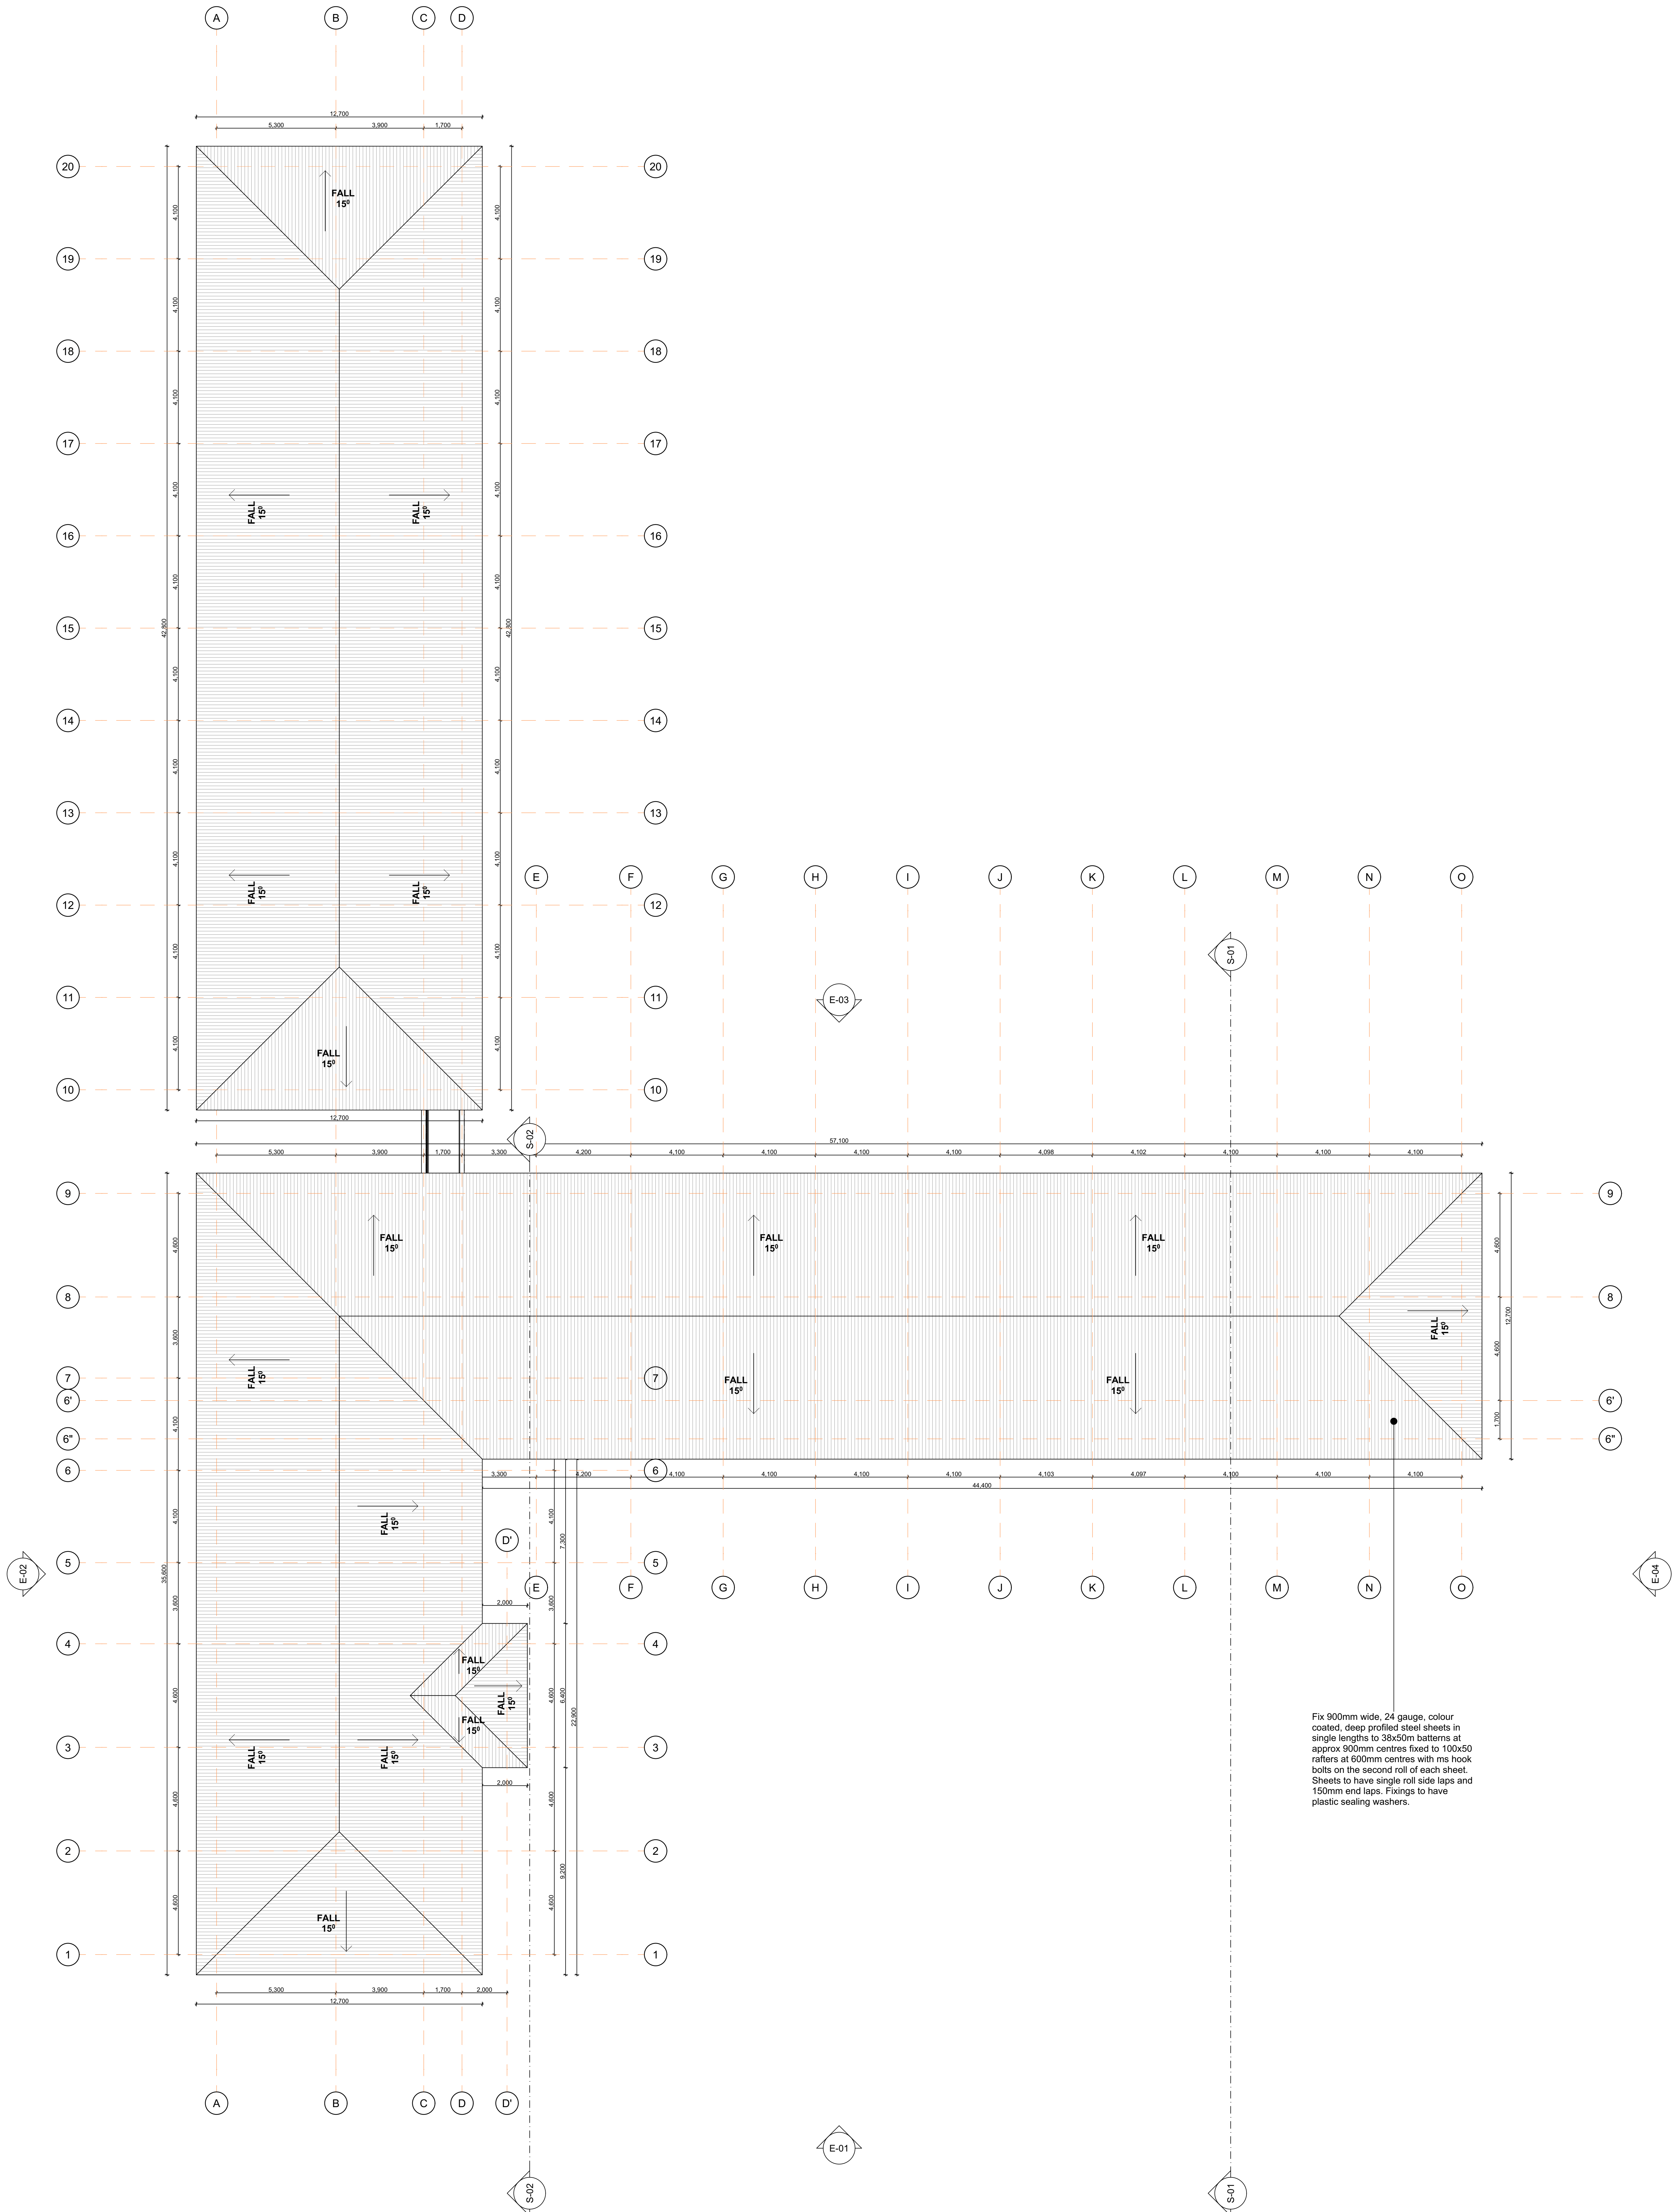

NOTES

GENERAL

This drawing is to be read in conjunction with engineer's drawings. All dimensions are to be taken from the face of the wall unless otherwise stated. The contractor shall be responsible for the interpretation of the drawings.

CONSTRUCTION

All work shall be done in accordance with the specifications. 

STRUCTURAL

All work shall be done in accordance with the specifications. 

MECHANICAL

All work shall be done in accordance with the specifications. 

ELECTRICAL

All work shall be done in accordance with the specifications. 

FIRE FIGHTING

All work shall be done in accordance with the specifications. 

REVISIONS

All work shall be done in accordance with the specifications. 

PROJECT

PROPOSED CONSTRUCTION TO COMPLETION OF TENDIREWA HIGH SCHOOL, MARAKWET EAST CONSTITUENCY

DRAWING TITLE

ROOF PLAN

SCALE

1:100

PROJECT NO.

CLIENT NAME

NG-CDF MARAKWET EAST

CLIENT SIGNATURE

CODE

SCALE

1:100

PROJECT NO.

CLIENT NAME

NG-CDF MARAKWET EAST

CLIENT SIGNATURE

CODE

SCALE

1:100

PROJECT NO.

CLIENT NAME

NG-CDF MARAKWET EAST

CLIENT SIGNATURE

CODE

SCALE

1:100

PROJECT NO.

CLIENT NAME

NG-CDF MARAKWET EAST

CLIENT SIGNATURE

CODE

SCALE

1:100

PROJECT NO.

CLIENT NAME

NG-CDF MARAKWET EAST

CLIENT SIGNATURE

CODE

SCALE

1:100

PROJECT NO.

CLIENT NAME

NG-CDF MARAKWET EAST

CLIENT SIGNATURE

CODE

SCALE

1:100

PROJECT NO.

CLIENT NAME

NG-CDF MARAKWET EAST

CLIENT SIGNATURE

CODE

SCALE

1:100

PROJECT NO.

CLIENT NAME

NG-CDF MARAKWET EAST

CLIENT SIGNATURE

CODE

SCALE

1:100

PROJECT NO.