



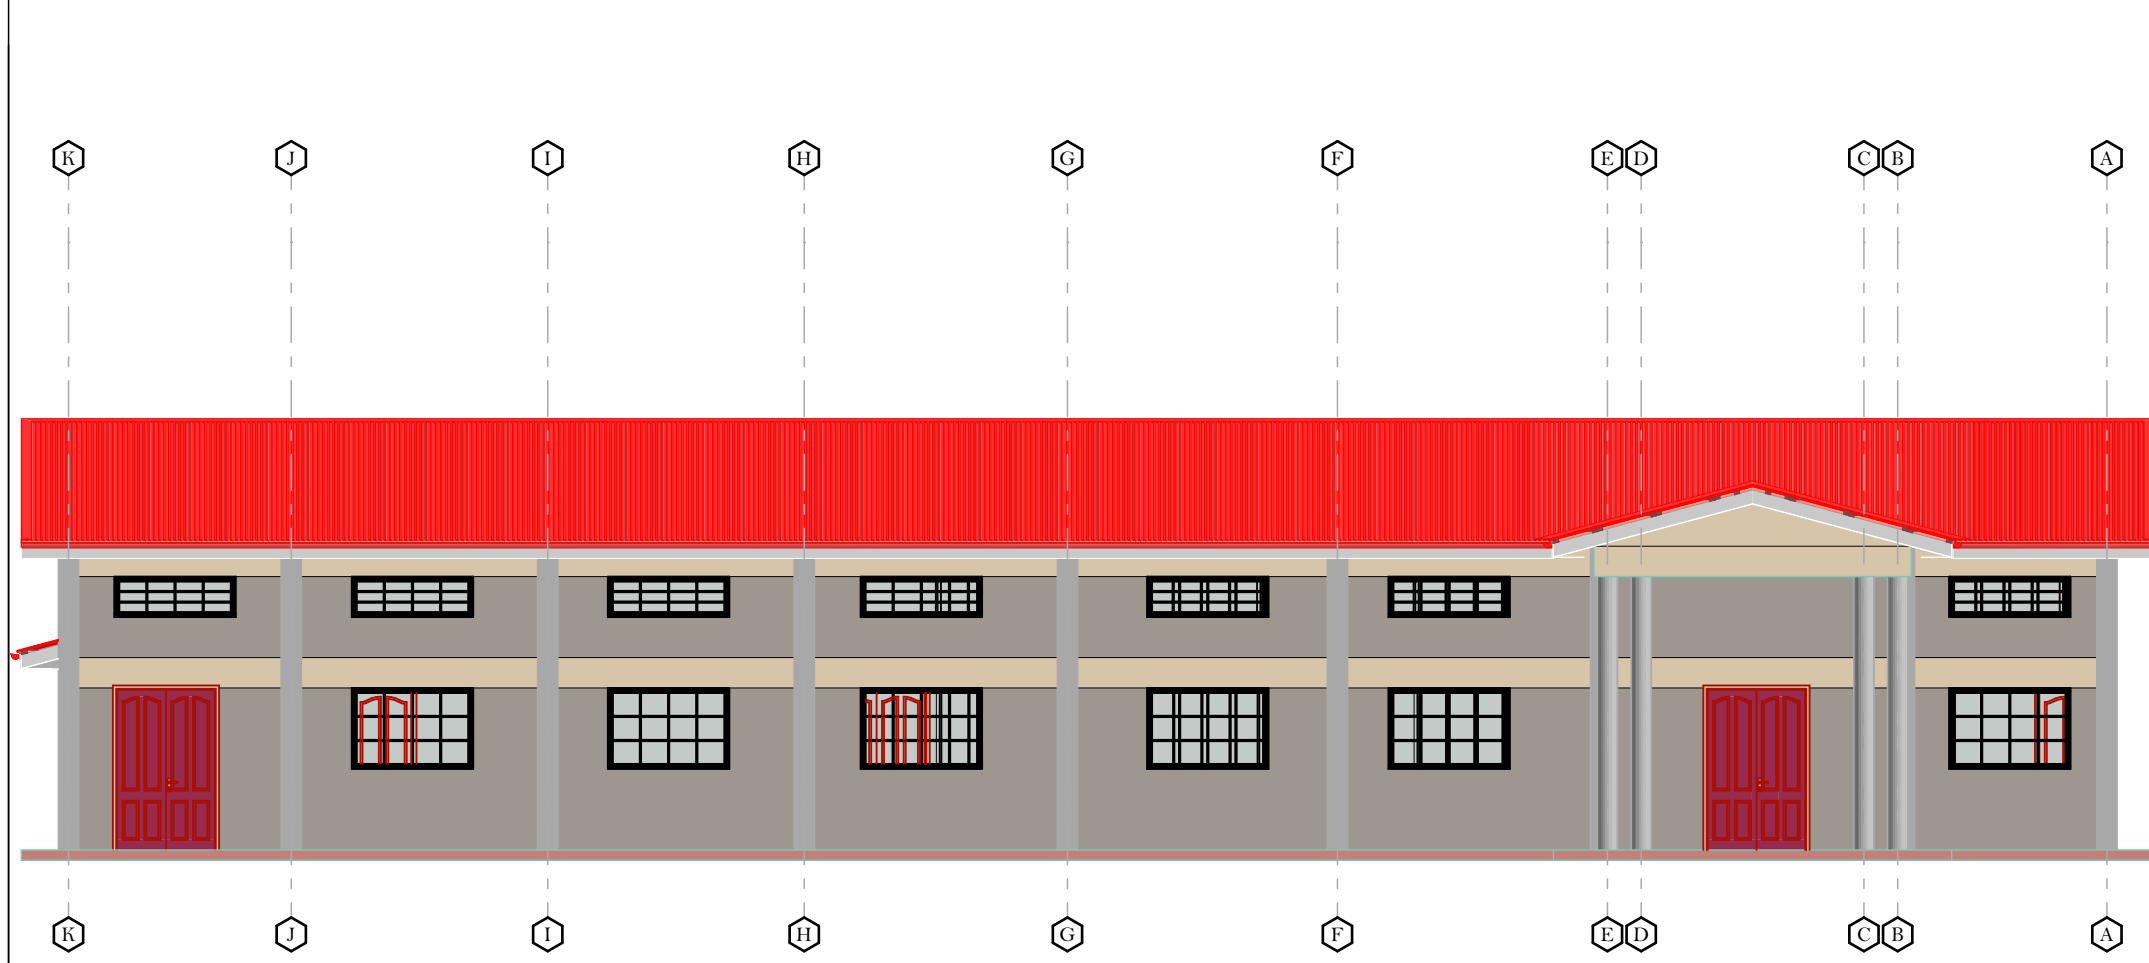


North Elevation (1)

1:112.01

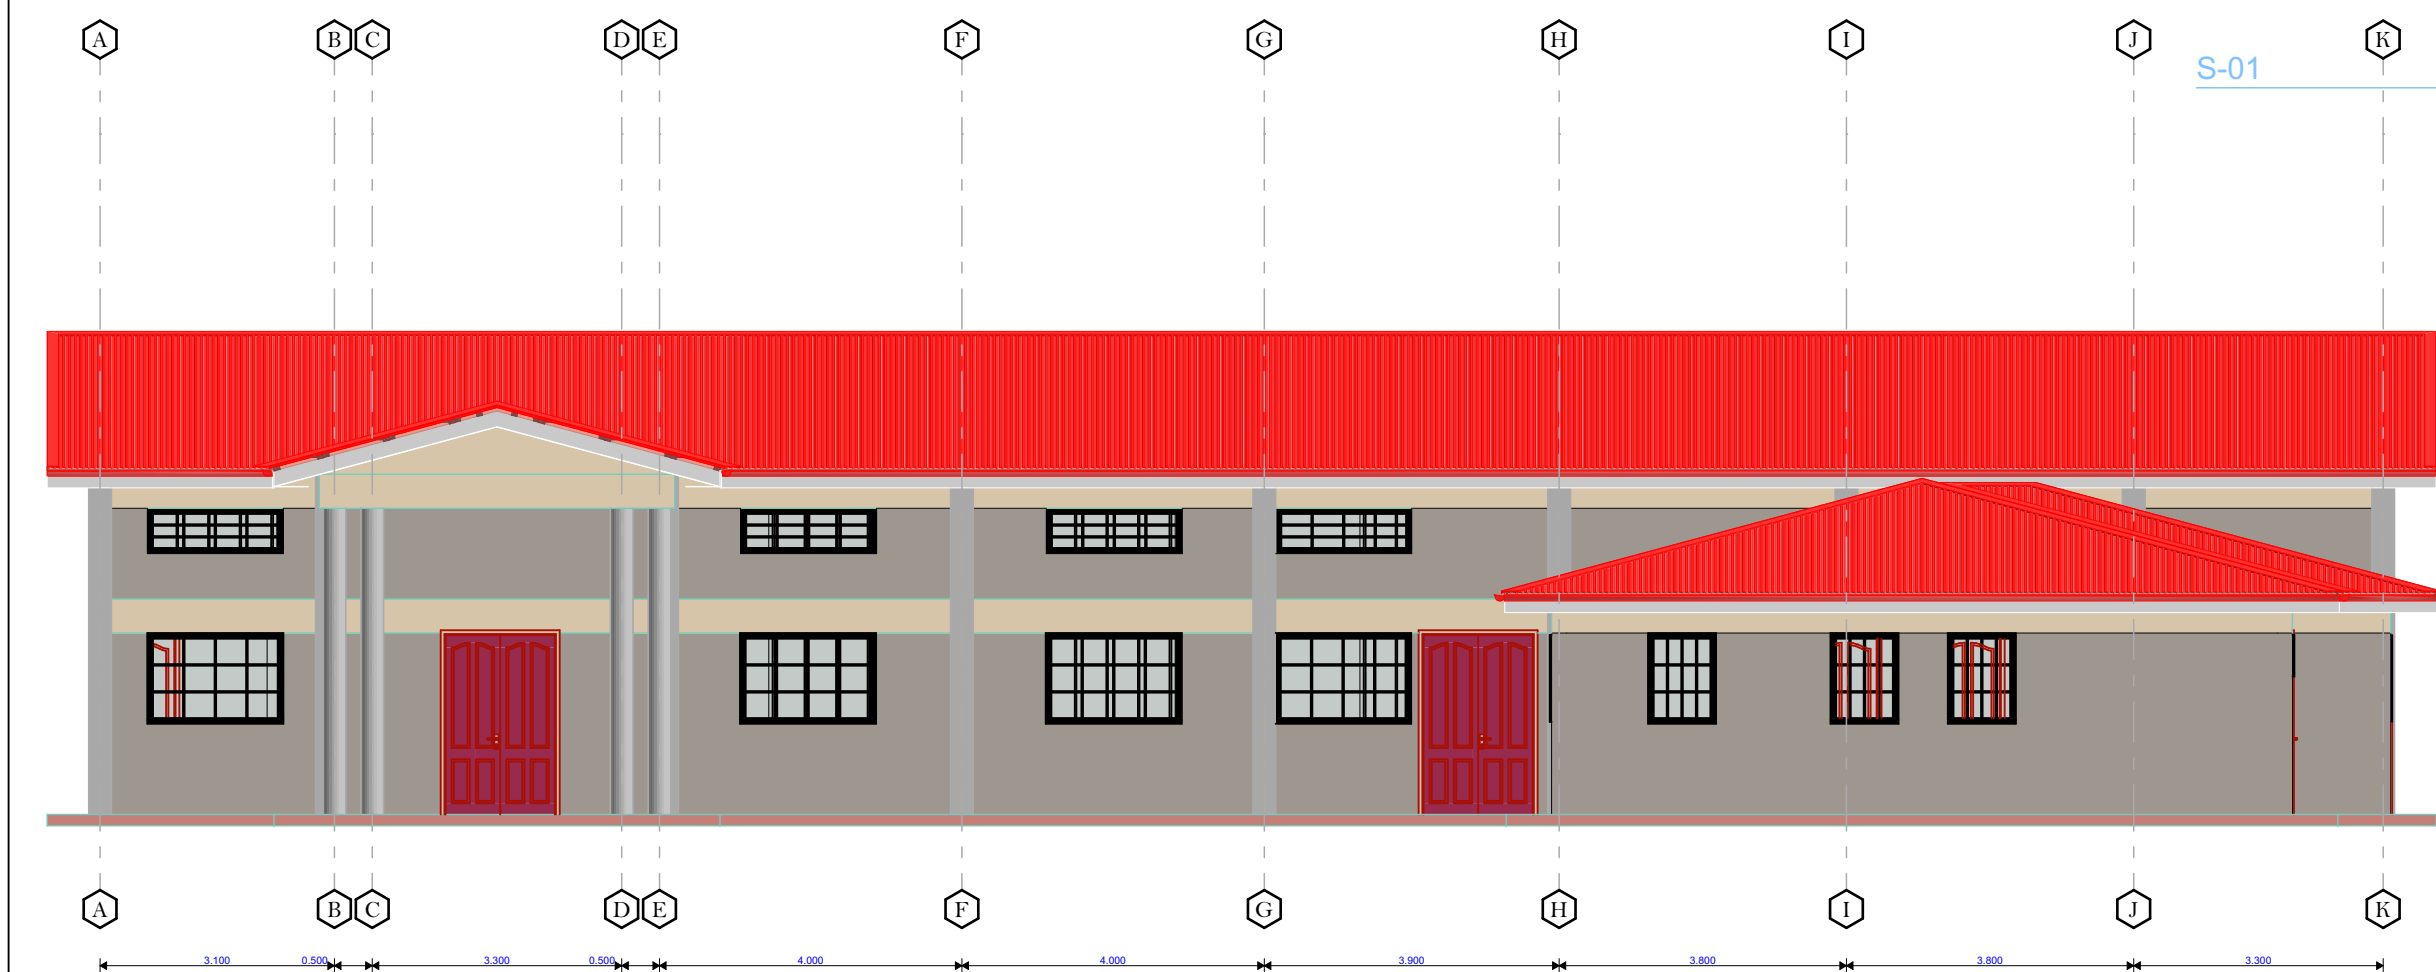


South Elevation (1)

1:100

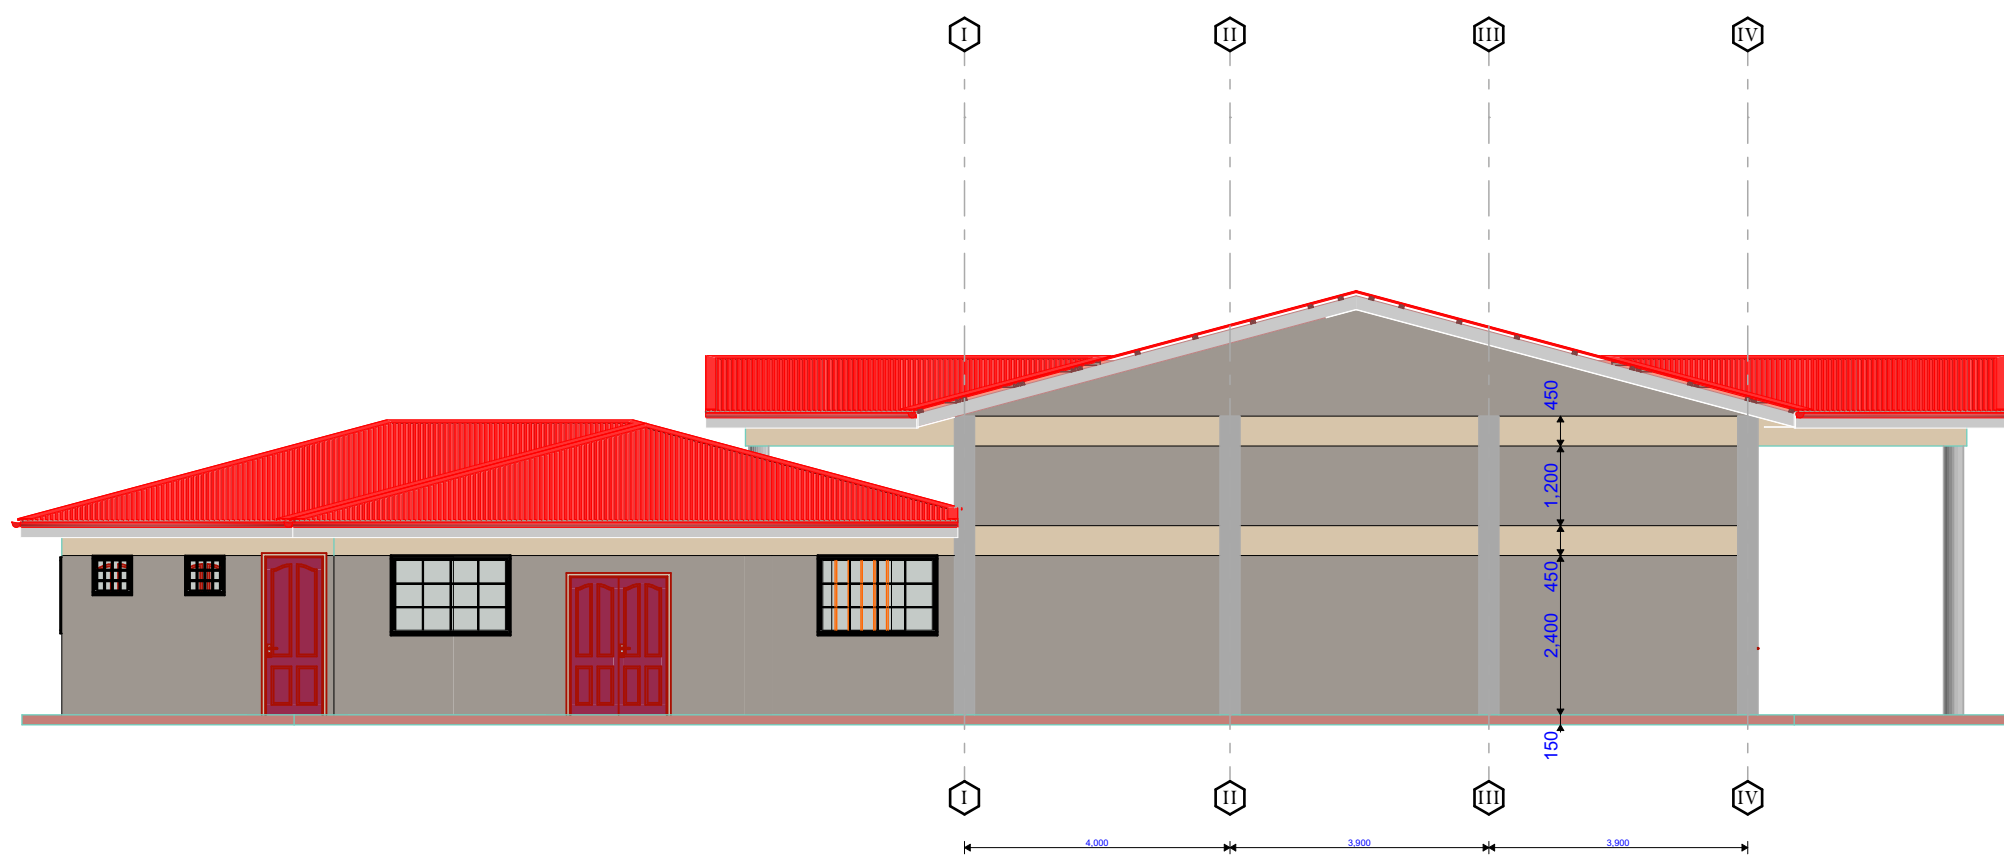

East Elevation (1)


1:113.90

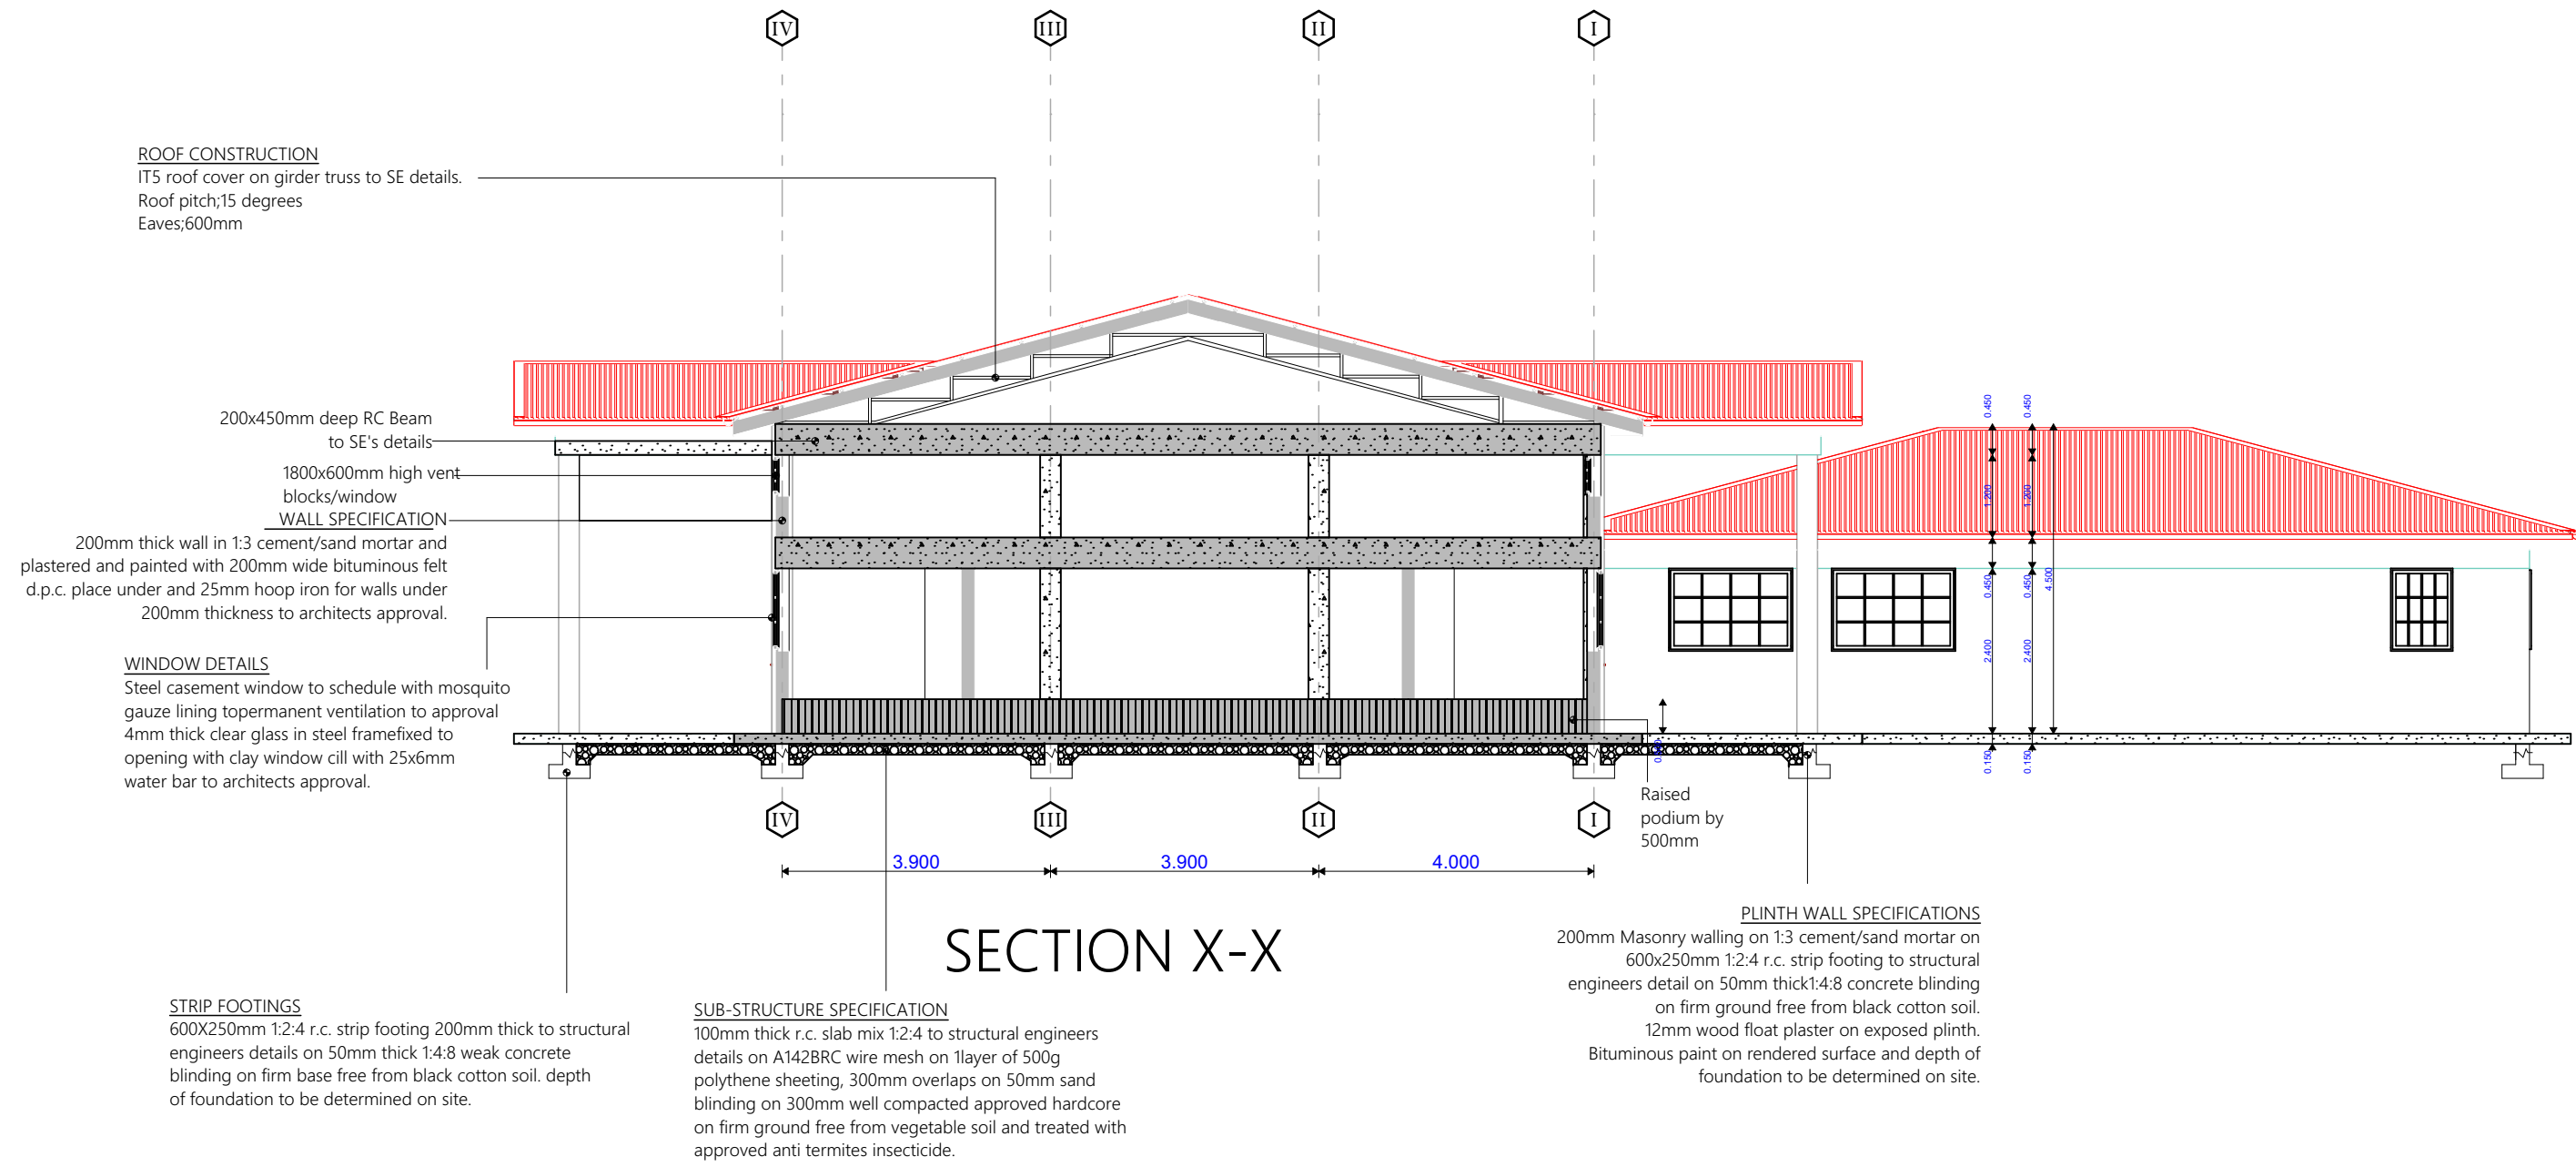

SECTION X-X

Building Section


1:100

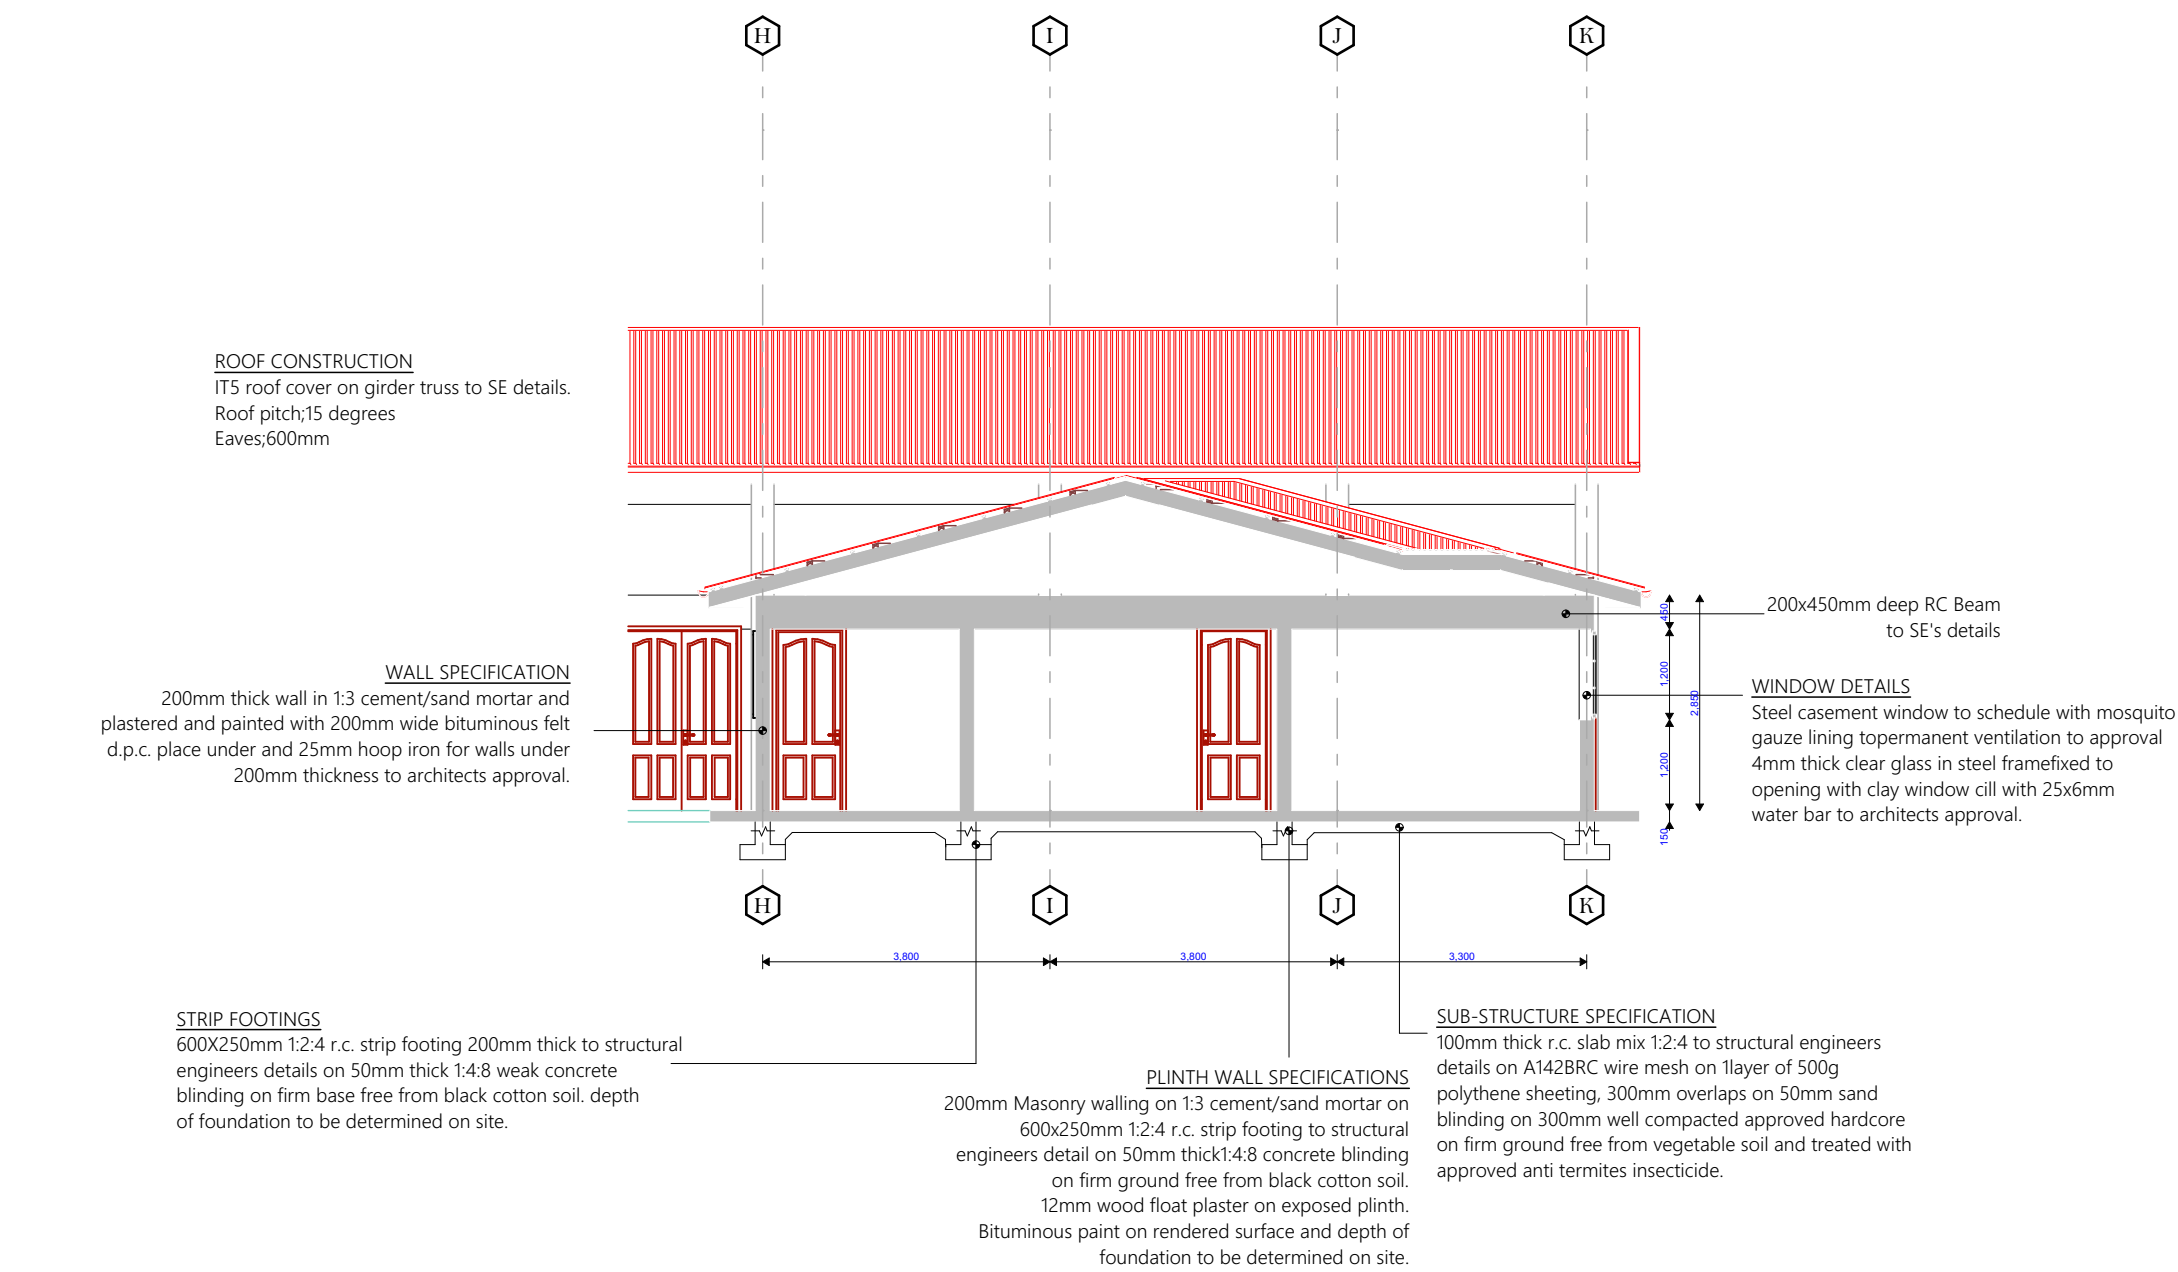

S-01

Building Section

1:100

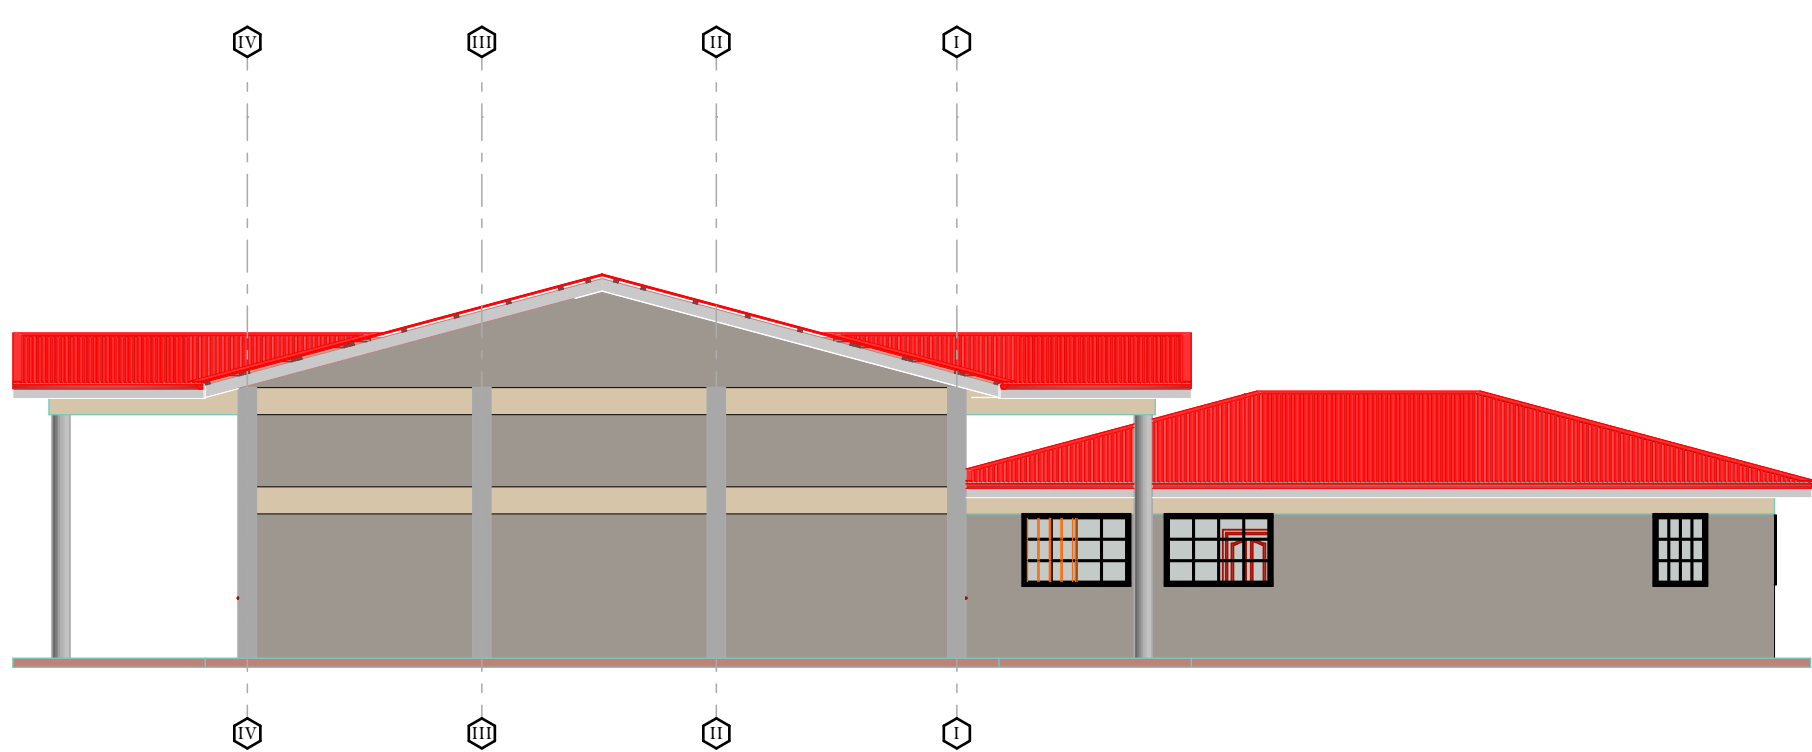

West Elevation (1)

1:125.74

NOTES

General

- Read only figured dimensions.
- All dimensions are in mm unless otherwise specified.
- The contractor must check and verify all dimensions before commencement of the work
- All windows and doors to have Permanent Vents (PV)

Structural

- For all R.C works, refer to S.E's details
- All walls less than 200mm thick to be reinforced with hoop iron at alternate courses
- All adjacent R.C work and masonry walls to be tied with strap irons at every course

Mechanical

- All plumbing and drainage works to comply with P. H specifications
- All surface ducts to be accessible from all floors
- S.V.P denotes soil vent pipe and to be provided at the head of the drainage

Electrical

- All conduits must be laid before plastering
- All electrical works to E.E's details

Fire Notes

- All exit doors should be well labelled and directions shown on all floors.
- Pressurized fire extinguishers should be installed of (9 litre 13A 55B Foam, 10litres 8A water or 5kg 5A 134B C powder) or above.
- 5000 litres water tank or above plus a pressure pump to be installed for use incase of fire.

KEY

WINDOW SCHEDULES

DOOR SCHEDULES

W1

W2

W3

D1

D2

GD

REVISIONS

Date

Description

Sign

Project

PROPOSED CONSTRUCTION OF A MULTIPURPOSE DINING HALL

Client

KENYENYA TEACHERS TRAINING COLLEGE

Client's Approval.....Date.....

Drawing title

SECTIONS AND ELEVATIONS

Scale

1:200

Project No:

Drawing No:

Name

Sign

Date

Drawn

Designer

Checked

Approved

County Works Officer

MINISTRY OF LANDS , PUBLIC WORKS
HOUSING AND URBAN DEVELOPMENT
STATE DEPARTMENT FOR PUBLIC WORKS
KISII COUNTY
P.O.BOX 590-40200 KISII
Email:cpwo.kisii@publicworks.go.ke



FOR THE GOVERNMENT OF THE REPUBLIC OF KENYA