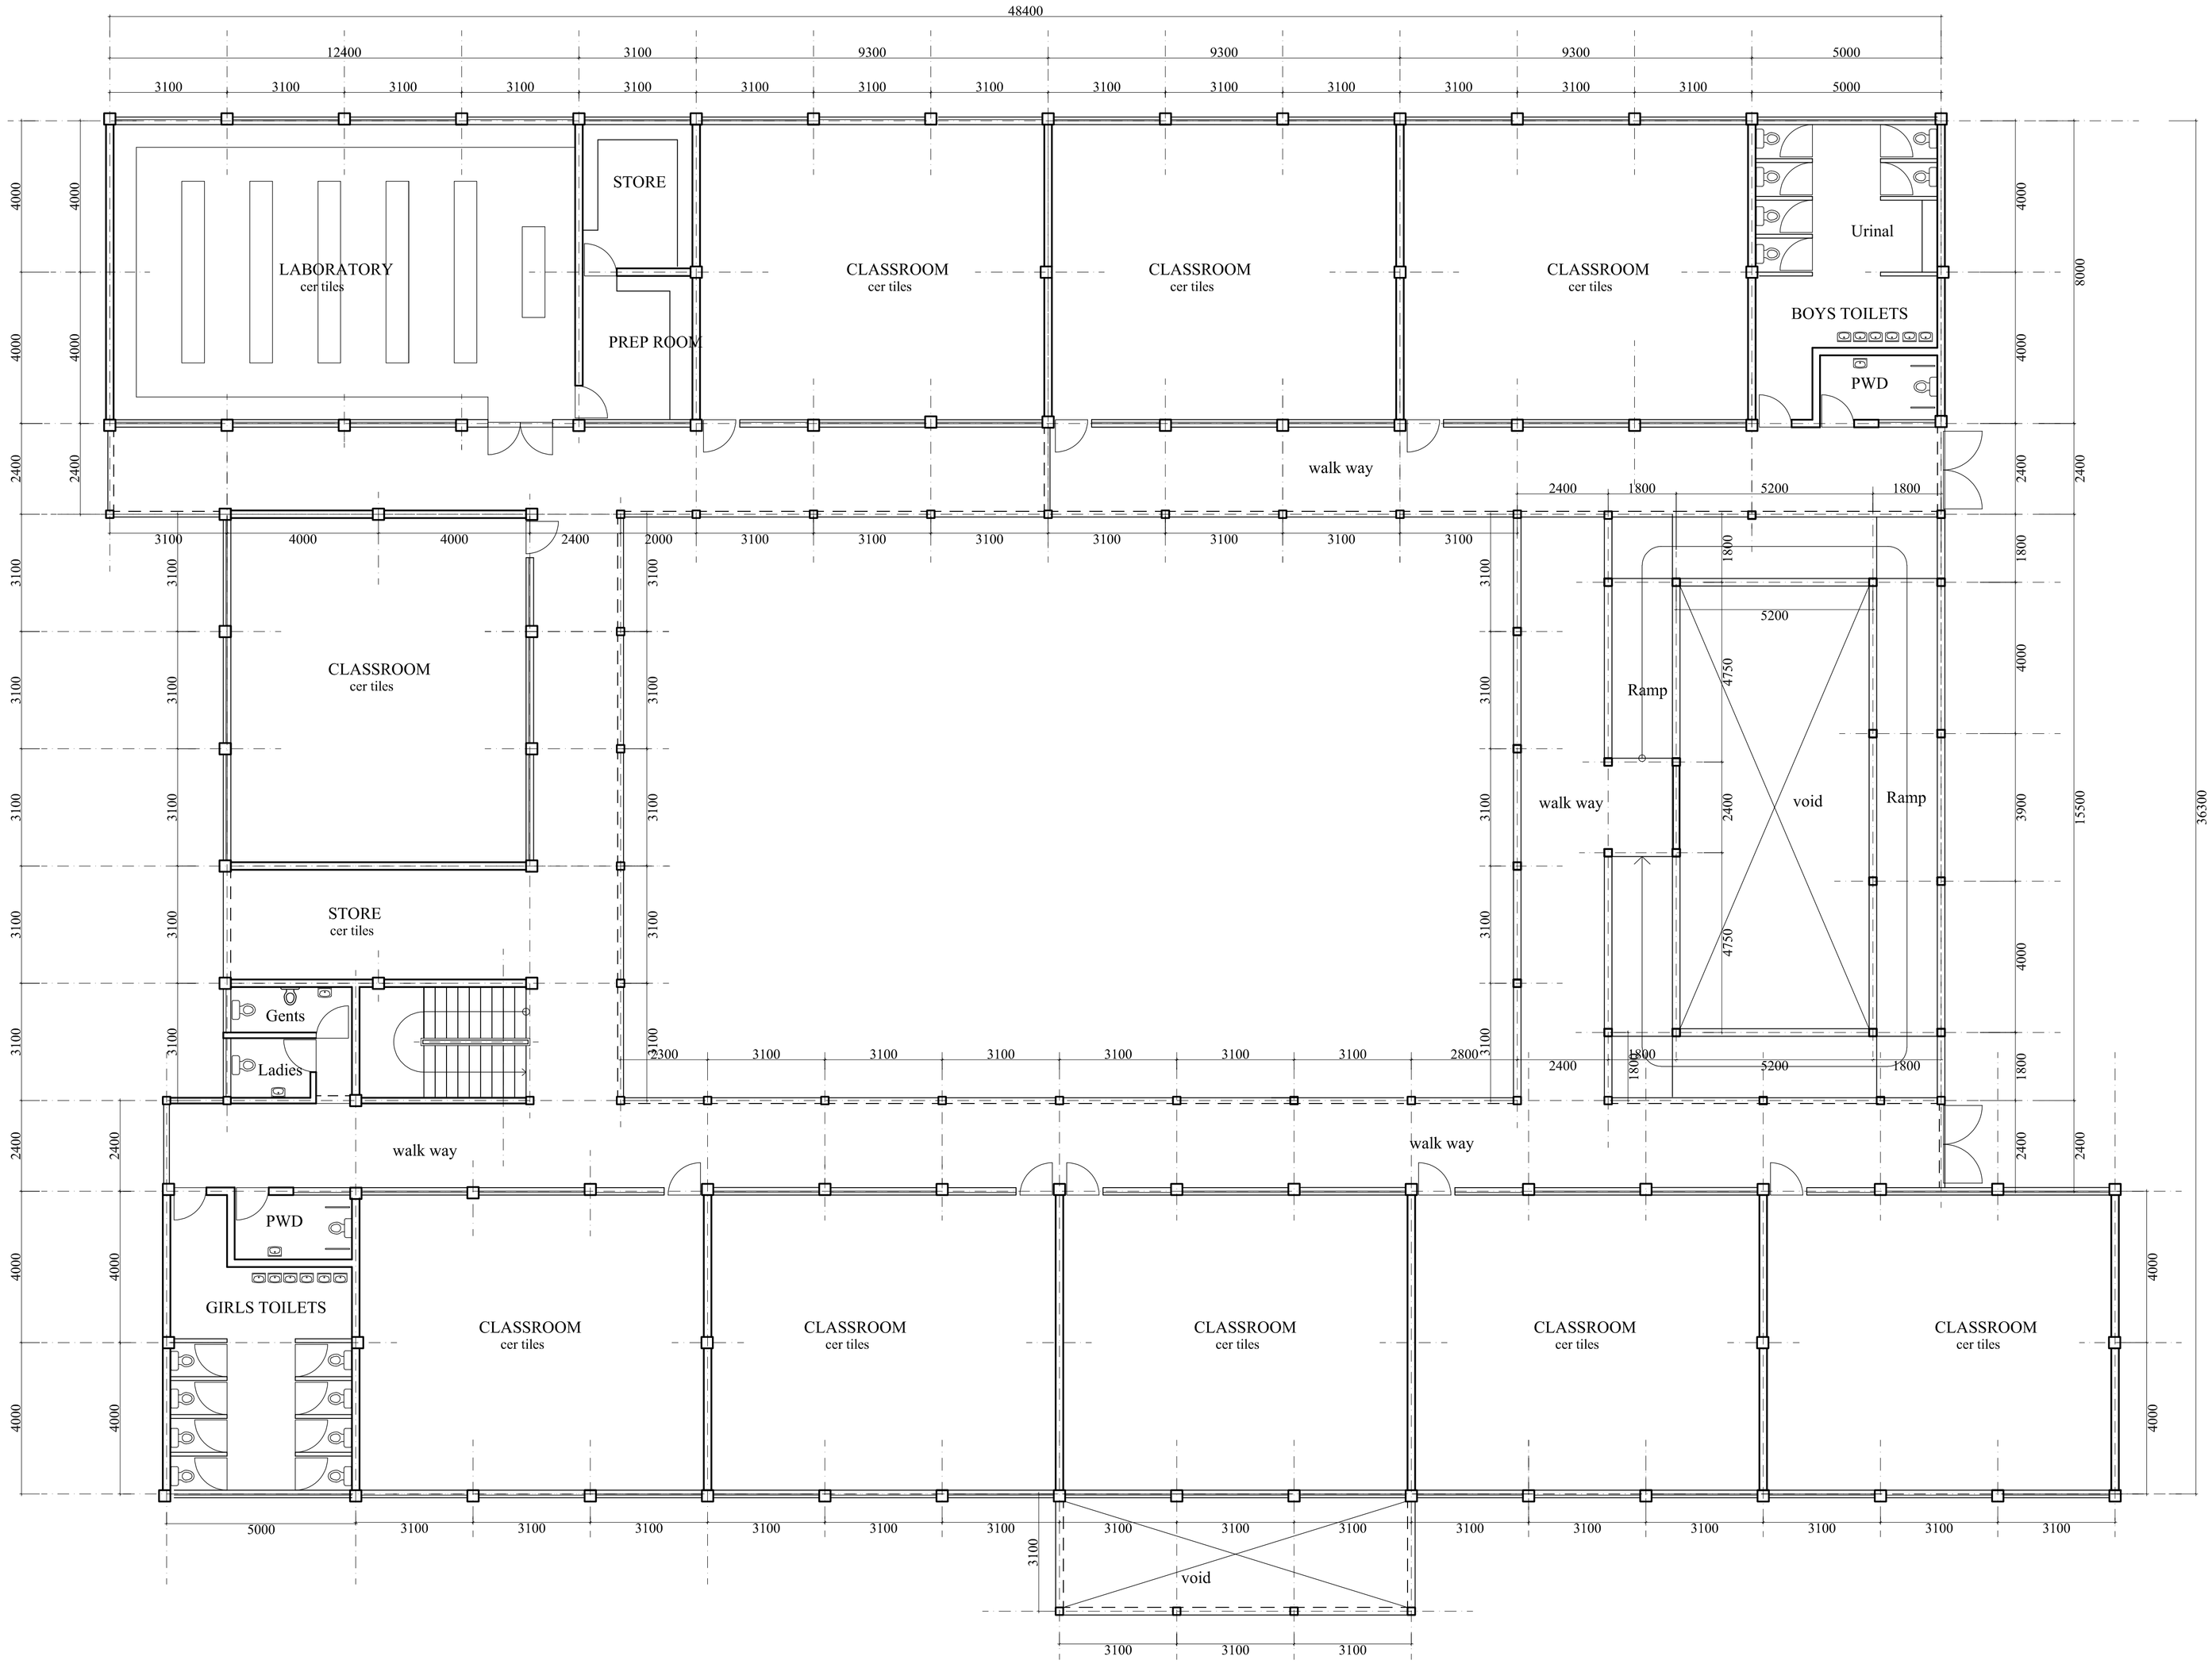


TYPICAL 1st & 2nd FLOOR PLAN

Notes

Legend

- NEW WORKS -NEW WORKS
- EXIST. WORK DEMOLISHED -EXIST. WORK DEMOLISHED
- EXIST. WORK SURRENDERED -EXIST. WORK SURRENDERED

Finishes

Revisions

Nos.	Date.	Description.

NAIROBI CITY COUNTY
HOUSING & URBAN RENEWAL
ARCHITECTS SECTION
P.O BOX 30075, NAIROBI

Client Dept. : EMBAKASI NORTH NG-CDF

Project Title : PROPOSED JAMES GICHURU SECONDARY SCHOOL - DANDORA

Drwg. Title : TYPICAL UPPER LAYOUT PLAN

Chief Officer : MARION RONO (MRS)

Director : ARCH. JONYO M.O

Project Architect : ARCH. JONYO M.O

Scale : NTS Date : OCT. 2023 Drawn: JMO

Dir. Nos : File Nos :

Job Nos. : EMB Drwg.Nos. : 02

frm1A1.dwg 862x612