



ELEV-01 **GROUND FLOOR PLAN.**

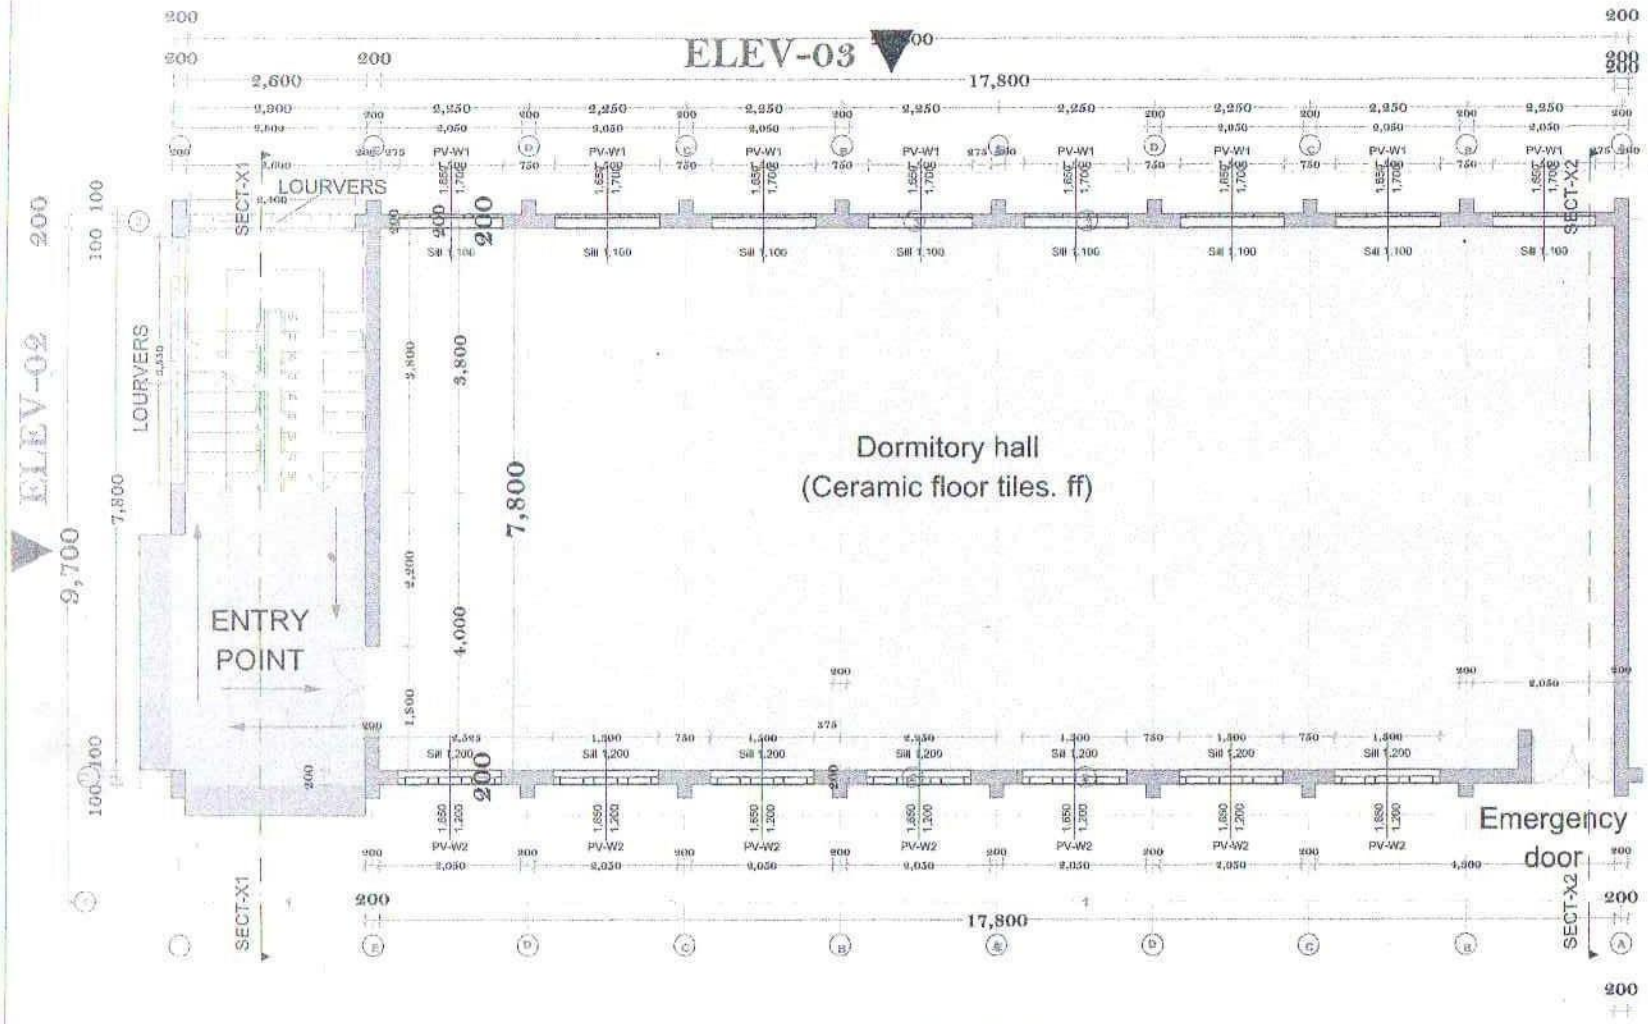

ELEVATION-02

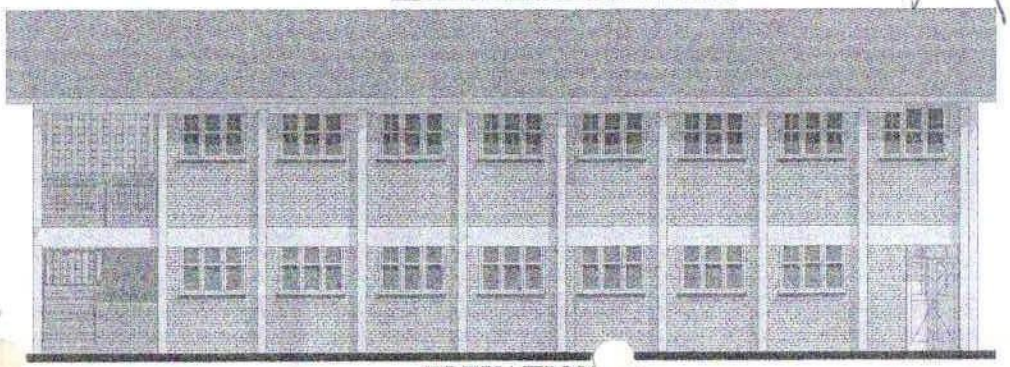

ELEVATION 01

NOTES

GENERAL

1. All dimensions are in mm unless stated.
2. Scale is drawn on individual drawing.
3. The contractor must check and verify all dimensions before commencement of any work.
4. Do not scale from this drawing.Use figured dimensions only.

CONSTRUCTION

1. All slabs at ground level to be figured over 1000mm gauge polythene sheet on 50mm thick murram blinding hardcore.
2. All soils under slab, around and under foundation to be treated with anti-termite chemical.
3. All soils on cut embankment to be stabilized.

STRUCTURAL

1. All black cotton soils to be removed from all buildings and paved surfaces.
2. Structural drawings in a accordance with structural drawing from Engineer.
3. Foundation depth(s) to be determined on the site and to S.E detail.

PROJECT:
PROPOSED 2 STOREYED GIRLS DORMITORY BLOCK.

CLIENT:TENGECHA GIRLS BOARDIN GPRIMARY SCHOOL.

DESIGN:
MINISTRY OF PUBLIC WORKS,

	NAME	SIGN
DRAWN BY:	K.L	
CHECKED BY:	A.N	

SCALE: 1:85

DATE: OCTOBER,2026.

PLOT NO:

LOCALITY:KAPKATET.

DESIGN BY: K.L


BUILDING DETAILS

-Elevations


-Ground floor plan

APPROVALS:


COUNTY PUBLIC WORKS OFFICER
KERICHO
1 OCT 2026
STATE DEPARTMENT FOR PUBLIC WORKS
Sign:.....

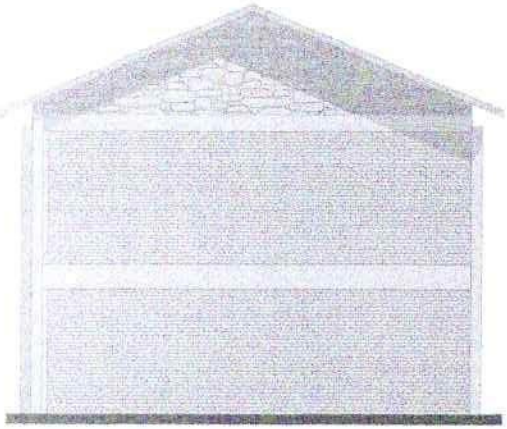


ELEVATION -04

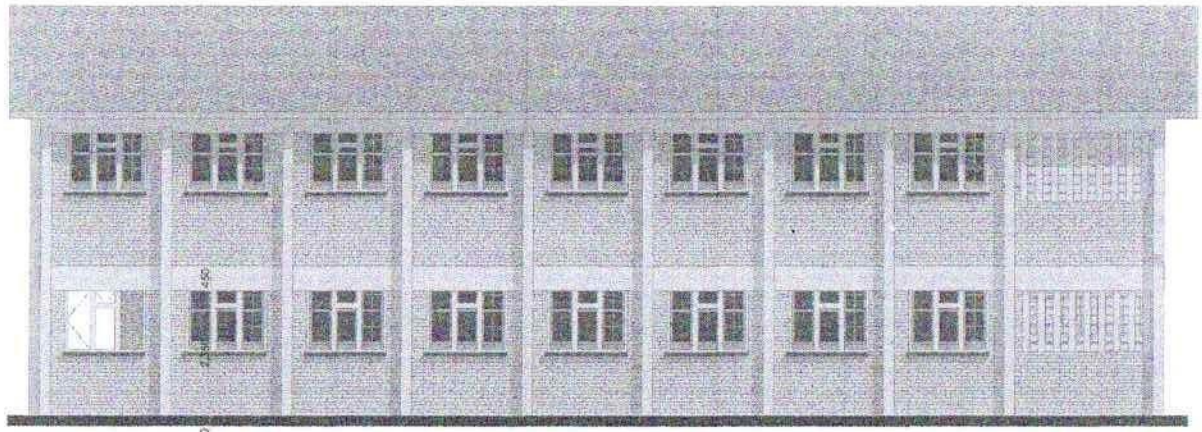


ELEVATION -03

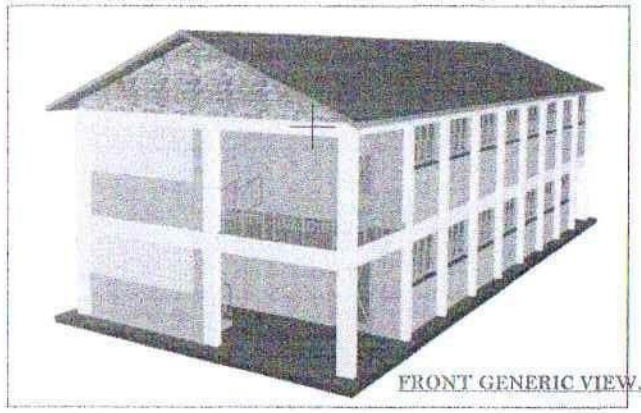


FRONT GENERIC VIEW.

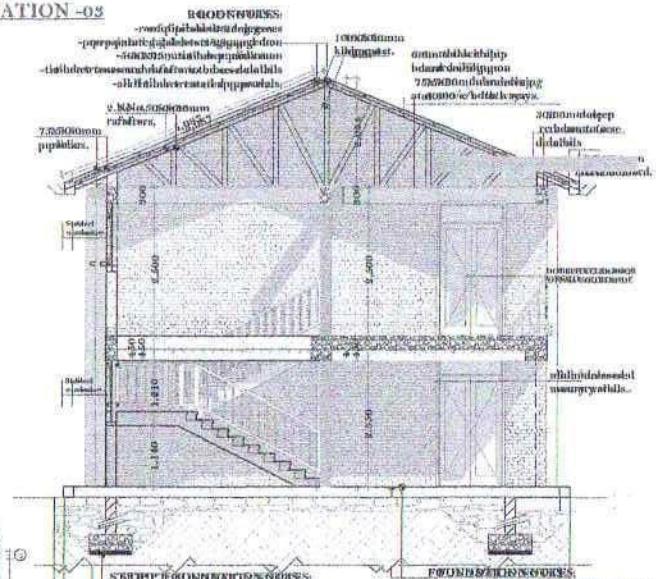


BUILDING SECT-X1.

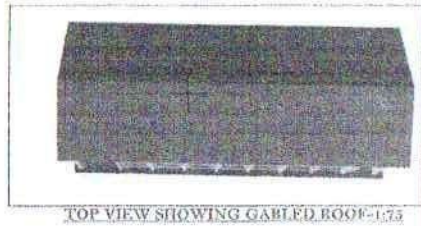

TOP VIEW SHOWING GABLED ROOF-1:75

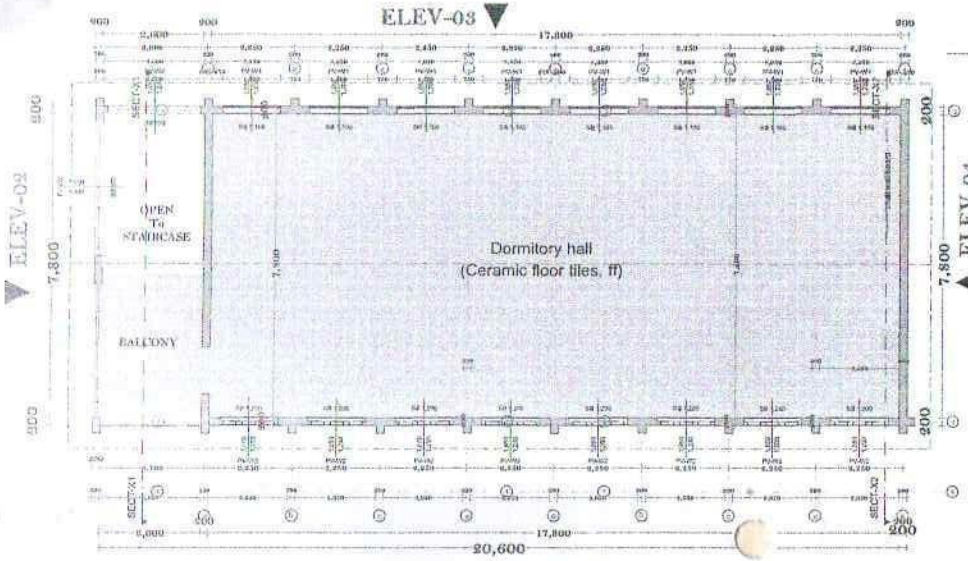

1ST FLOOR PLAN.

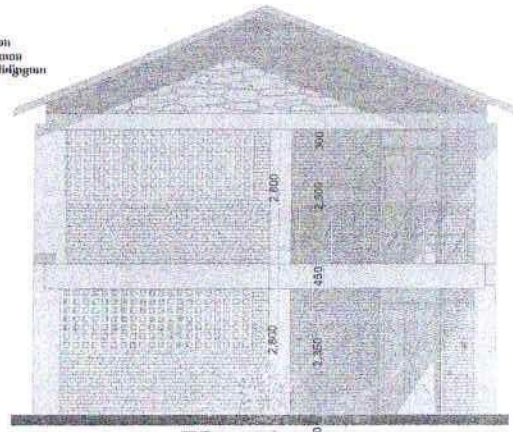

ELevation 02.

COUNTY PUBLIC WORKS OFFICER
KERICHO
21 OCT 2020
STATE DEPARTMENT FOR PUBLIC WORKS
Sign.....

NOTES

GENERAL

1. All dimensions are in mm unless stated.
2. Scale is drawn on individual drawing.
3. The contractor must check and verify all dimensions before commencement of any work.
4. Do not scale from this drawing.Use figured dimensions only.

CONSTRUCTION

1. All slabs at ground level to be figured over 1000mm gauge polythene sheet on 50mm thick murram blinding bedcore.
2. All soils under slab, around and under foundation to be treated with anti-termite chemical.
3. All soils on cut embankment to be stabilized.

STRUCTURAL

1. All black cotton soils to be removed from all buildings and paved surfaces.
2. Structural drawings in accordance with structural drawing from Engineer.
3. Foundation depth(s) to be determined on the site and to S.E detail.

PROJECT:
PROPOSED 4 STOREY (G+3) NO. DORMITORY BLOCK.

CLIENT:TINGICHA GIRLS BOARDING PRIMARY SCHOOL.

DESIGN: MINISTRY OF PUBLIC WORKS,

	NAME	SIGN
DRAWN BY:	E.L	
CHECKED BY:	A.N	

SCALE: 1:85
DATE: OCTOBER,2020.
PLOT NO:
LOCALITY:KAPKATET.
DESIGN BY: E.L
BUILDING DETAILS
- Elevations
- Building sections
- Block perspective
- 1ST FLOOR PLAN

APPROVALS: