


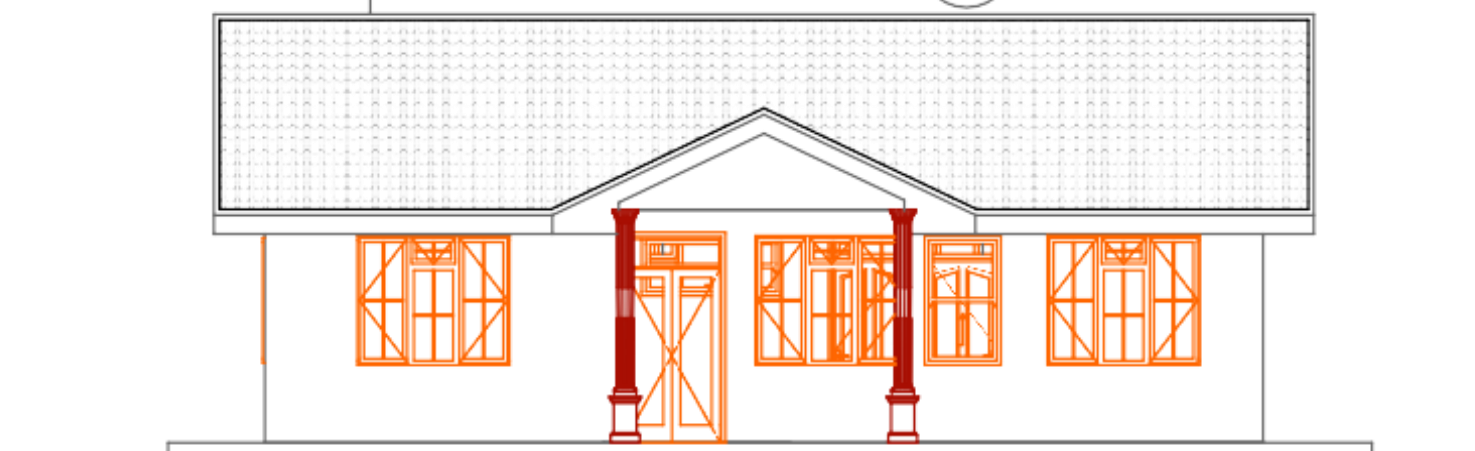
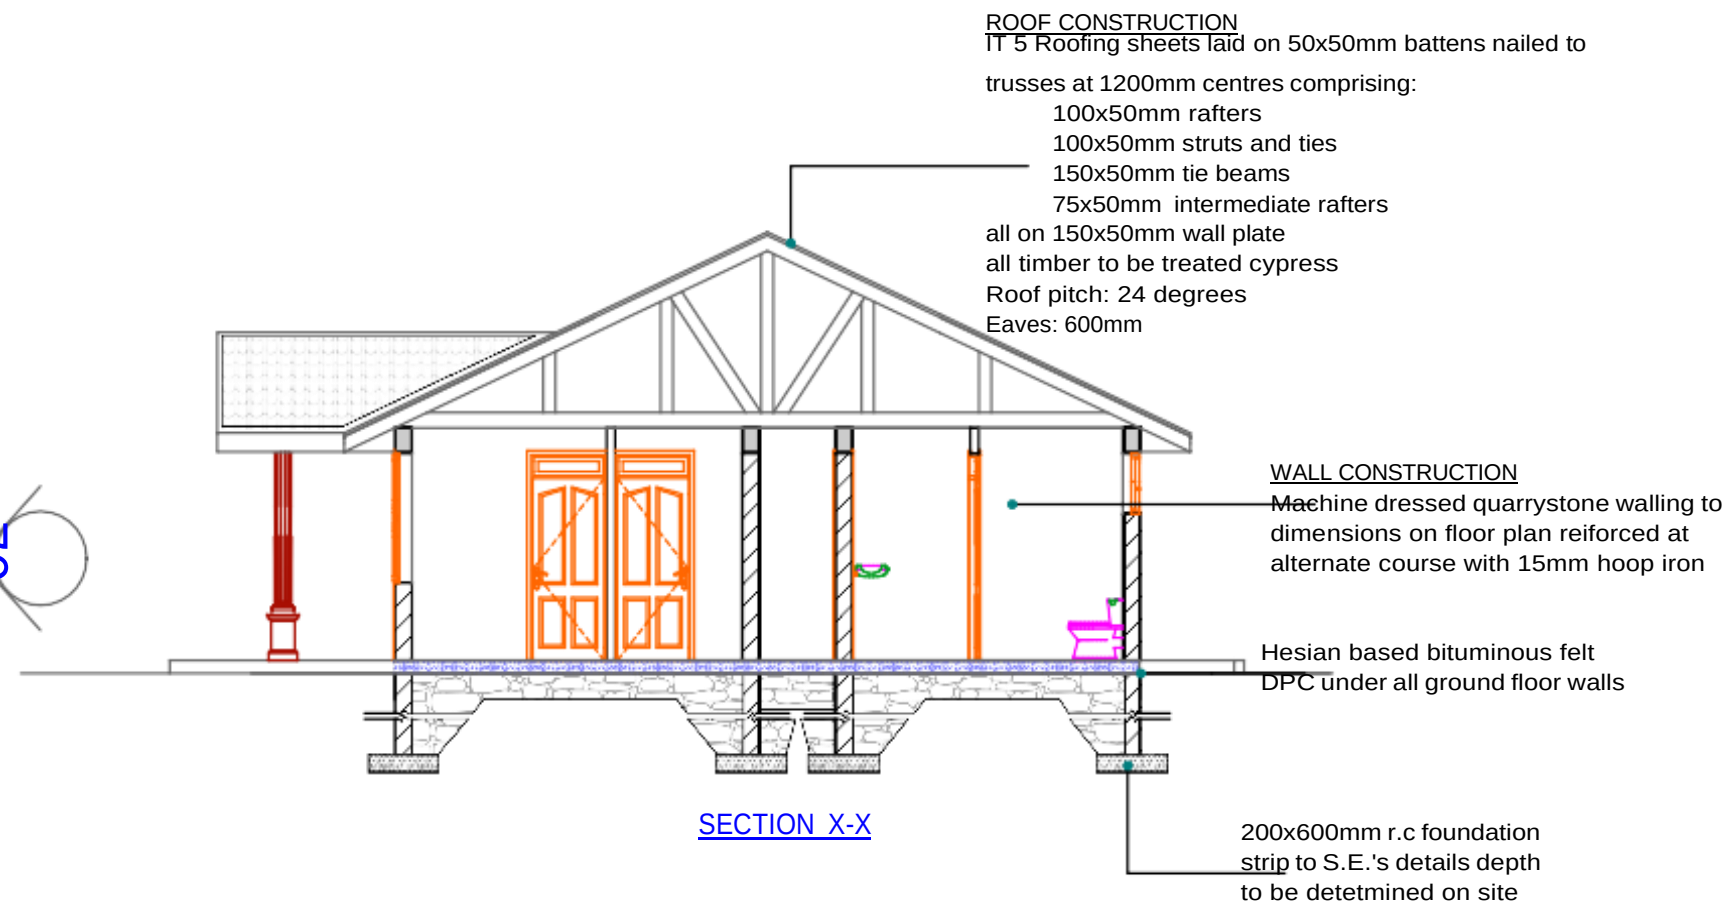


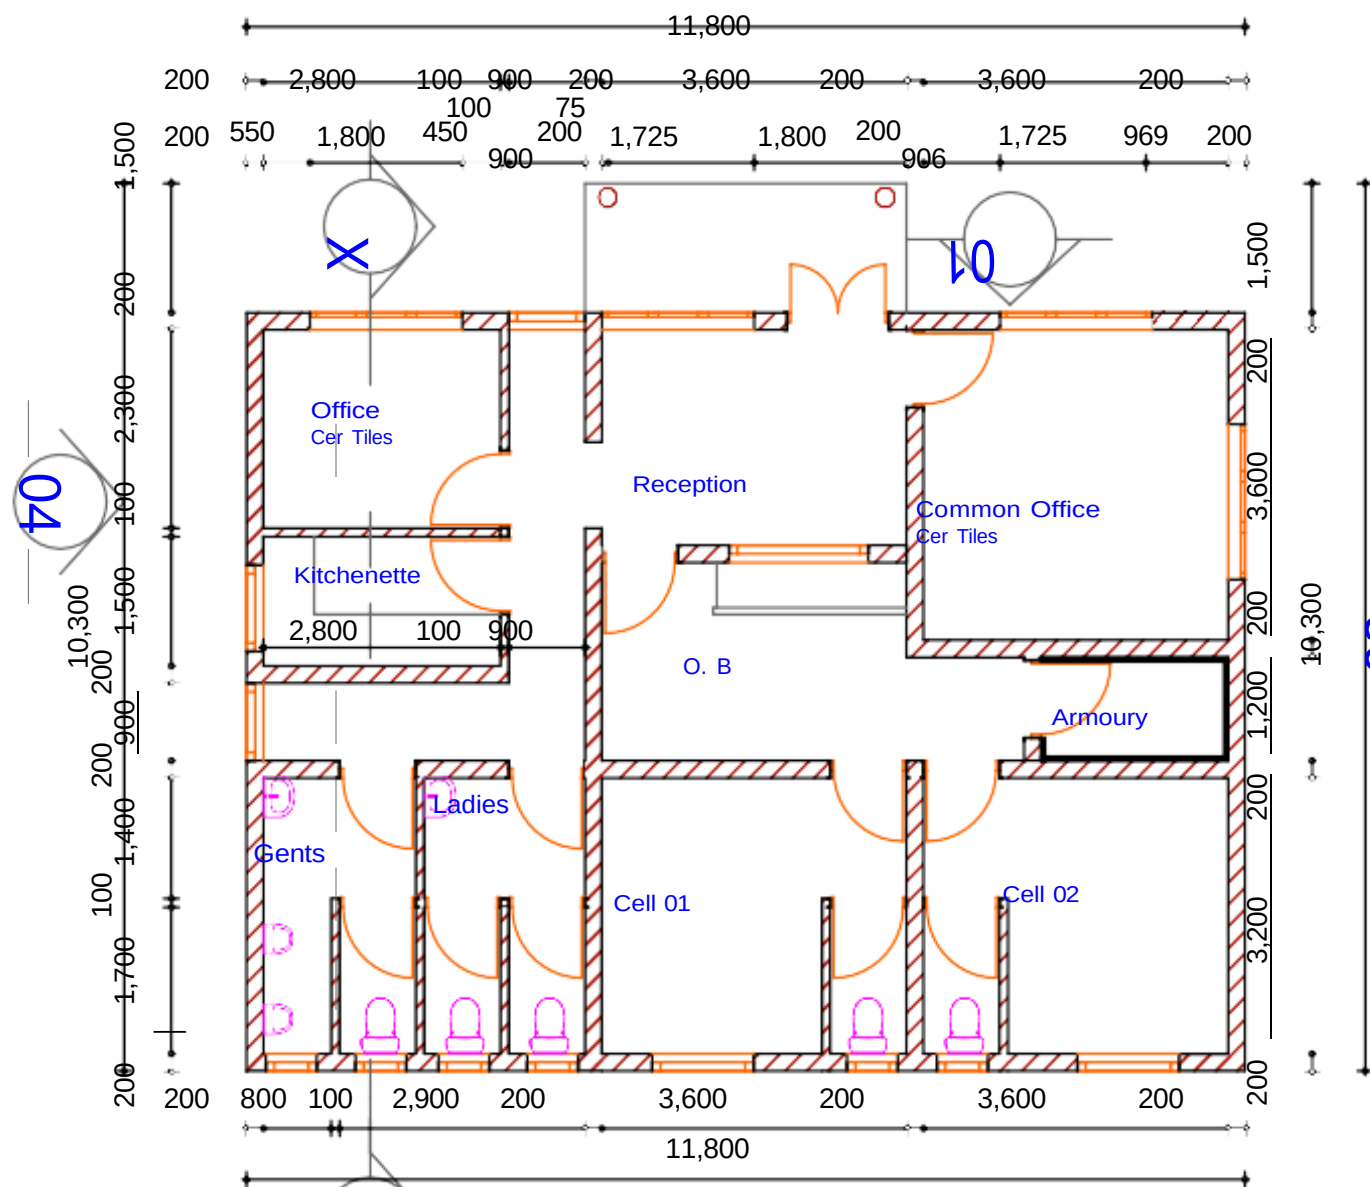


ELEVATION 01

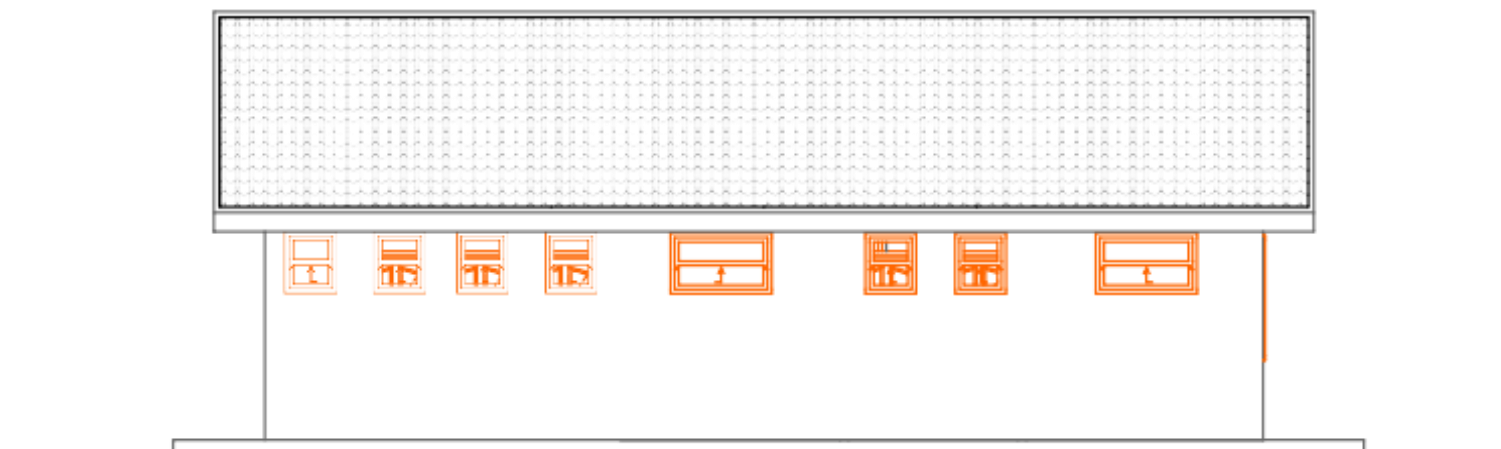

ELEVATION 03

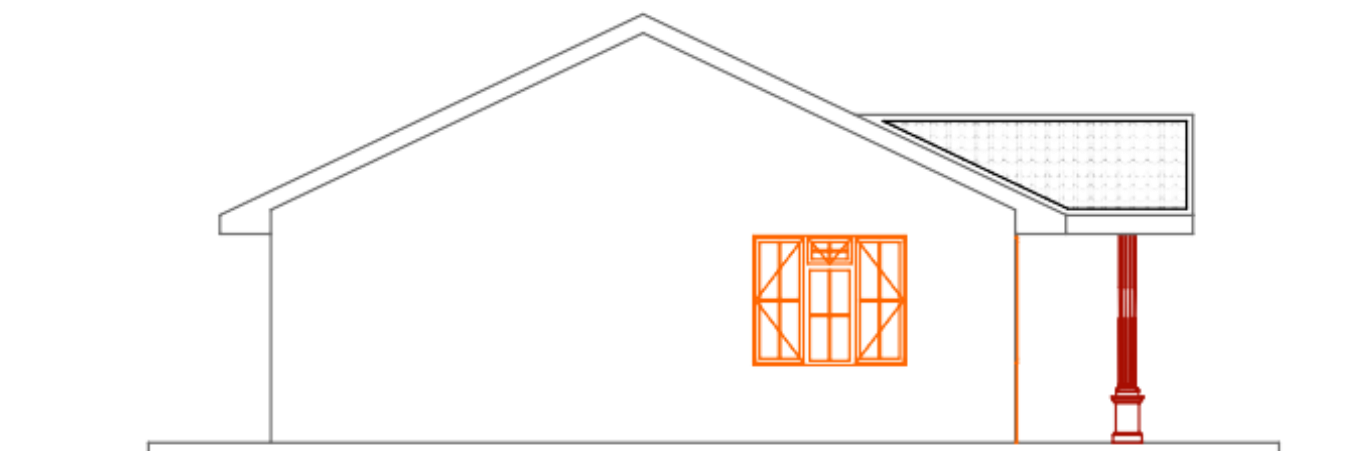

ELEVATION 02

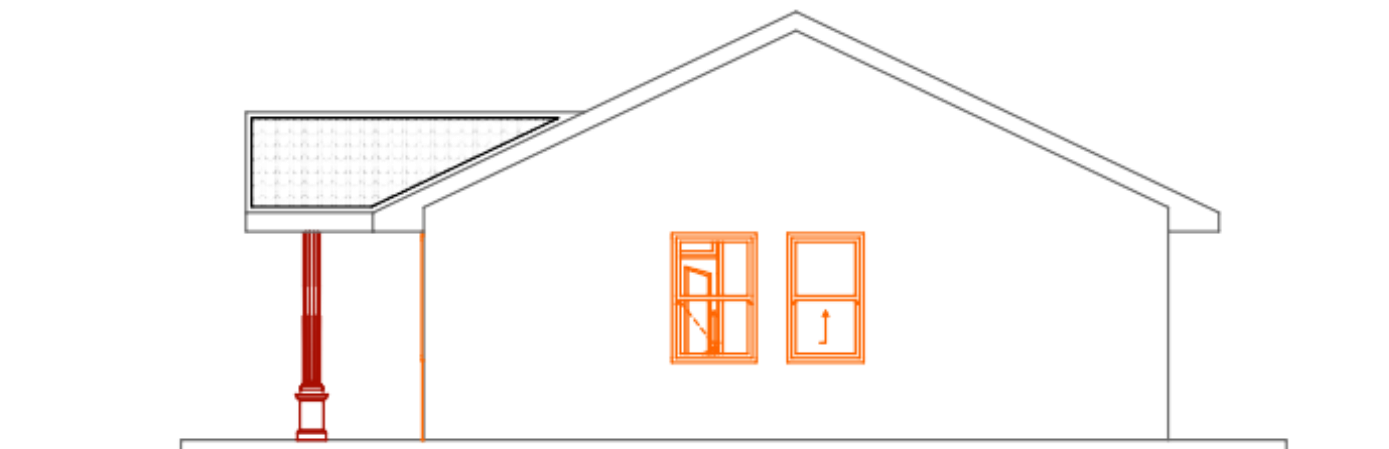

ELEVATION 04

NOTES

General
 All dimesions are in mm unless otherwise specified, drawing not to be scaled. Only figured dimensions to be used. contractor must check and verify all the dimensions b commencement of the work.
 All Demolitions must be approved by Architect, Struc Engineer and Landlord.
 Contractor to verify clearances to ensure operation of section overhead doors. Coordinate layout of new ceiling support structure with suspended acoustic panels, lighting, and hvac ducting and diffusers.

Mechanical
 All plumbing & drainage work to comply with P.H specificat
 All surface ducts to be accessible from all floors.
 S.V.P denotes soil vent pipe and to be provided at the hei
 the drainage.Drains passing beneath buildings and drivewa
 be encased in 150mm concrete surround.
 All underground foul & waste drain pipes shall be of PVC
 comply with BS5255.
 all inspection chambers covers and framing shall be cast irc
 comply with BS.497 Table 2 Grade A.
 The storm water drain pipes to comply with BS.556.
 Minimum slope in the drain pipes to be 1%.
 No chases for pipes will be allowed in the slabs.
 Sleeves will be allowed with written approval from the SE.
 No cutting of concrete without express approval of the arch
 or SE.All testing of pipes to must be coordinated with elec
 & any conflicts must be clarified before works begin.
 P.V denotes permanent vents.

Revisions

Project

PROPOSED POLICE POST ATHI

Drawing Title Police Post 3

Client Ministry/Department

Kasarani CDF

Client Signature.....

Scale	1	1:1
	2	
	3	

Project Job No. JOB NO.....		Drawing No.	
Designed by	Name	Signed	Date
Checked by			11/08/20
Regional Architect			11/08/20

Approved
 M.K. KIMANI
 REGIONAL WORKS OFFI

MINISTRY OF
TRANSPORT,
INFRASTRUCTURE ,PUBLIC
WORKS HOUSING &
URBAN DEVELOPMENT

REGIONAL WORKS OFFICE
ARCHITECTURAL DEPT.

NEW POLICE POST PROJECT DESIGN

