
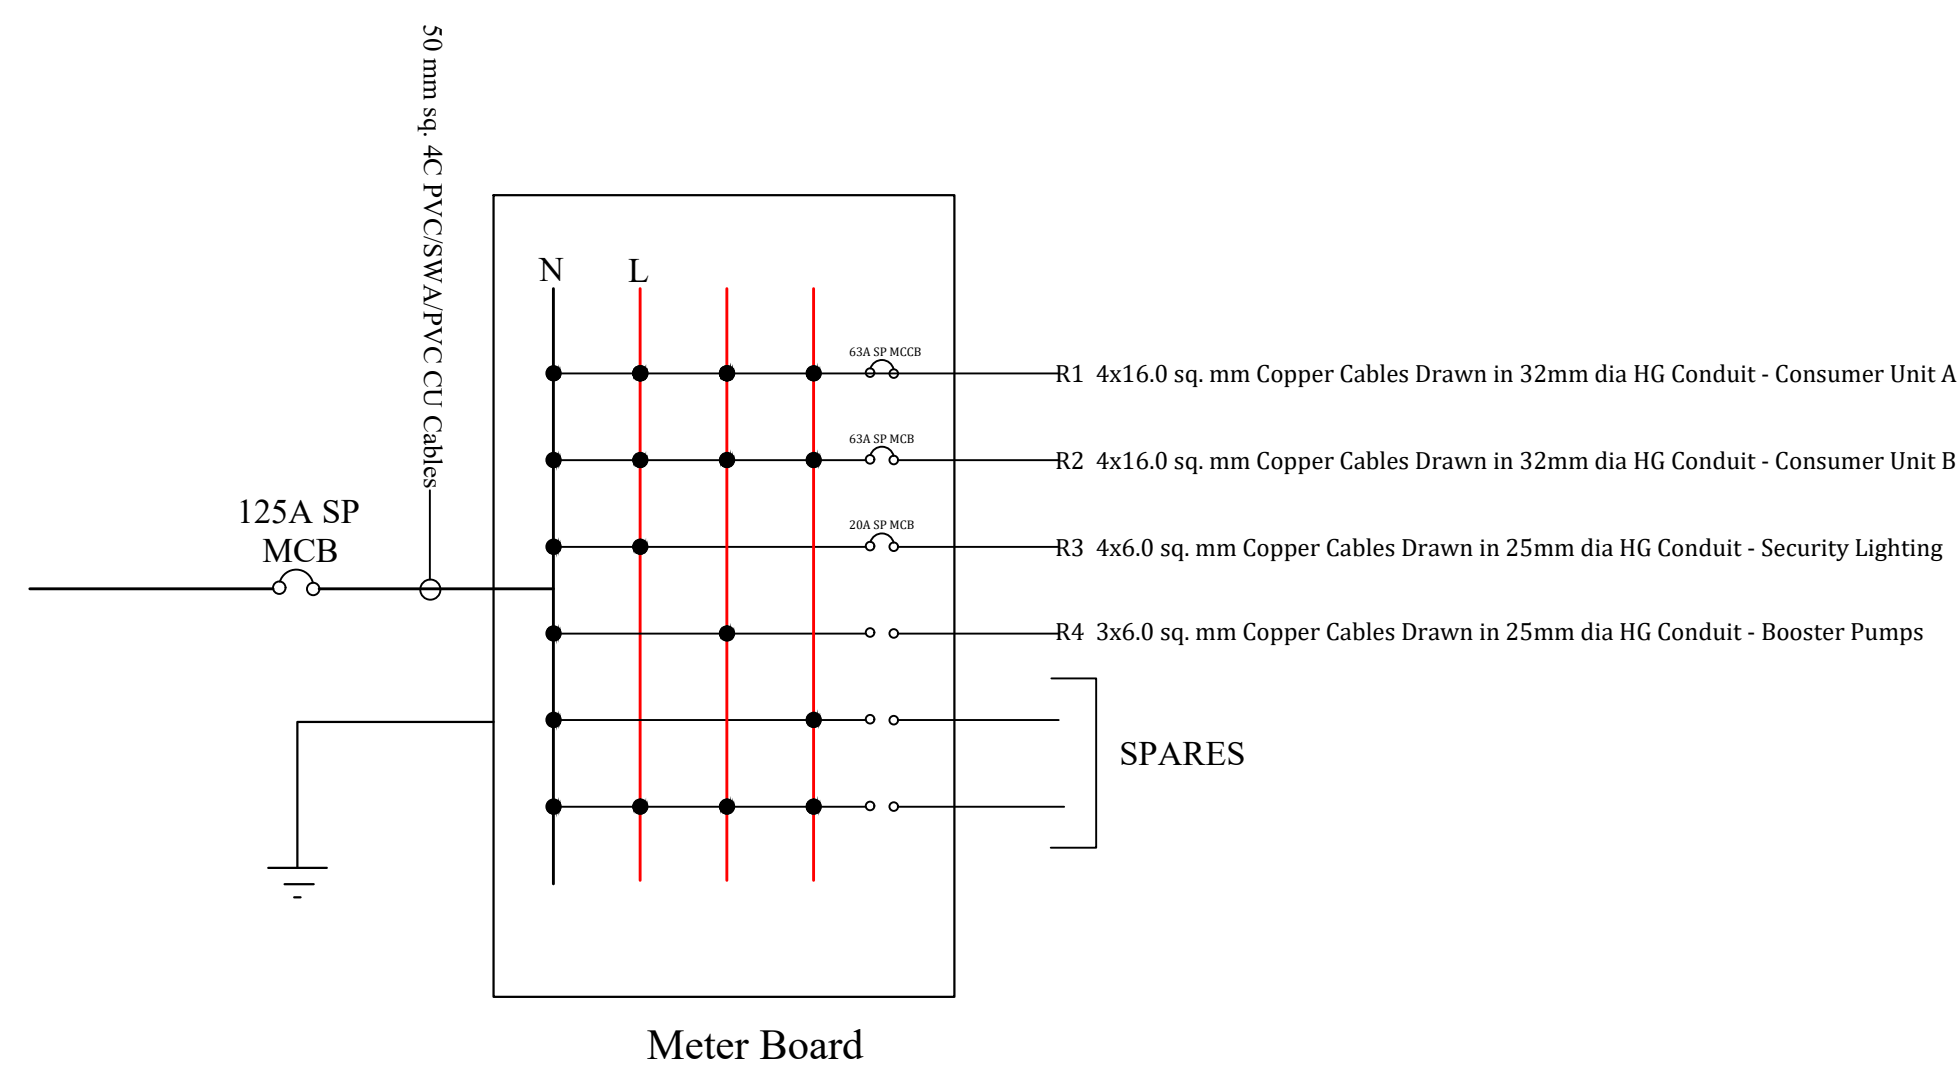
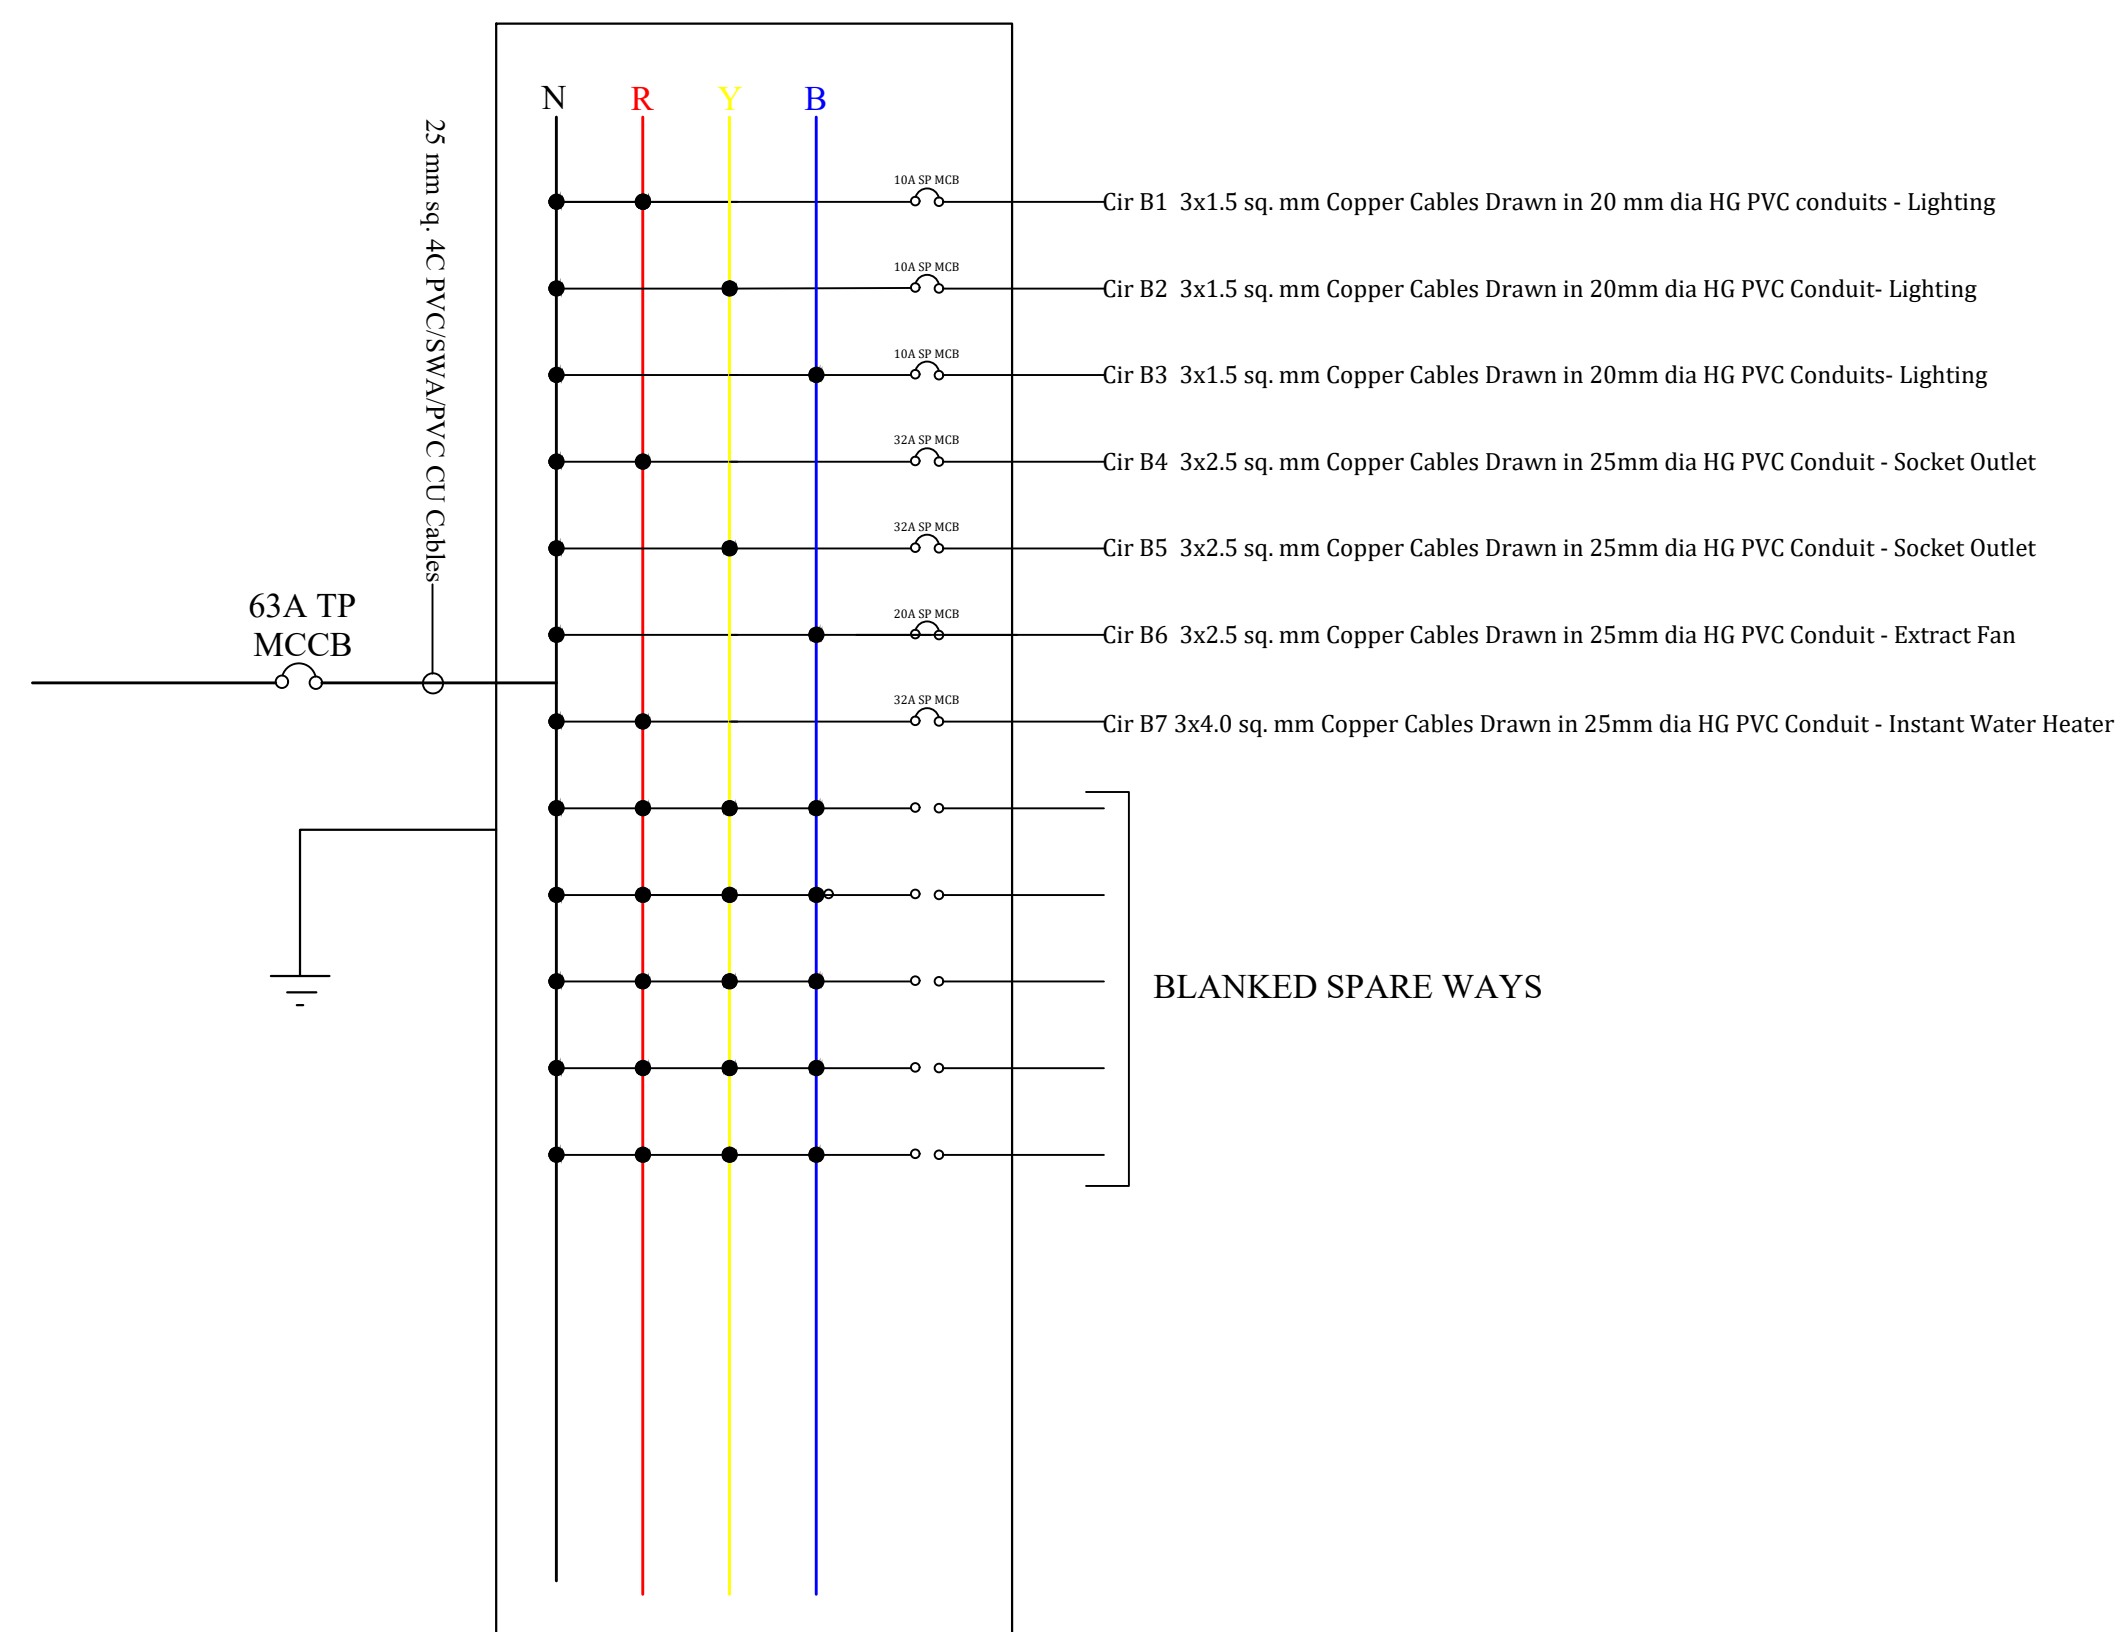


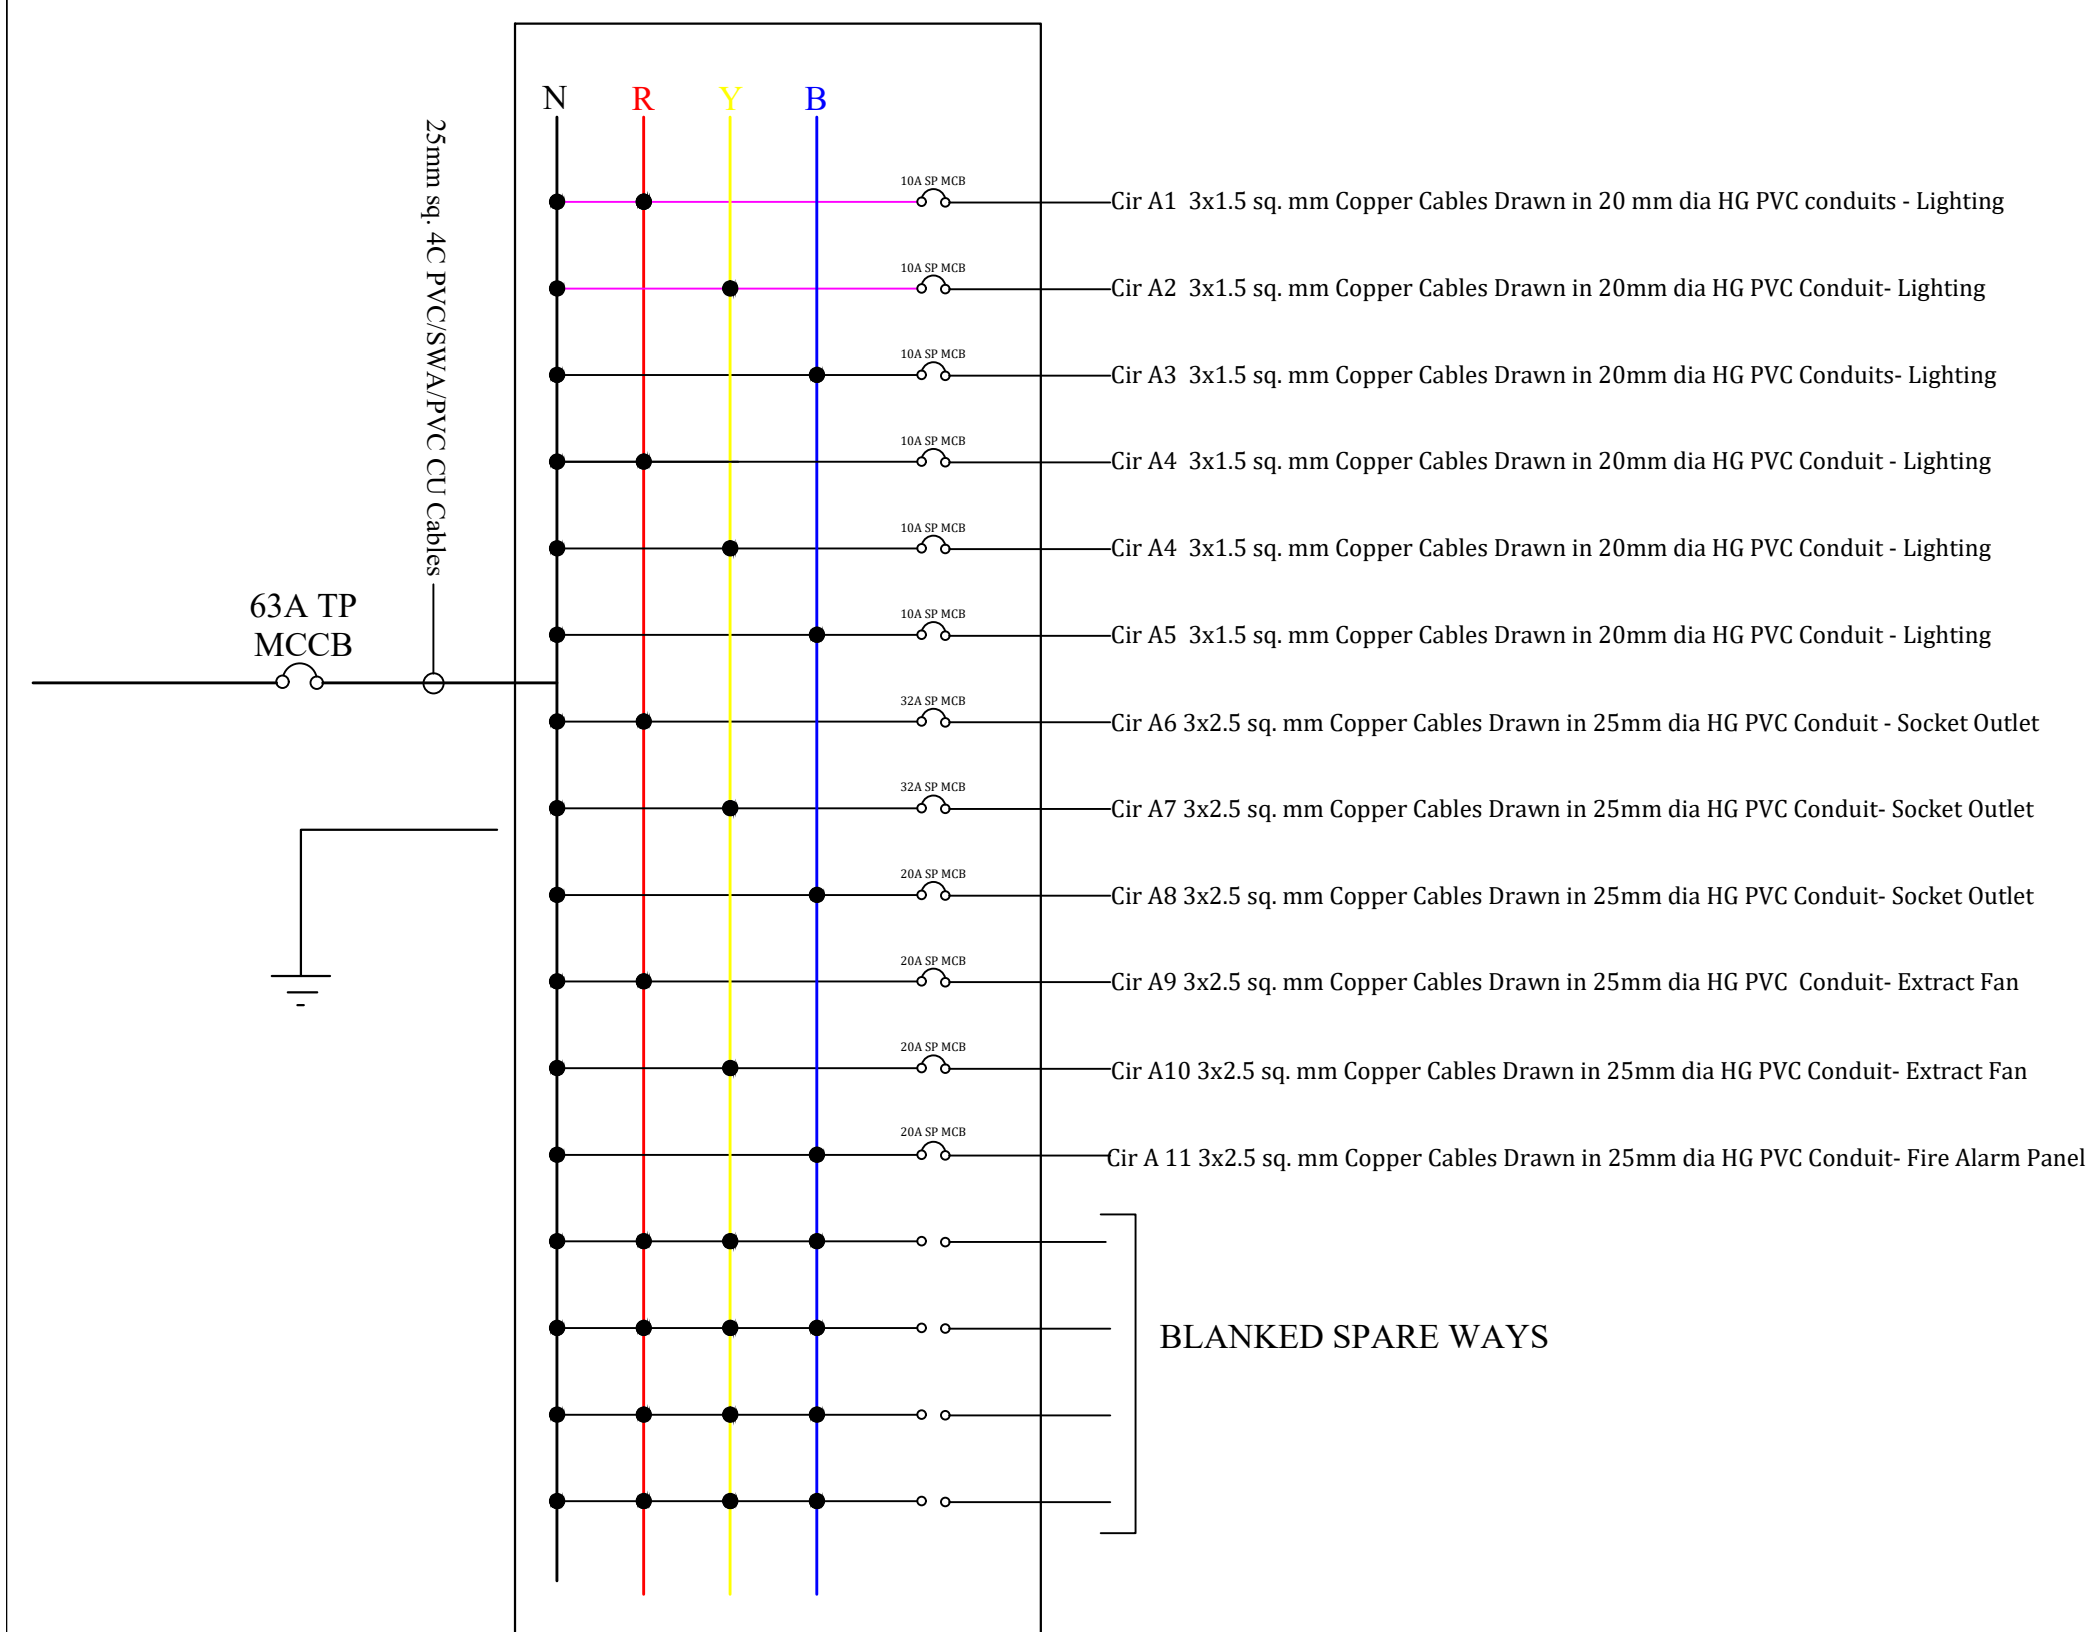

REVISIONS				
Rev No.	DATE	BY	DESCRIPTION	SIGNATURE

NG-CDF - MUKURWE-INI,
P.O BOX
MUKURWE-INI.

SIGN

PROJECT


PROPOSED KANGURWE POLICE STATION

DRAWING TITLE

ELECTRICAL SCHEMATICS DIAGRAM

SCALES		DRG NO		
NTS		E/ 03.		
	NAME		SIGNATURE	DATE
DESIGNED	D.M.G			SEPTEMBER, 2026
DRAWN	D.M.G			SEPTEMBER, 2026
CHECKED	R.W.O	QS. K. NG'ANG'A		SEPTEMBER, 2026

MINISTRY OF LANDS, PUBLIC WORKS, HOUSING AND URBAN DEVELOPMENT

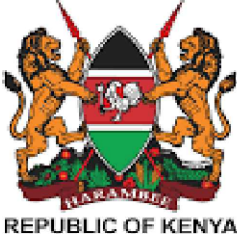



**STATE DEPARTMENT
FOR PUBLIC WORKS**

Public Works Makes Kenya Work

REPUBLIC OF KENYA