

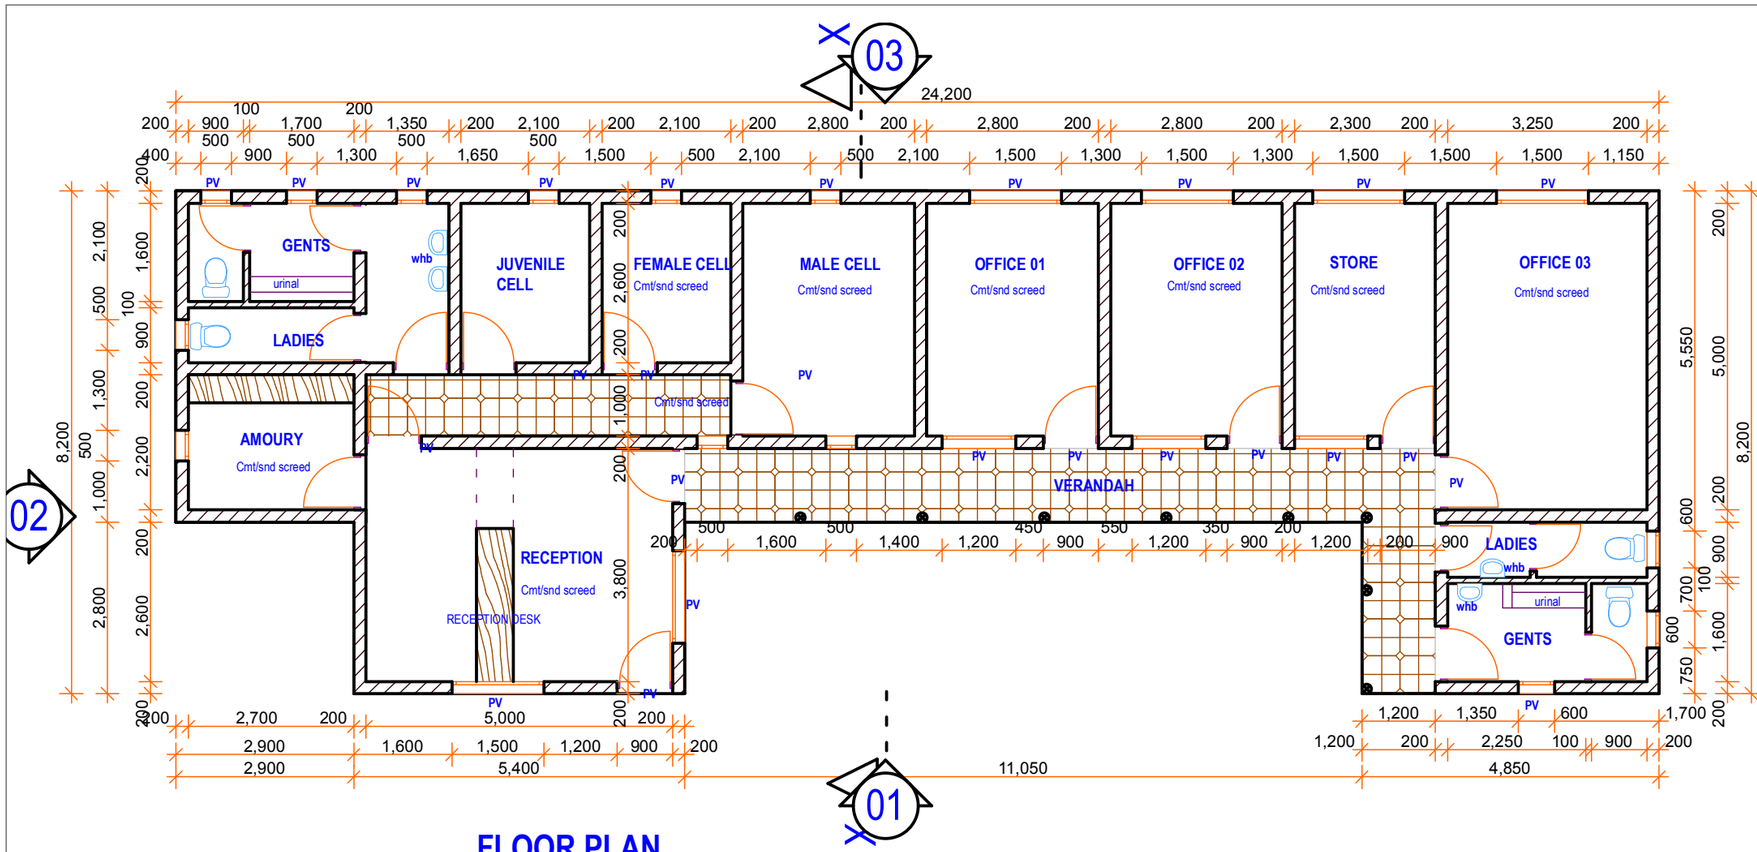



FLOOR PLAN

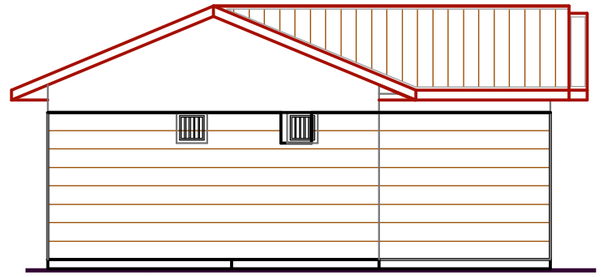


ELEVATION 02

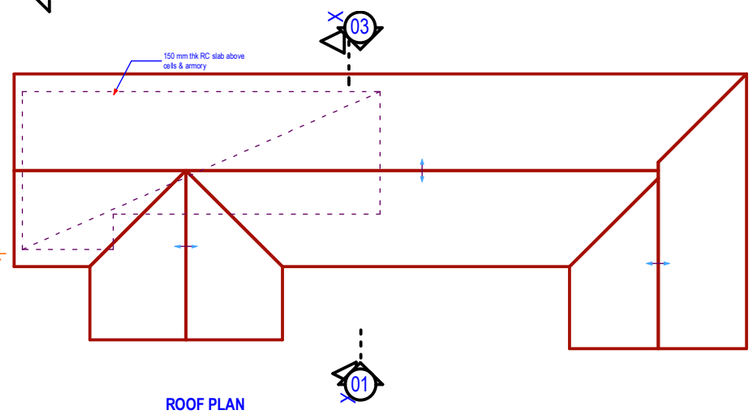


ROOF PLAN

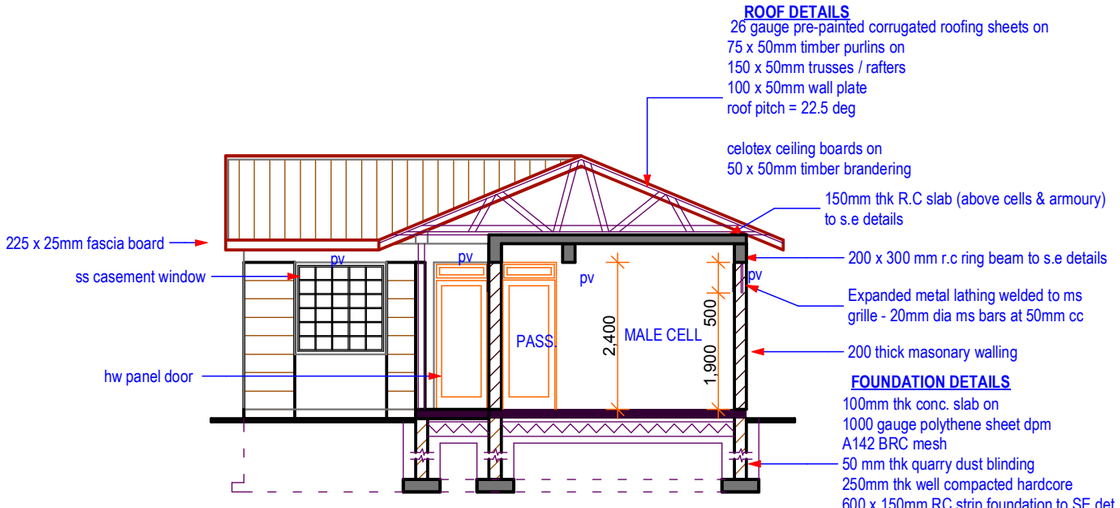

SECTION X - X

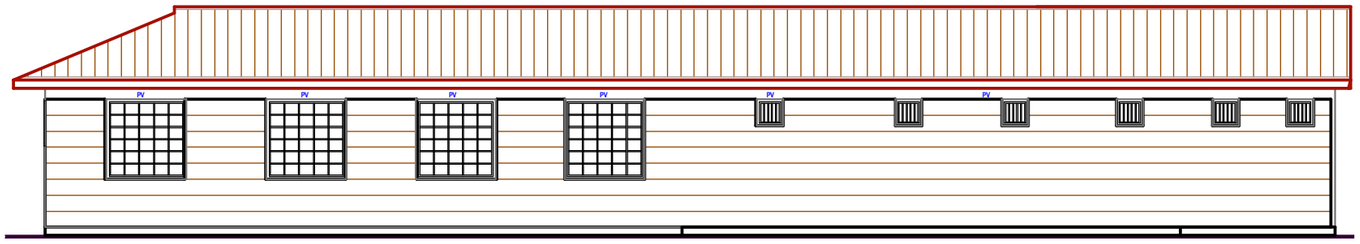

ELEVATION 03

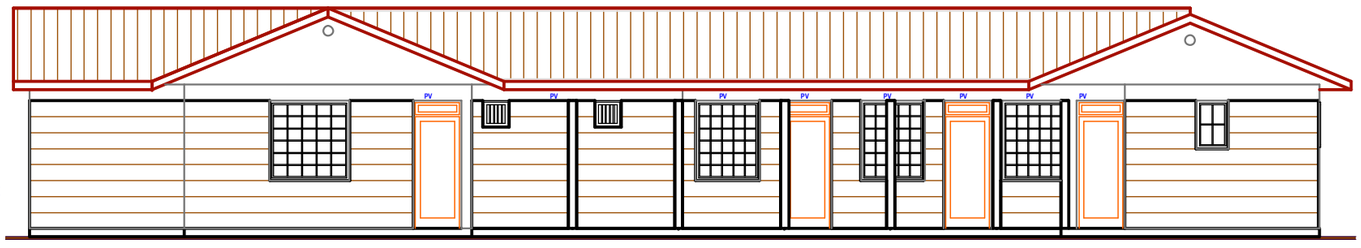

ELEVATION 02

POLICE POST **OFFICE BLOCK**	**FOR THE NATIONAL POLICE SERVICE**	SCALE: 1:50		NAME	SIGN.	DATE
			DRAWN/ARCH	Arch. D.K. Kang'ethe		March 2014
		drg. no.	D/ TEAM LEADER			March 2014
			TEAM LEADER	Arch. S.K. Muli		March 2014

MINISTRY OF LAND, HOUSING & URBAN DEVELOPMENT

DIRECTORATE OF PUBLIC WORKS

ARCHITECTURAL DEPARTMENT

FOR THE GOVERNMENT OF THE REPUBLIC OF KENYA