
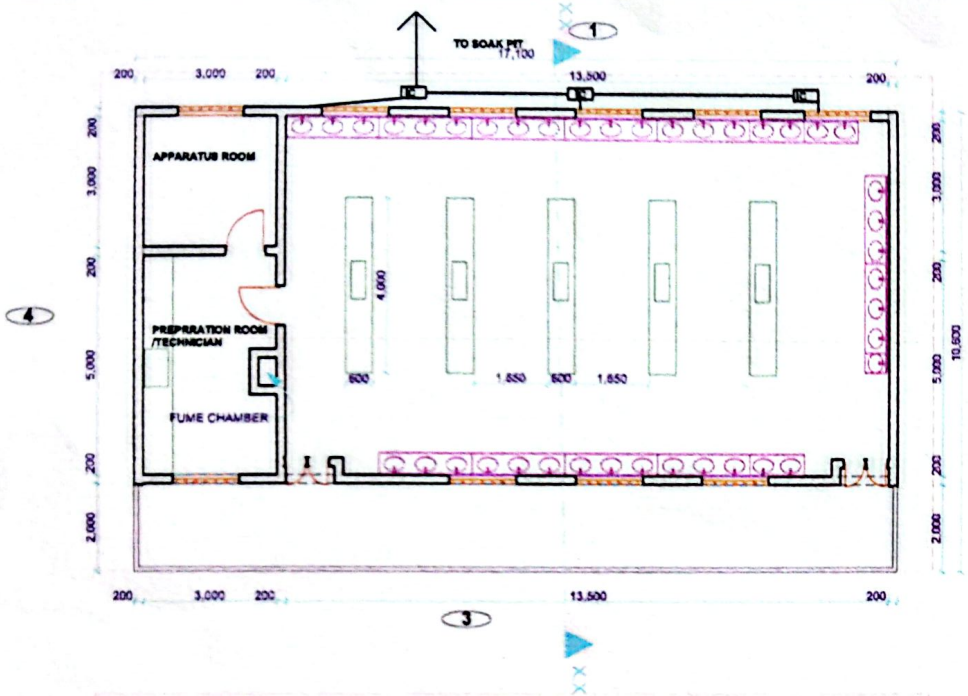
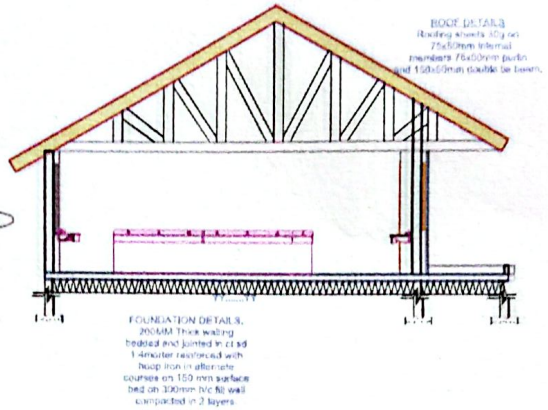
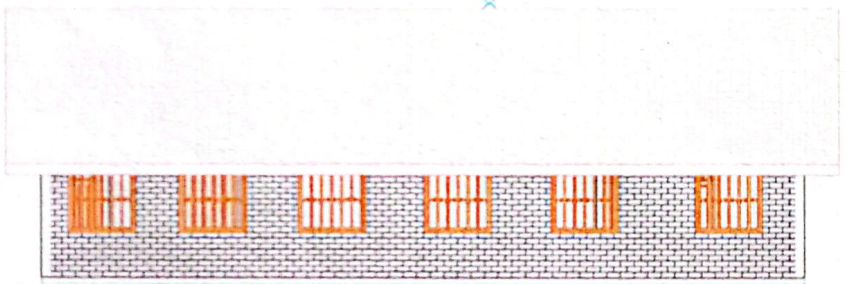
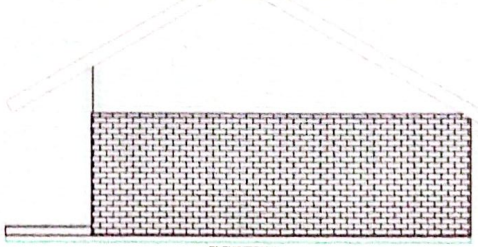


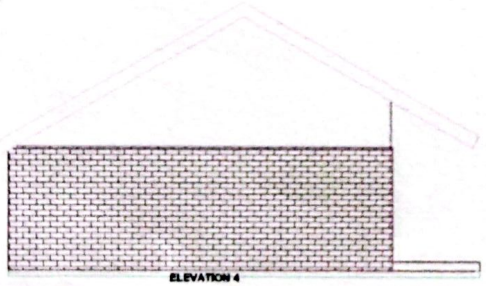


SUB COUNTY WORKS OFFICER
P. O. Box 11 - 01100
KAMADO
SIGN:.....


ELEVATION 1


ELEVATION 2


ELEVATION 4

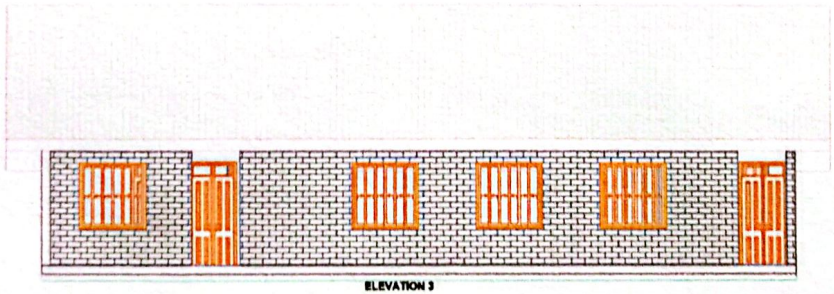
ELEVATION 3

1. All dimentions in mm
2.Dimensions are not to be scaled but to be read.
3.Contractor to check dimensions and verify on site before comencement and any discrepancies to be clarified with the architect.

4 All slab at ground level to be casted over 1000 gauge polythene sheet on 200 mm thick murram blinding on hardcore.
5..All soil under slab around and under foundation to be treated for termites control.
6.Depth of foundation to be determined on site and NOT to be less than 900mm
7.All masonary wall to be reiforced at every alternate course with hoop iron
8.All plumbing &drainage to comply with relevant local authority.

PROJECT: PROPOSED CBC LABORATORY

DRAWN BY: MARTIN M.R
CHECKED BY:N.MATELI STATE DEPERTMENT OF PUBLIC WORKS LTK
SCALE 1:100