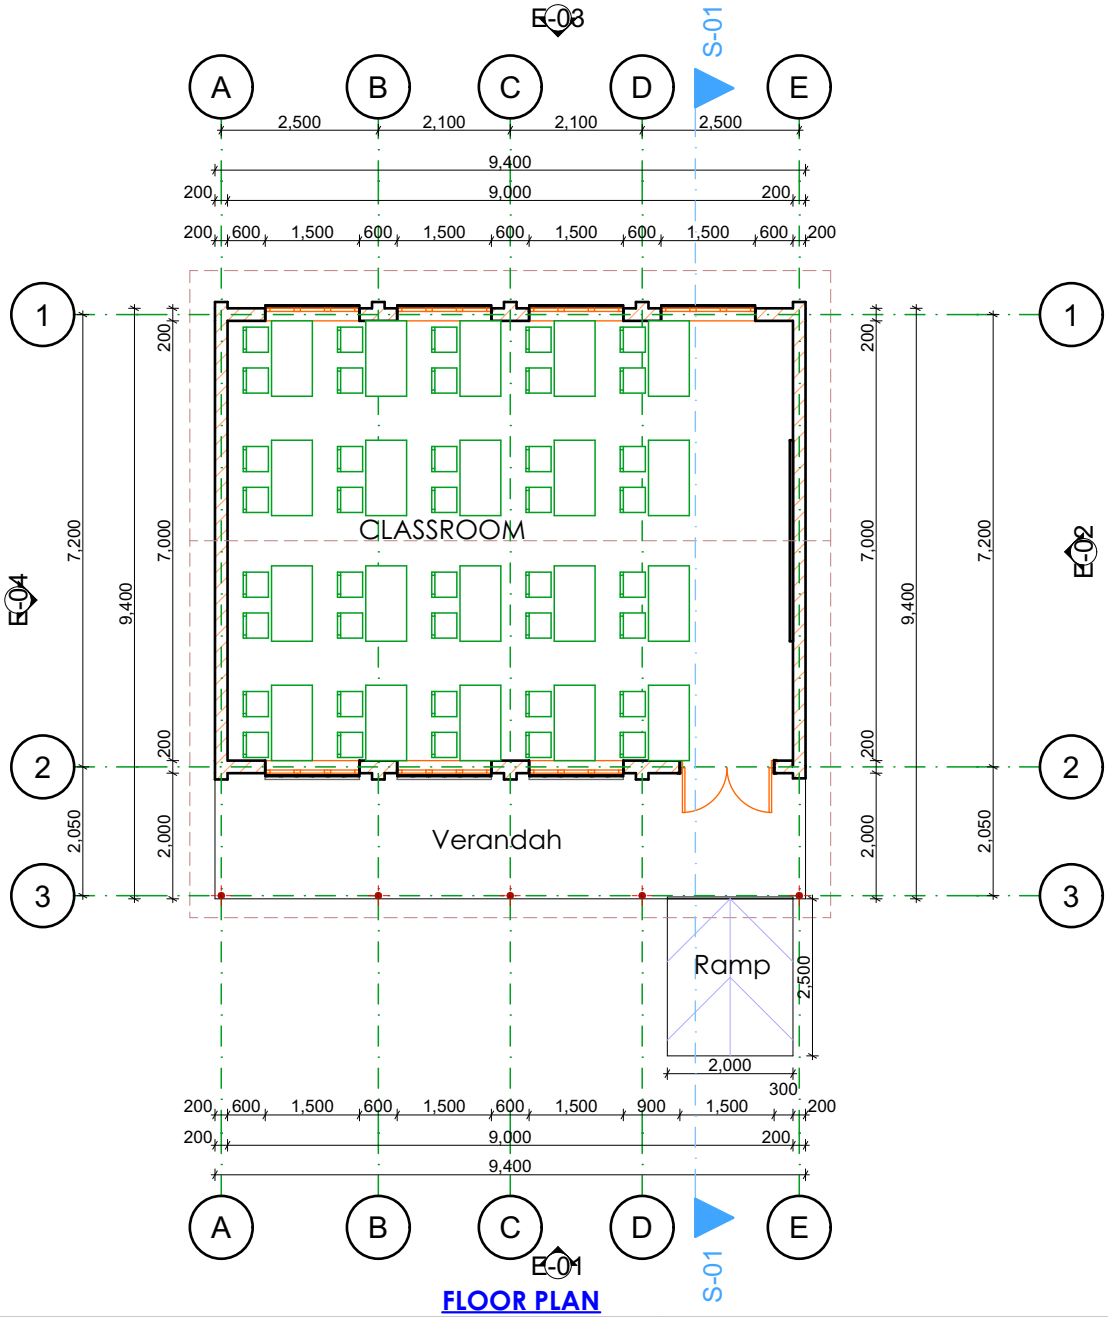

FLOOR PLAN

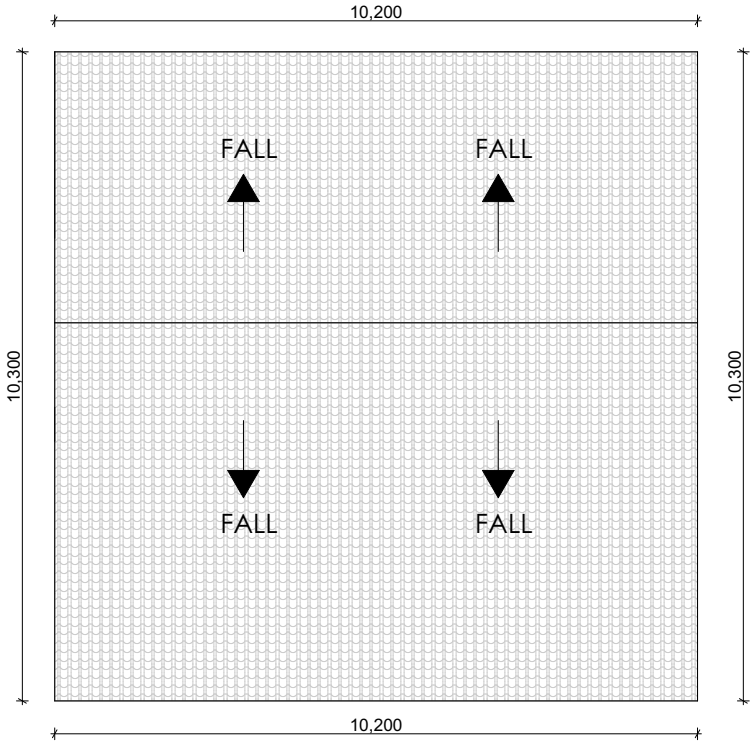

ROOFING PLAN

MINISTRY OF LANDS, PUBLIC WORKS, HOUSING & URBAN DEVELOPMENT state department for public works NORTH RIFT REGION, TURKANA COUNTY FOR THE GOVERNMENT OF THE REPUBLIC OF KENYA	PROJECT: PROPOSED CONSTRUCTION OF ONE CLASSROOM AT TURKANA COUNTY	CLIENT: NG-CDF, TURKANA CENTRAL CONSTITUENCY, P.O BOX 01-30500, LODWAR.	DSN/DRN: EBENYO .A; ISSUED BY: OLUKOYE B.A DATE: APRIL,2026; DRG No.: PW/TCWO/01-2026 SCALE(S): NTS

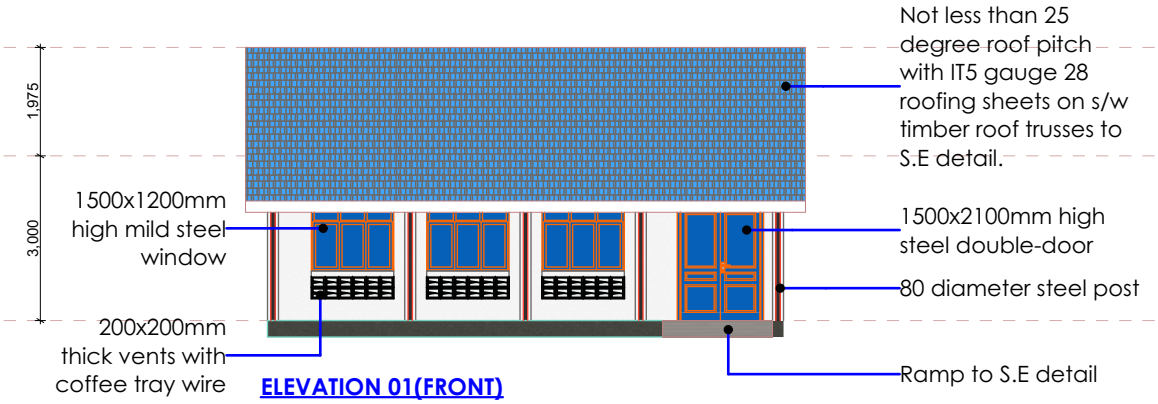

ELEVATION 01(FRONT)

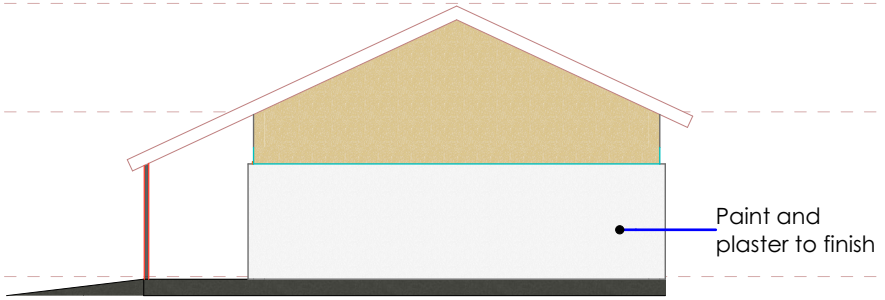

ELEVATION 02 (SIDE1)

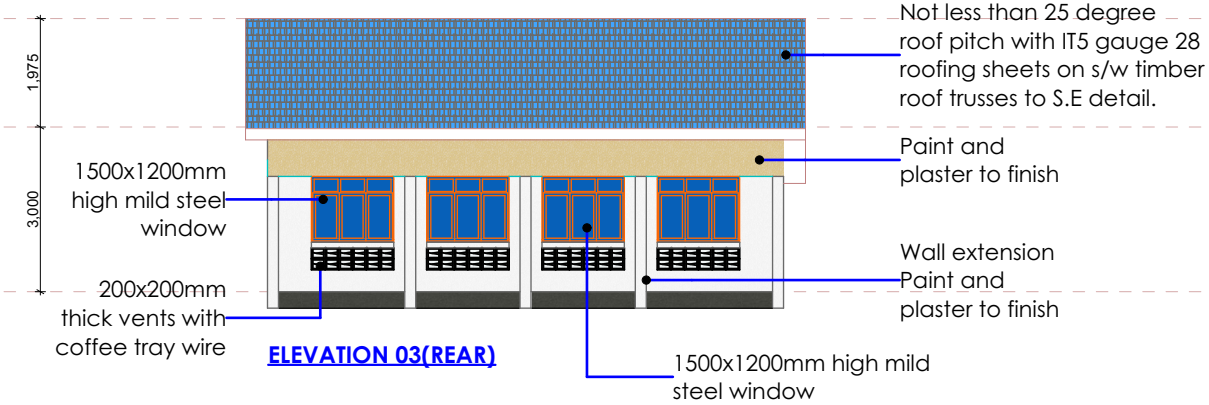

ELEVATION 03(REAR)

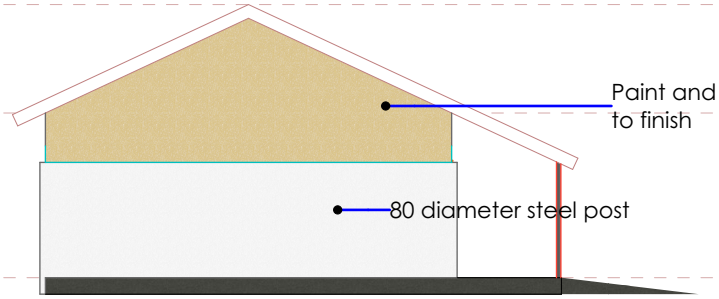

ELEVATION 04 (SIDE2)

MINISTRY OF LANDS, PUBLIC WORKS, HOUSING & URBAN DEVELOPMENT state department for public works NORTH RIFT REGION,TURKANA COUNTY FOR THE GOVERNMENT OF THE REPUBLIC OF KENYA	PROJECT: **PROPOSED CONSTRUCTION OF ONE CLASSROOM AT TURKANA COUNTY**	CLIENT: NG-CDF, TURKANA CENTRAL CONSTITUENCY, P.O BOX 01-30500, LODWAR.	DSN/DRN	EBENYO .A
			DATE	APRIL,2026
			SCALE(S)	NTS
			ISSUED BY	OLUKOYE B.A
			DRG No.	PW/TCWO/01-2026

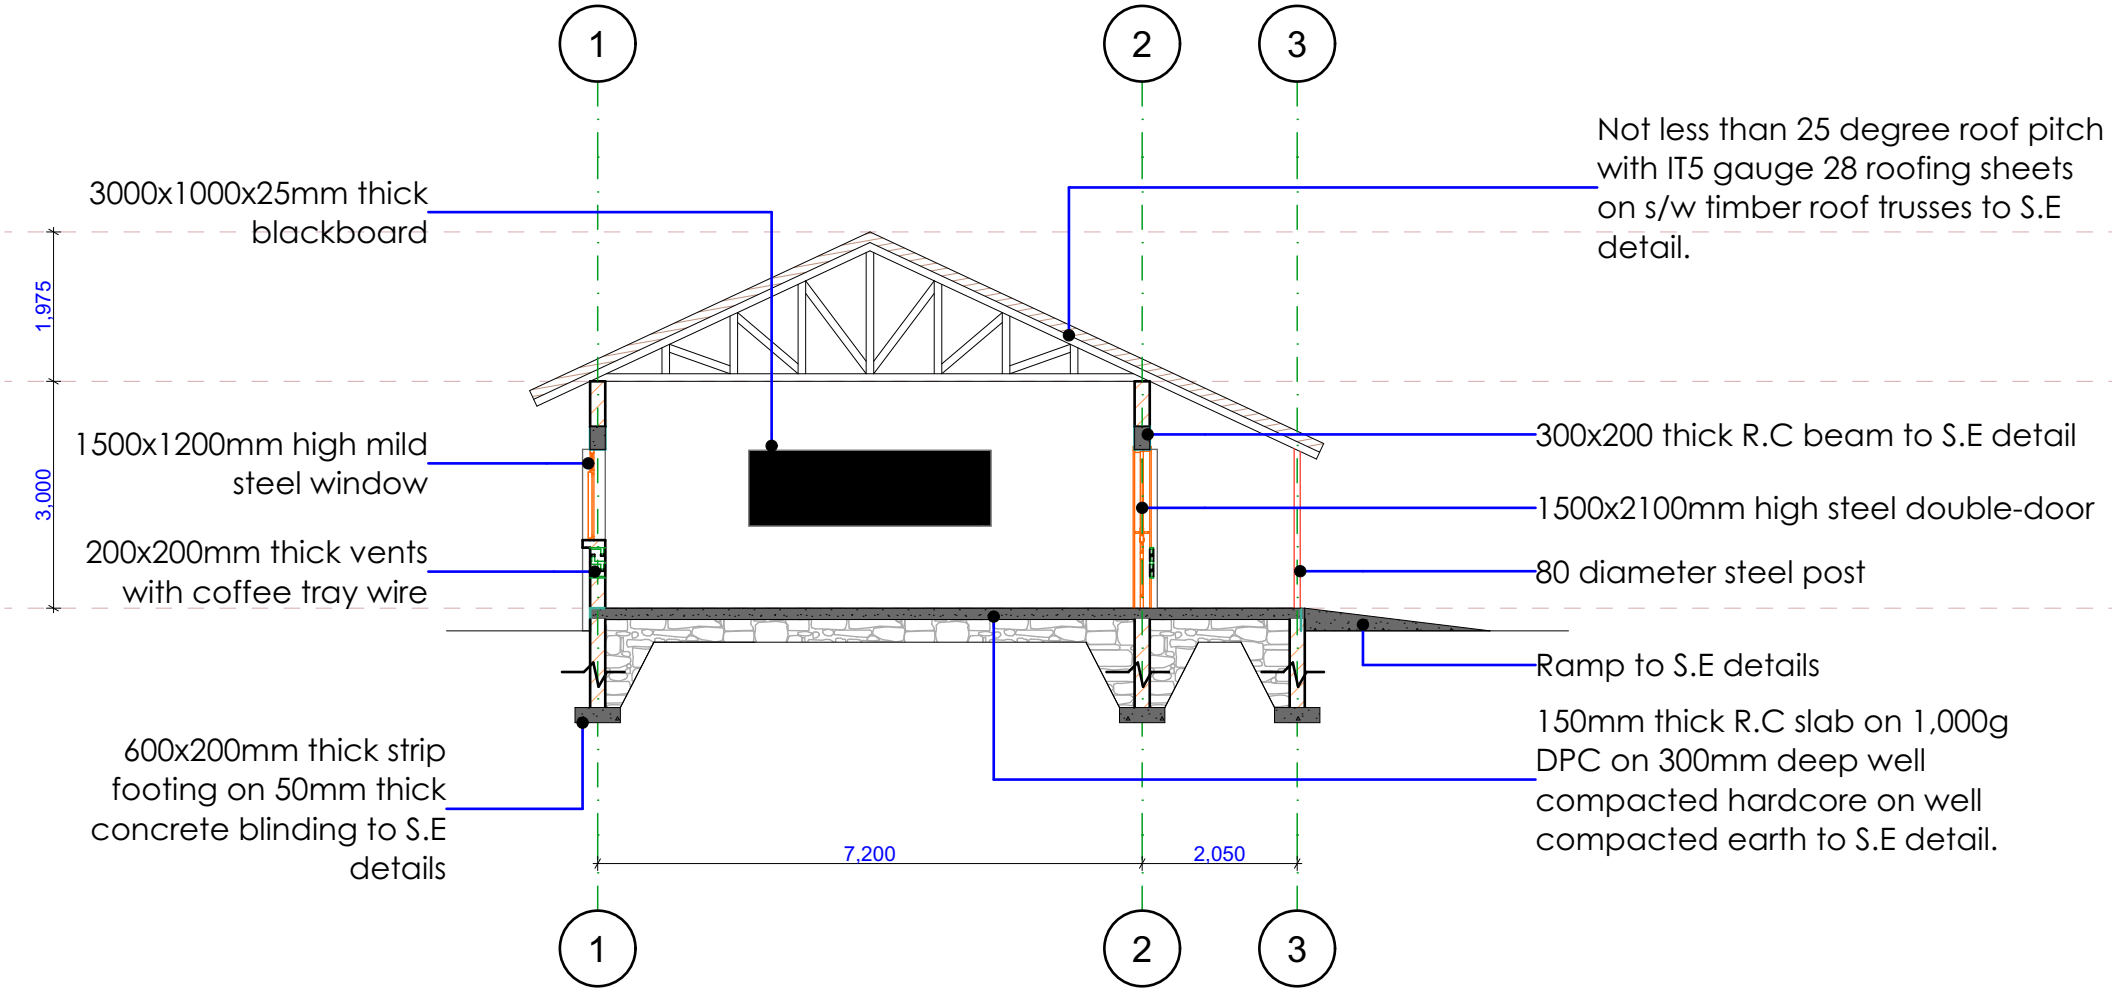

SECTION S-01

MINISTRY OF LANDS, PUBLIC WORKS, HOUSING & URBAN DEVELOPMENT state department for public works NORTH RIFT REGION,TURKANA COUNTY FOR THE GOVERNMENT OF THE REPUBLIC OF KENYA	PROJECT: PROPOSED CONSTRUCTION OF ONE CLASSROOM AT TURKANA COUNTY	CLIENT: NG-CDF, TURKANA CENTRAL CONSTITUENCY, P.O BOX 01-30500, LODWAR.	DSN/DRN	EBENYO .A	ISSUED BY	OLUKOYE B.A
			DATE	APRIL,2026	DRG No.	PW/TCWO/01-2026
			SCALE(S)	NTS		



MINISTRY OF LANDS, PUBLIC WORKS, HOUSING & URBAN DEVELOPMENT

state department for public works

NORTH RIFT REGION, TURKANA COUNTY

FOR THE GOVERNMENT OF THE REPUBLIC OF KENYA

PROJECT:

PROPOSED CONSTRUCTION OF ONE CLASSROOM AT TURKANA COUNTY

CLIENT:

NG-CDF, TURKANA CENTRAL CONSTITUENCY,
P.O BOX 01-30500,
LODWAR.

DSN/DRN	EBENYO .A	ISSUED BY	OLUKOYE B.A
DATE	APRIL,2026	DRG No.	PW/TCWO/01-2026
SCALE(S)	NTS		