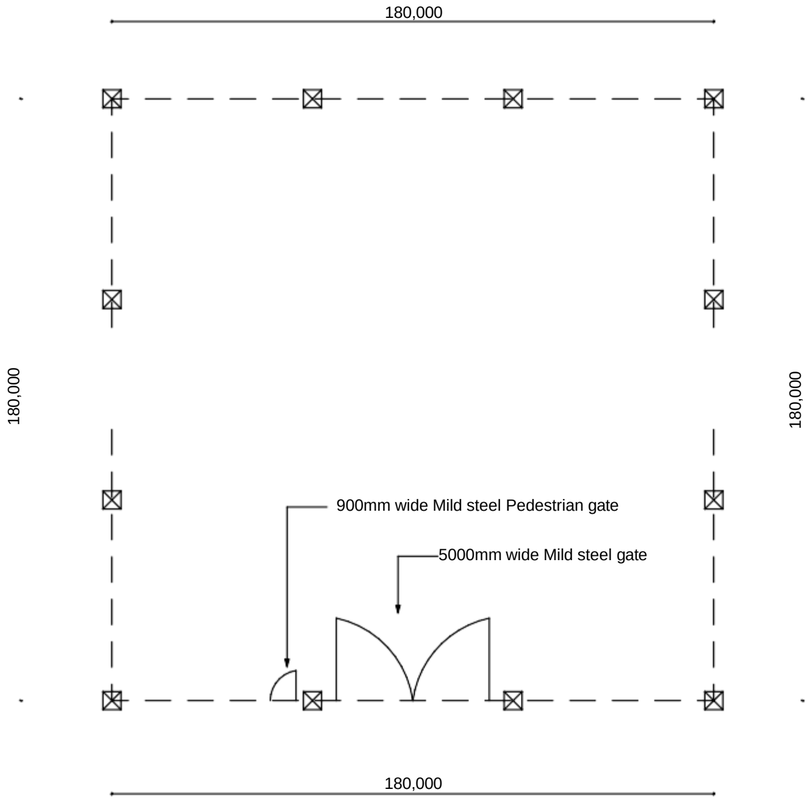

720 Metres Perimeter fence

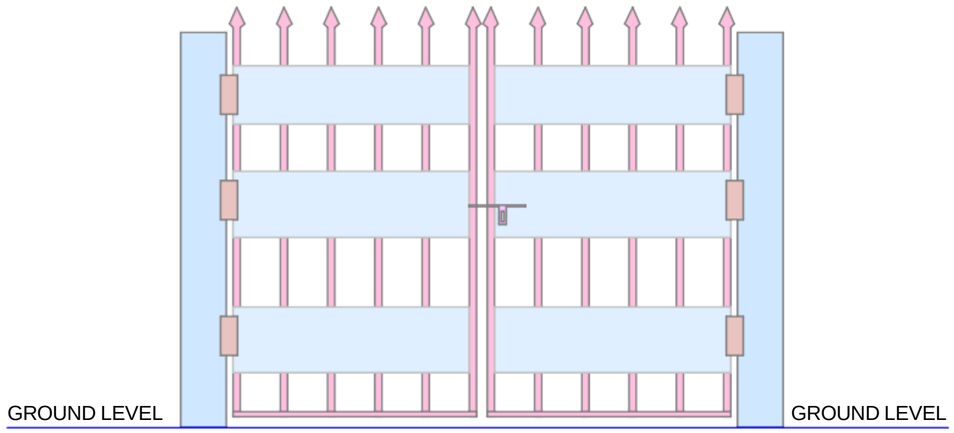

5 Metres wide Main gate

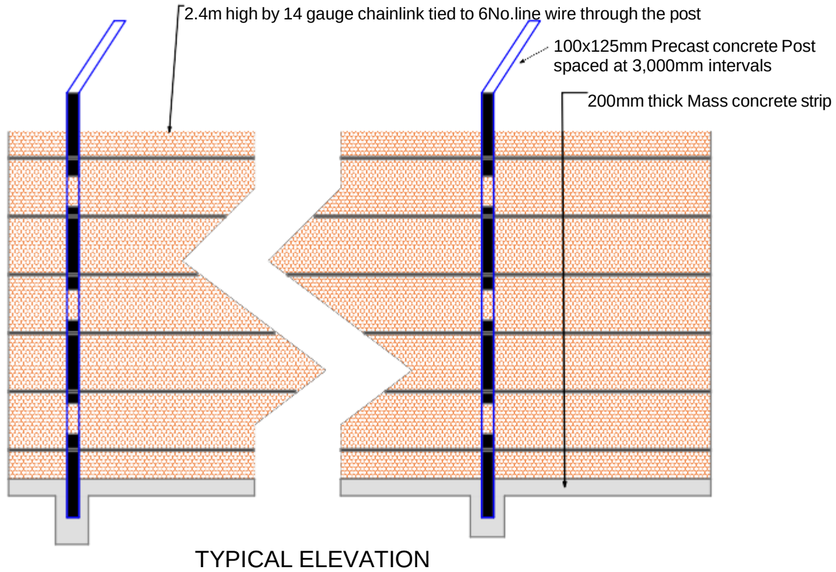

TYPICAL ELEVATION

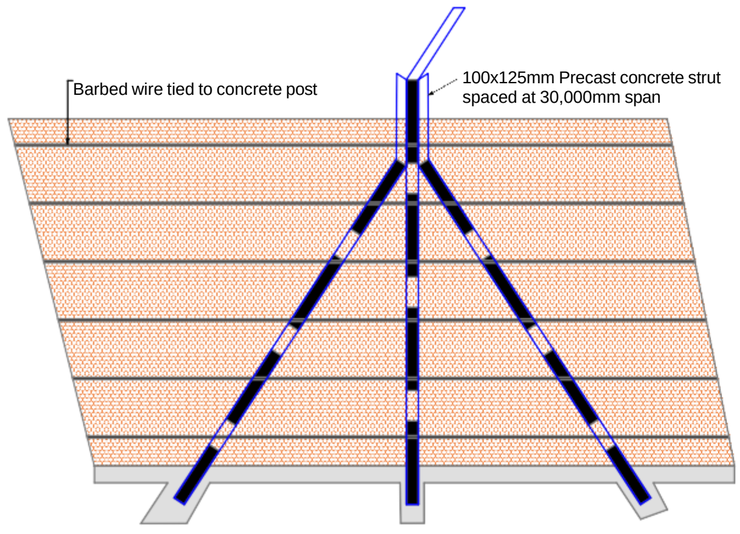

TYPICAL ELEVATION

NOTES

1. All dismensions are in mm unless stated otherwise.
2. Drawings are not to be scaled.
3. The contractor is to check and verify all dismensions before commencement of any work.
4. Any discrepancies are to be clarfied by the architect
5. All slabs at ground level to be cast over 1000Gauge polythene DPM sheet , on 50mm thick murram blinding, on 300mm thick well compacted hardcore bed.
6. All soil under slab, around and under foundations shall be treated for termite control insecticide and herbicide.
7. All soil on cut embarkments to be stabilized. The slope shall not exceed 45 degrees.
8. All black cotton soil encountered shall be removed from the buildings foundation and all other paved surfaces
9. Depth of foundation to be determined on site to engineers approval.
10. All walls to be reinforced with hoop iron at every alternate course.
11. All finishes to be verified with owner prior to construction.

REVISIONS

REV. NO.		DATE	COMENTS
001	REVISED BY:		
	CHECKED BY:		
002	REVISED BY:		
	CHECKED BY:		
003	REVISED BY:		
	CHECKED BY:		

PROJECT NAME:

PROPOSED FENCING OF A 8-ACRE LAND IN TURKANA CENTRAL, TURKANA COUNTY.

(FLOOR PLAN AND TYPICAL ELEVATION)

CLIENT: NG-CDF TURKANA CENTRAL CONST, P.O BOX..... .. - 30500, LODWAR.

SIGN:

DATE:

DWG CONTENT: FLOOR PLAN, ELEVATIONS, SECTIONS & AERIAL VIEW

DWG DATE:

DWG NO:

SCALE: AS INDICATED ON DRAWING

	NAME:	SIGN:	DATE:
DRAWN BY:	L. J.		
CHECKED BY:	E .D.		
APPROVED BY:	L. K.		

COUNTY DEPARTMENT OF PUBLIC WORKS

P.O BOX 11-30500,
LODWAR.
ARCHITECTURE DEPARTMENT

N