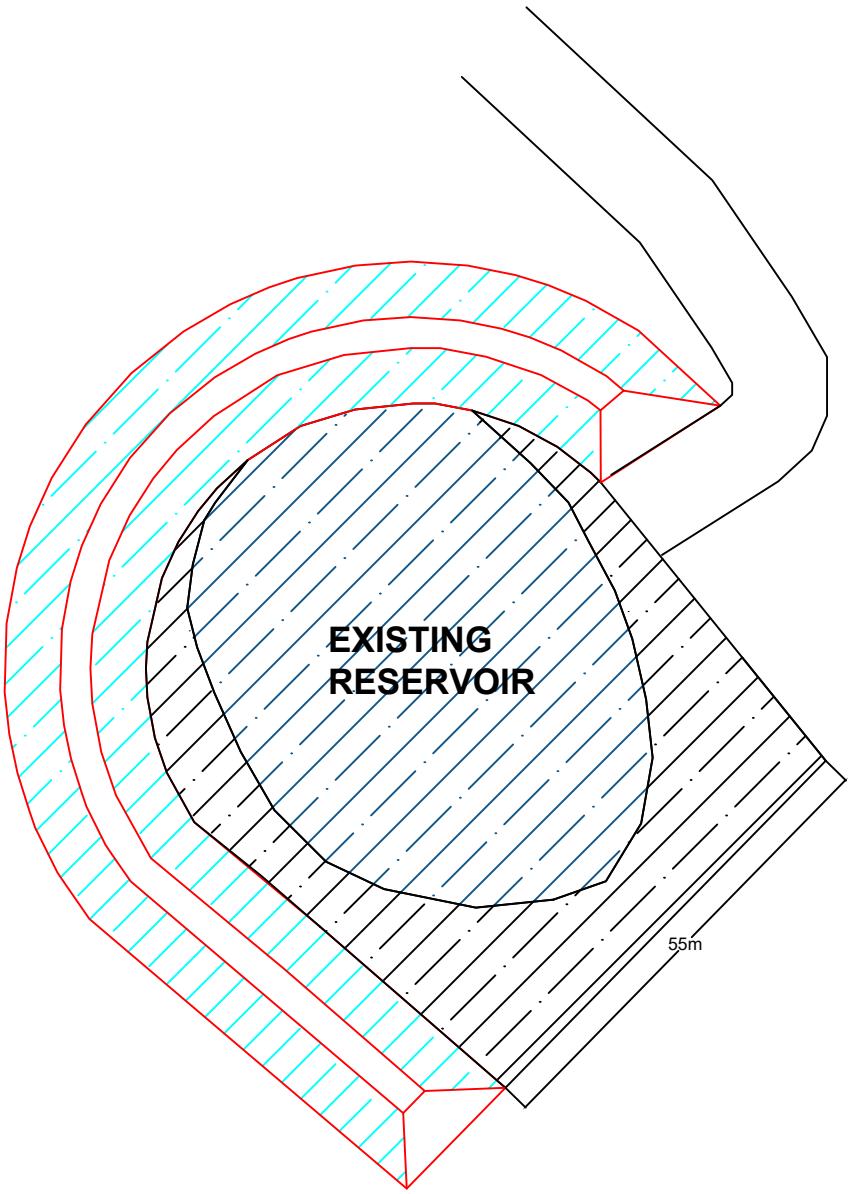


LEGEND		
Surveyed Extent	**Reservoir**	**Project**
Grid lines	Capacity: 12,700 m^3	Name: Proposed De-silting & Expansion of Dzeruni Dam
Spot Height	Average Depth:2.8m	Location: Puma Ward, Kwale County
Minor Contours	Reservoir Area: 4500 m^2	Client: Water Services Department
Major Contours		Dwg Title: Dzeruni Dam Layout / Dwg No.
SCALE 1:1000		Scale: 1:1000 / Sheet 1 of 1
Surveyed By: Binti Matano		Designed By: E Maingi / September 2026
Drawn By: Binti Matano		Drawn By: G. Dume / September 2026
CRS : UTM Zone 37S Datum Arc 1960		Checked By: Hassan N / September 2026
		Approved By: Eng. Kibushi Dan / September 2026